



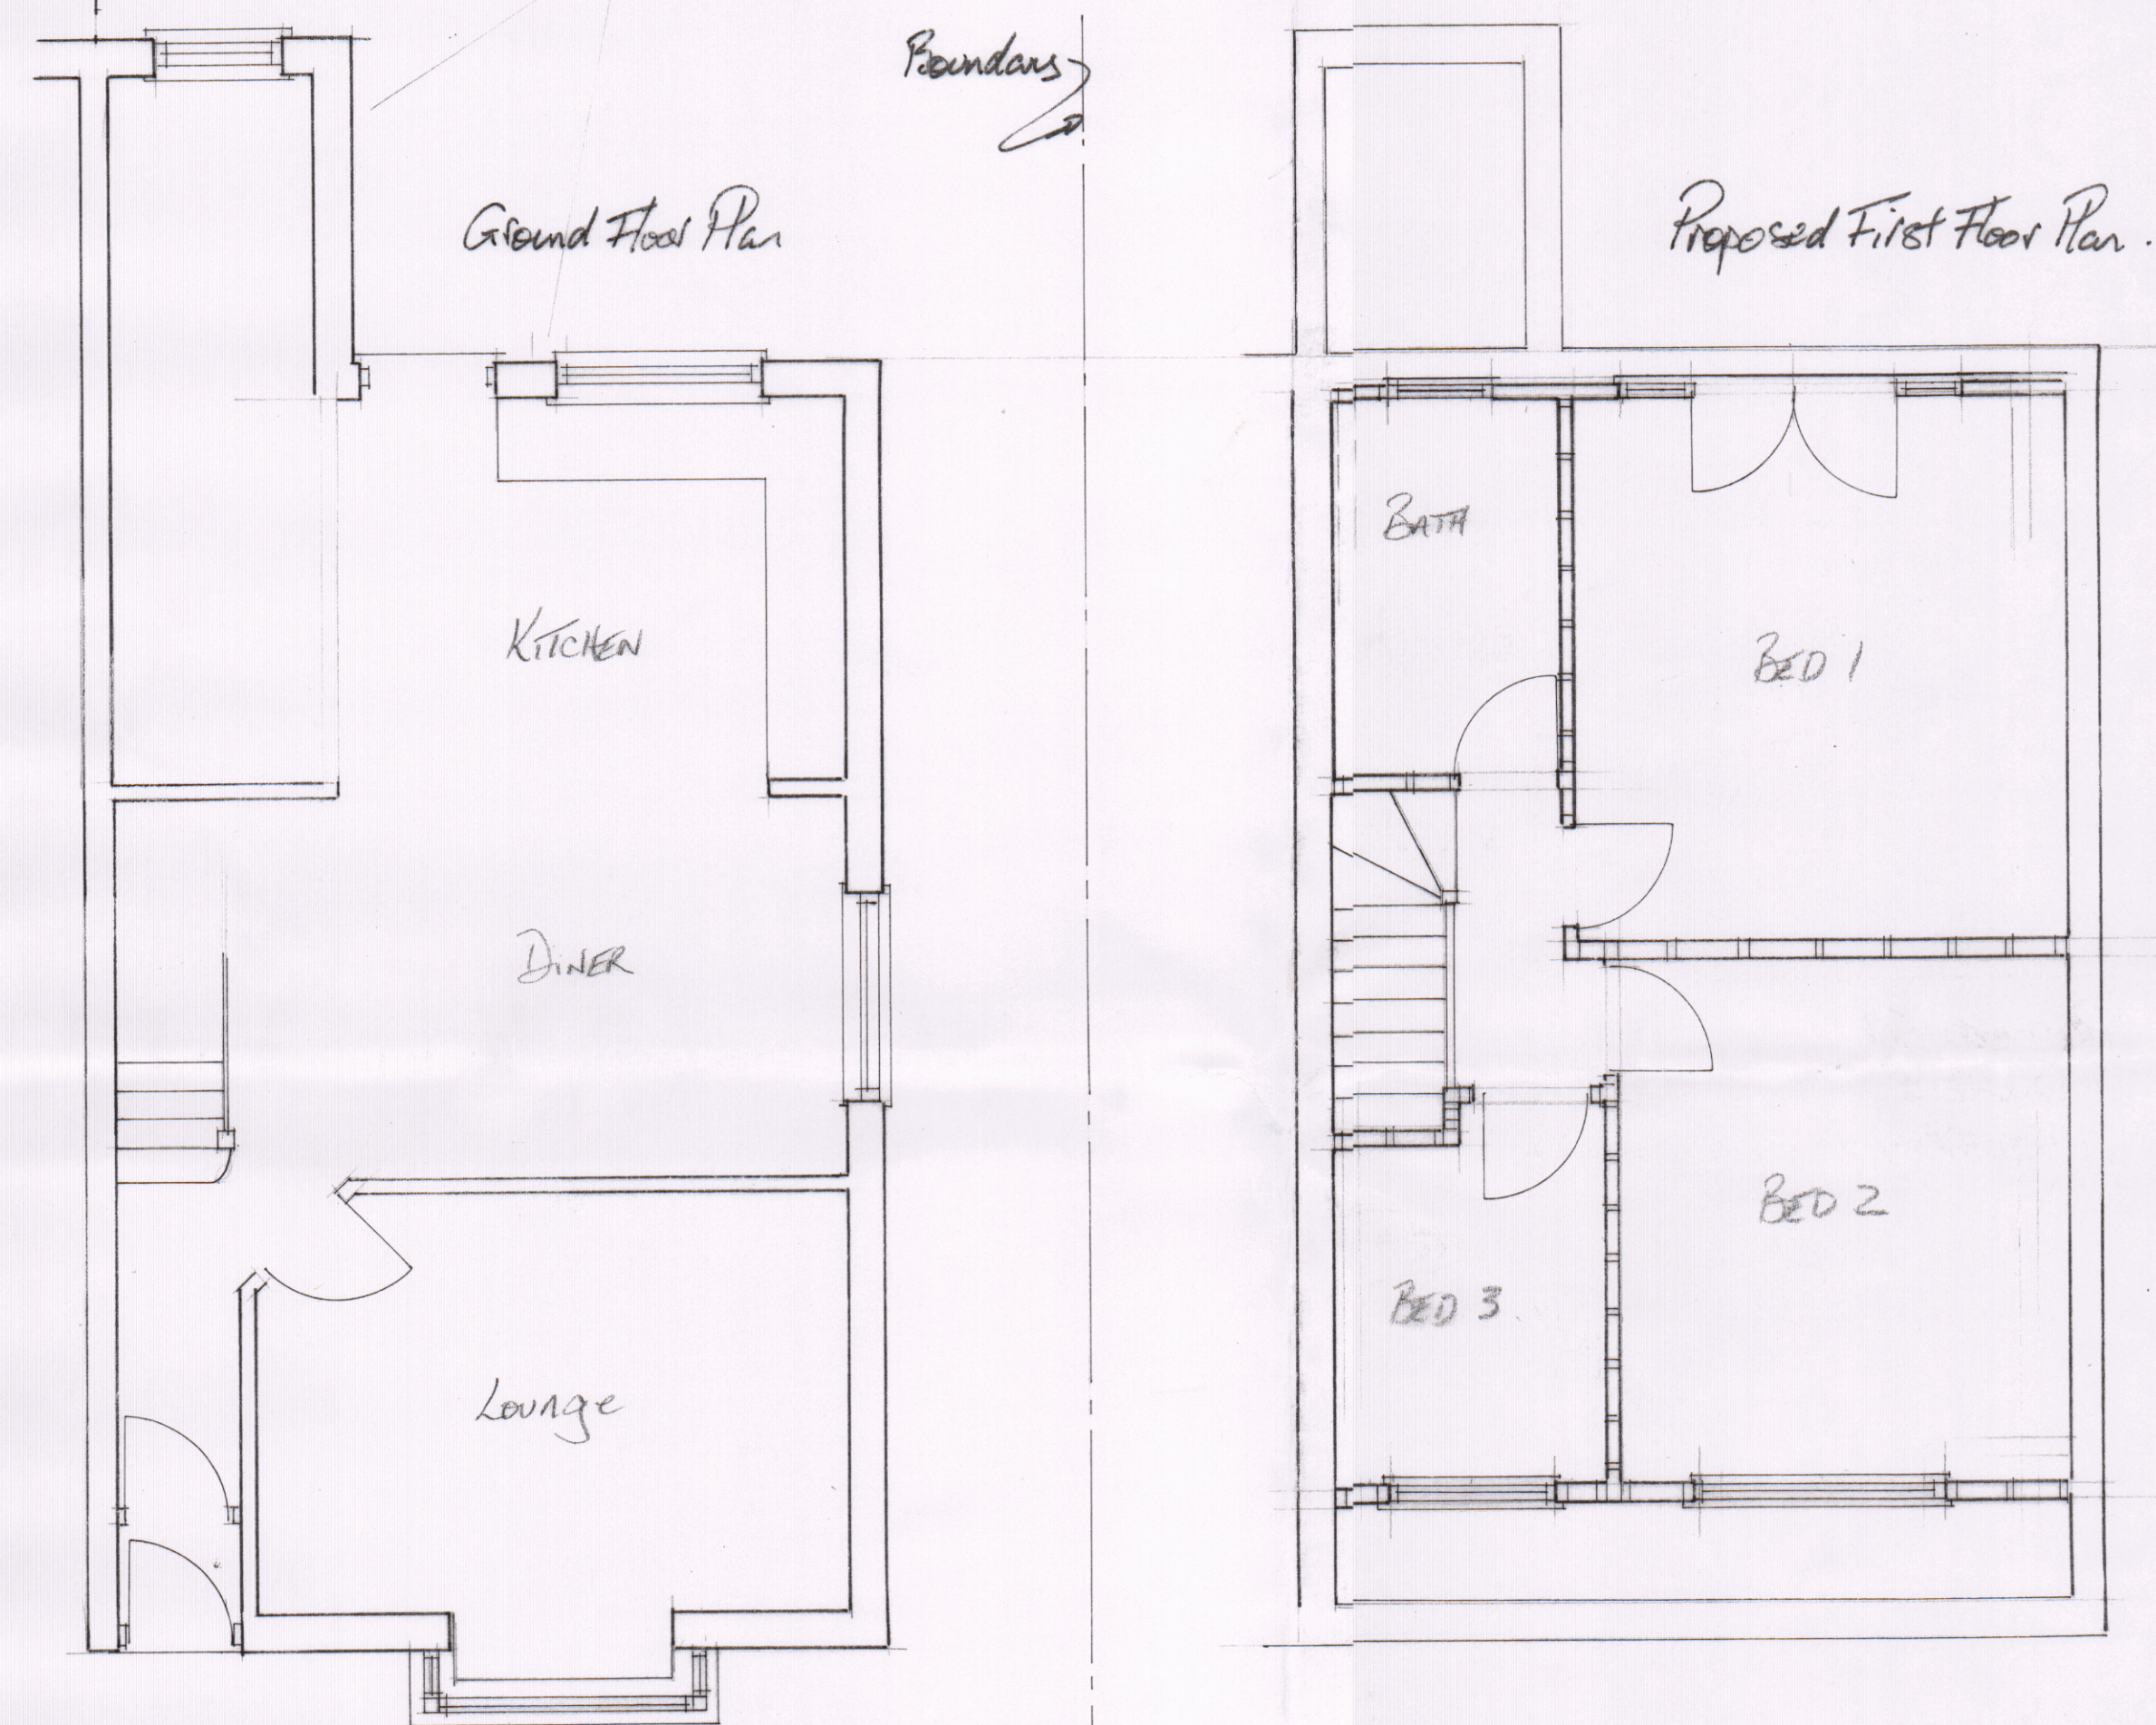

HAVANT BOROUGH COUNCIL
19 FEB 2021
RECEIVED

Client MR & MRS. C. BUTCHER.	
Job Title Proposed Enlargement of DORMERS 69 GIFFORD AVE. WIDLEY.	
Drawing Title 	
Scale 1:50 & 1:100	
Date FEBRUARY 21	Drawn by

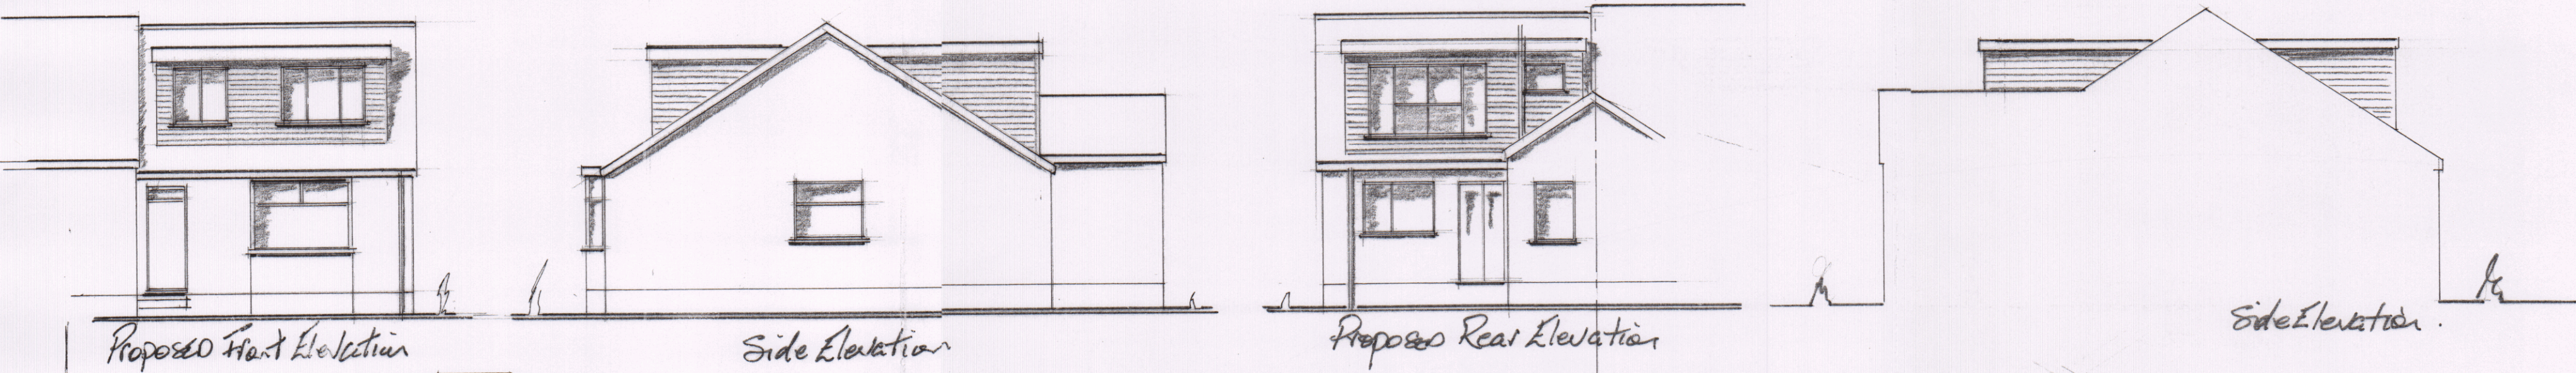