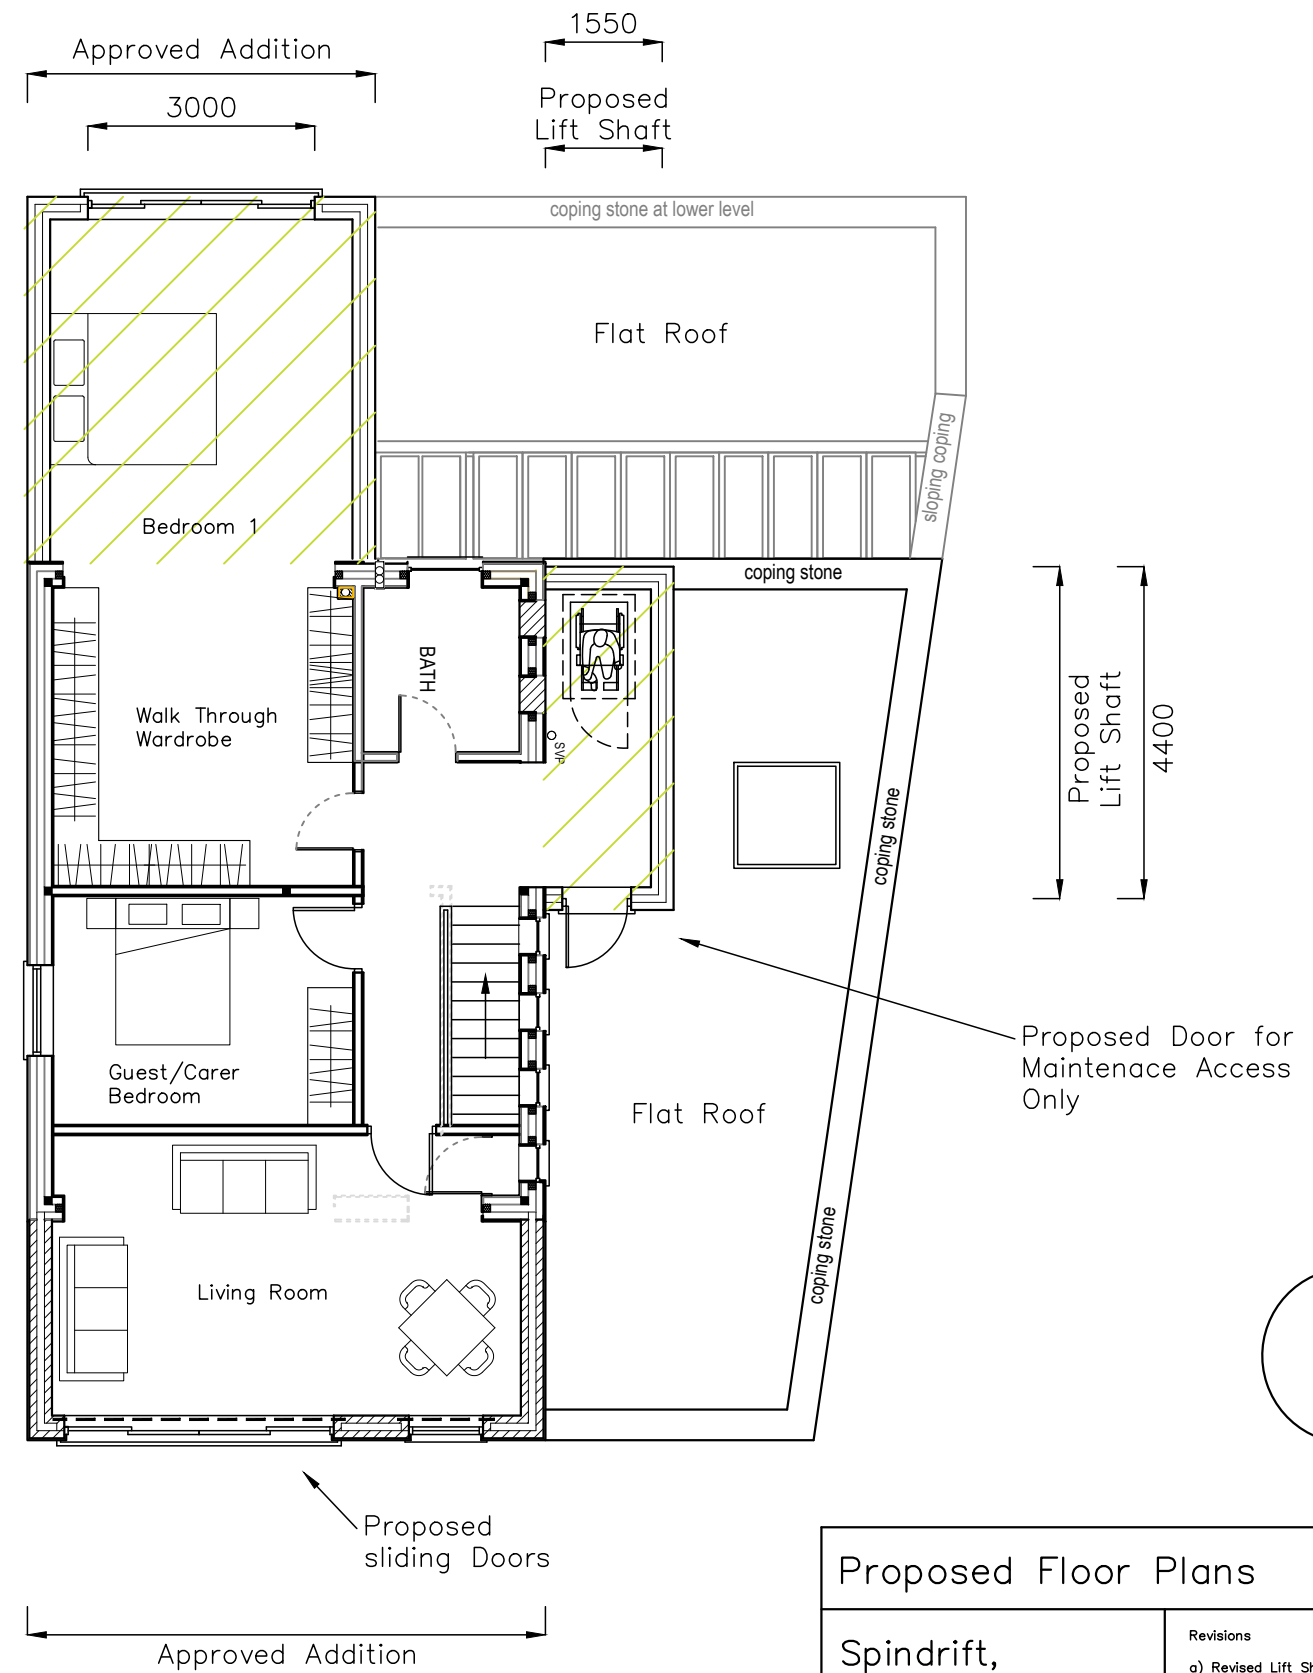
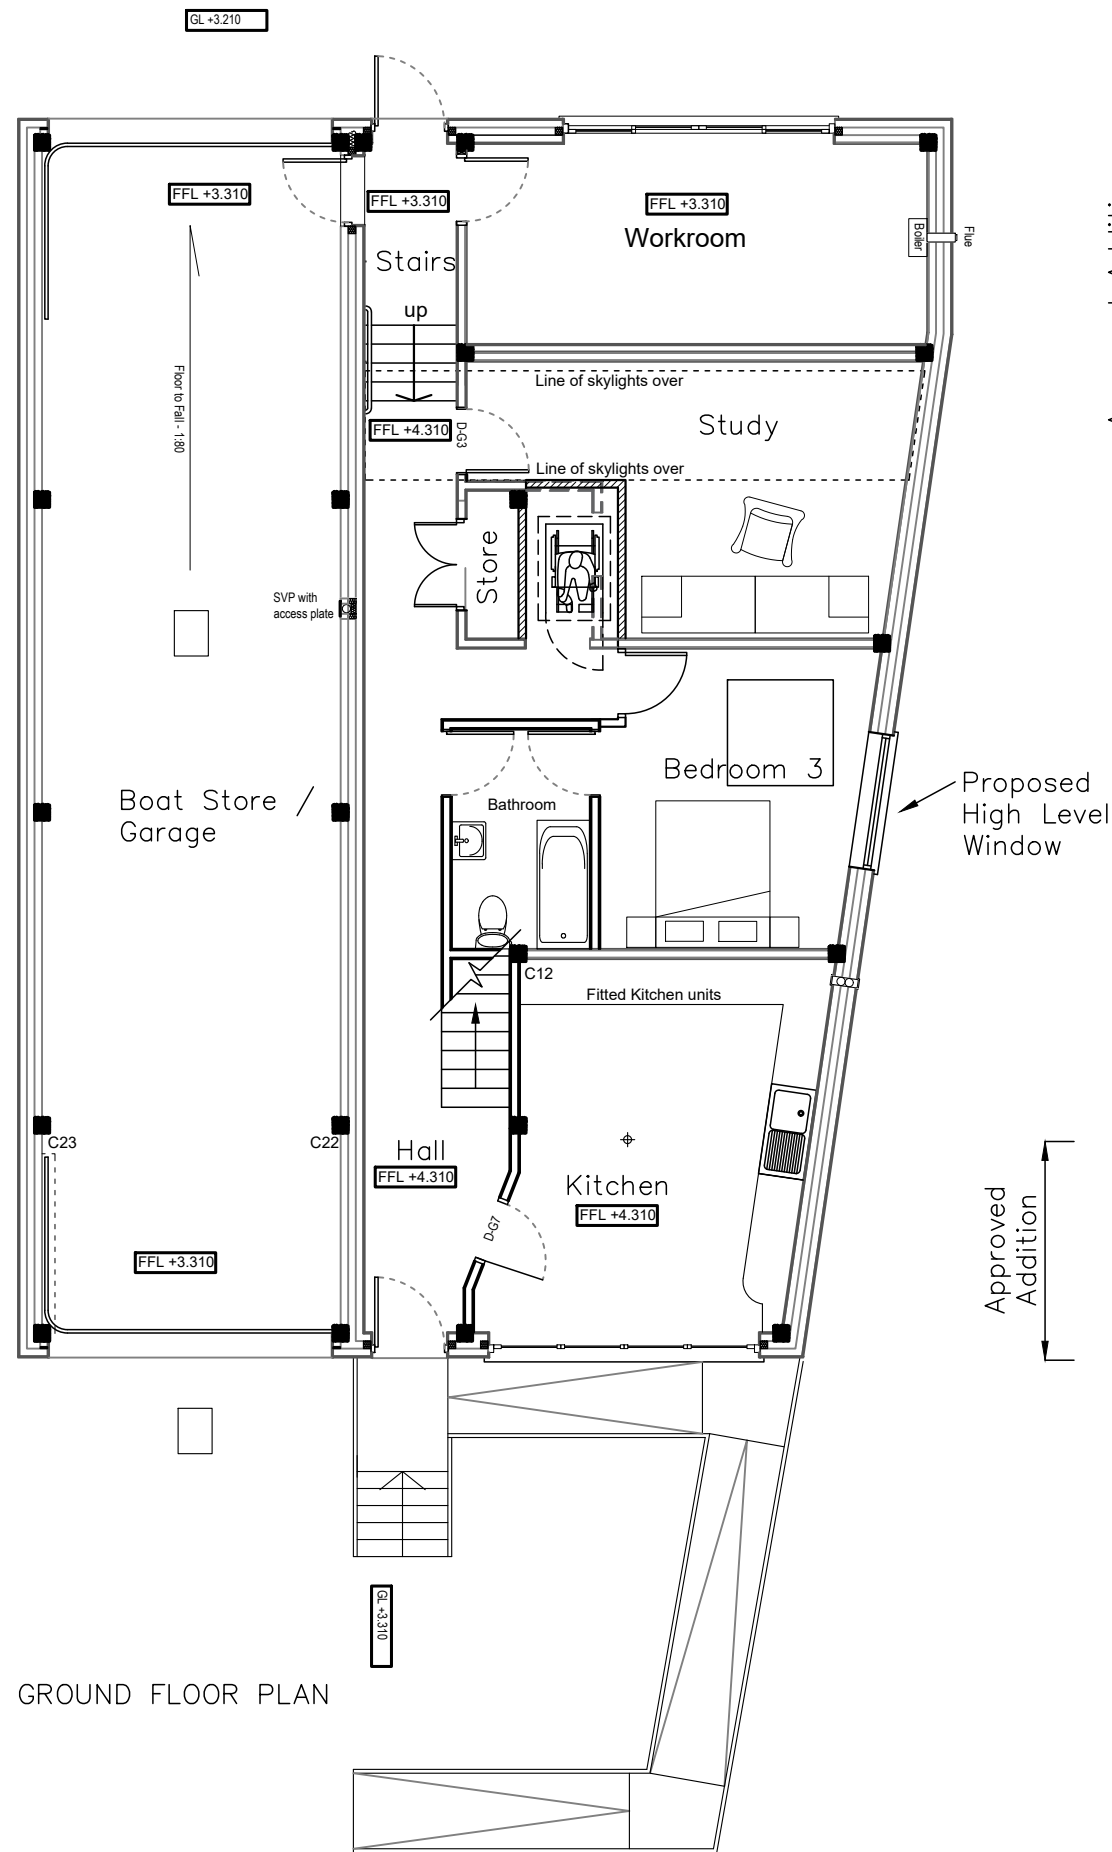


Proposed Floor Plans

Spindrifft,
Ferry Road,
Hayling Island,
PO11 0DG

Revisions
a) Revised Lift Shaft/01.02.2021/SAR
b) Client revisions/03.02.2021/SAR
c)
d)

CAD

Critchley Architecture And Design Ltd.
Contact: 02392 474 919 | info@caadonline

The Old Brewery, 15E South Street, Havant, PO9 1BU

Scale A1=1:25, A3=1:50
Drawn PWP/SAR
Date 07/04/2020

18105-410^B

10m

20m

30m

40m