



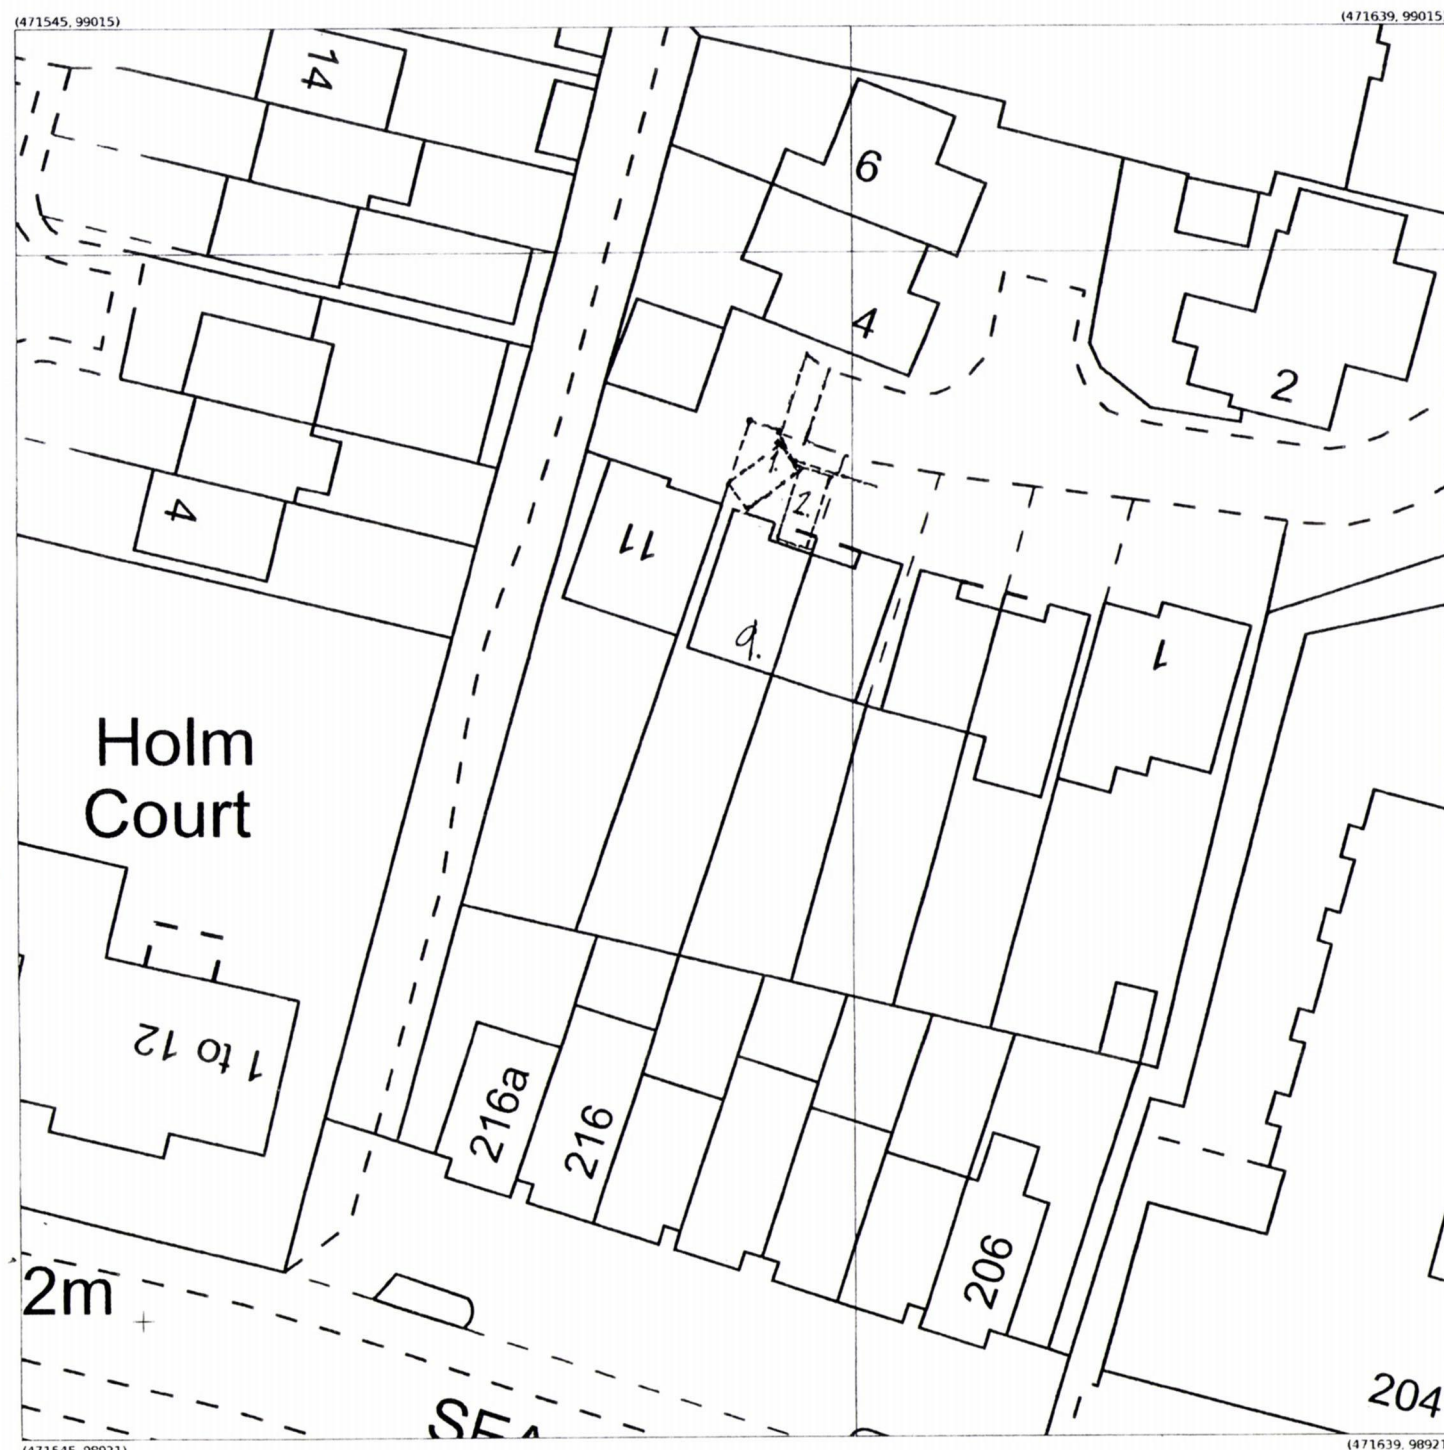

Produced 08 Jun 2021 from the Ordnance Survey MasterMap (Topography) Database and incorporating surveyed revision available at this date.

The representation of a road, track or path is no evidence of a right of way. The representation of features as lines is no evidence of a property boundary.

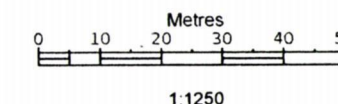


**9, Orchard Cl, Hayling Island
PO11 9AR**

Supplied by: **Latitude Mapping Ltd**
Licence: © Crown Copyright and
database rights 2021 OS 100038864
Reference: OI1478347
Centre coordinates: 471612 98981

Produced 08 Jun 2021 from the Ordnance Survey MasterMap (Topography) Database and incorporating surveyed revision available at this date.

The representation of a road, track or path is no evidence of a right of way. The representation of features as lines is no evidence of a property boundary.

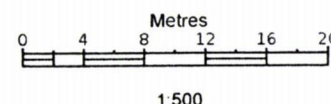

Supplied by: **Latitude Mapping Ltd**
Licence: © Crown Copyright and
database rights 2021 OS 100038864
Reference: OI1478348
Centre coordinates: 471592 98968

**9, Orchard Cl, Hayling Island
PO11 9AR**

SITE/LOCATION PLAN

PROPOSED CONVERSION OF INTEGRAL GARAGE. 9, ORCHARD CLOSE, HAYLING ISLAND, HANTS. FOR V. VENUS.