


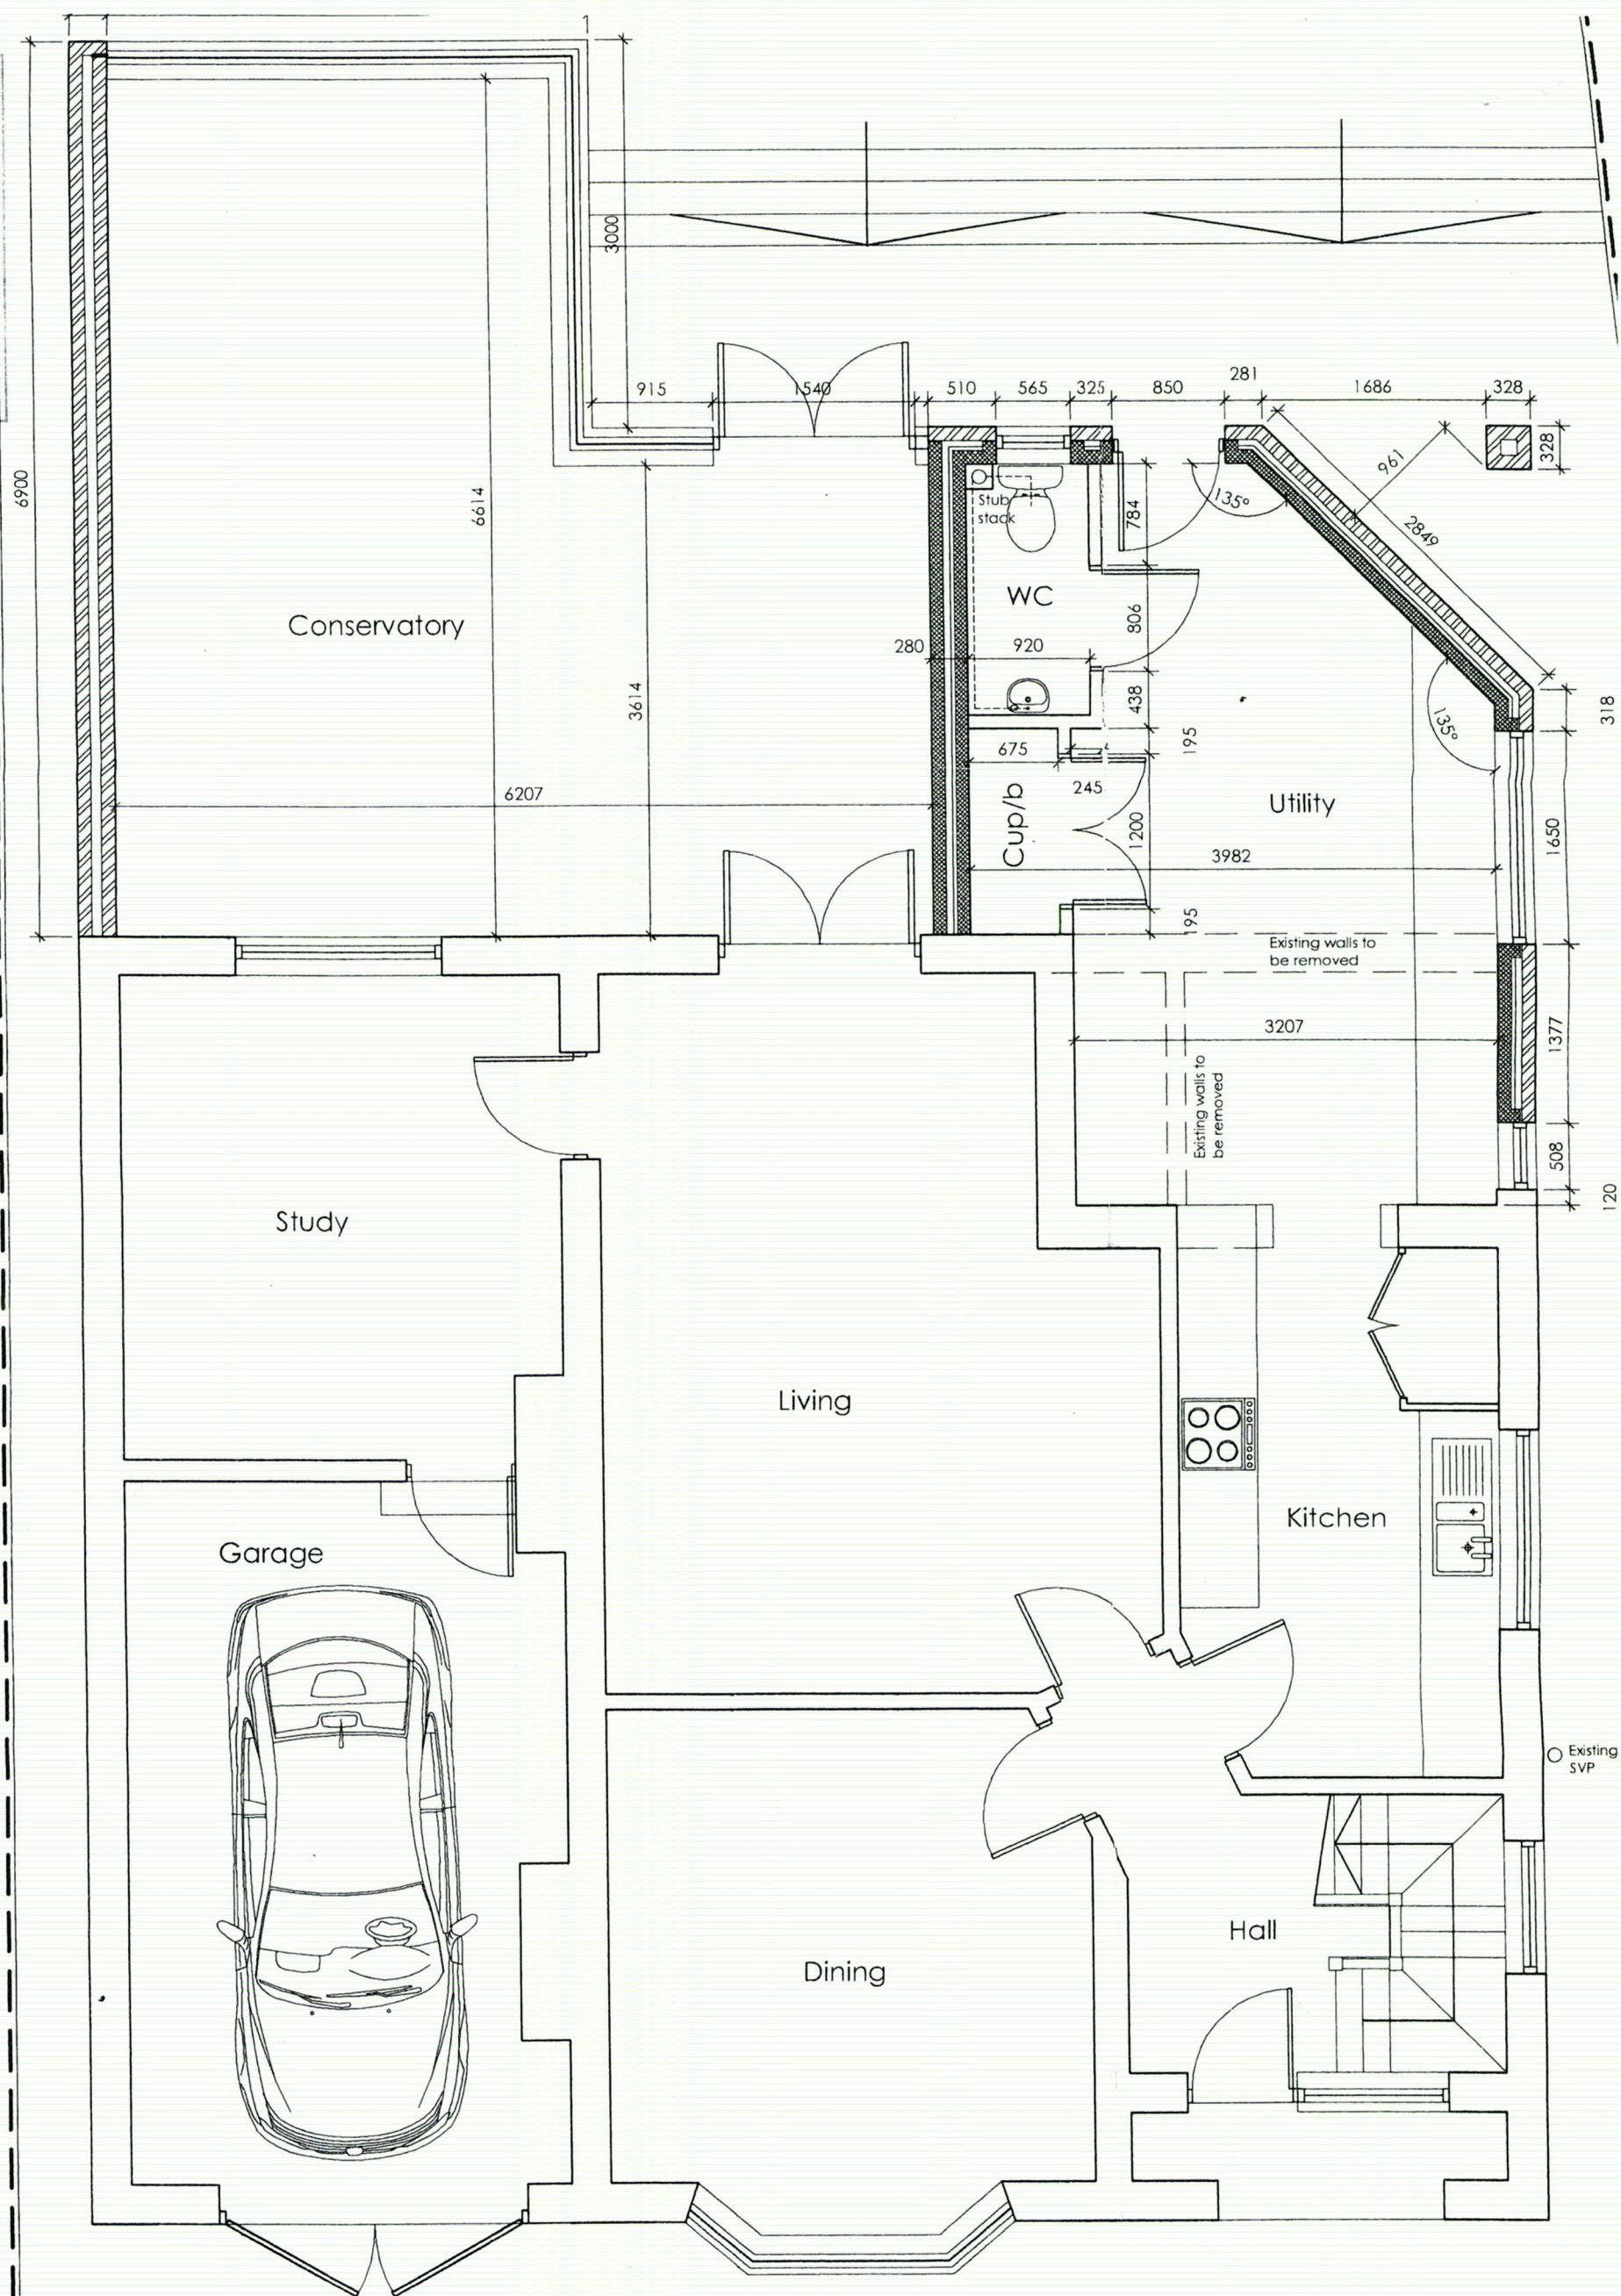

EXISTING GROUND FLOOR PLAN 1:50 @ A3

38 STAKES ROAD. WATERLOOVILLE