
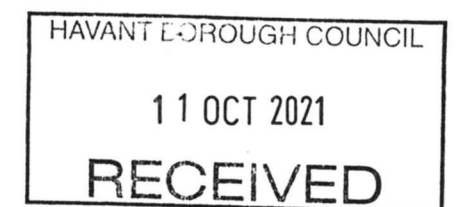


**PROPOSED TWO STOREY REAR ADDITION.
13, MENGHAM AVENUE, HAYLING IS, HANTS.
FOR MR & MRS V. FOSTER.**

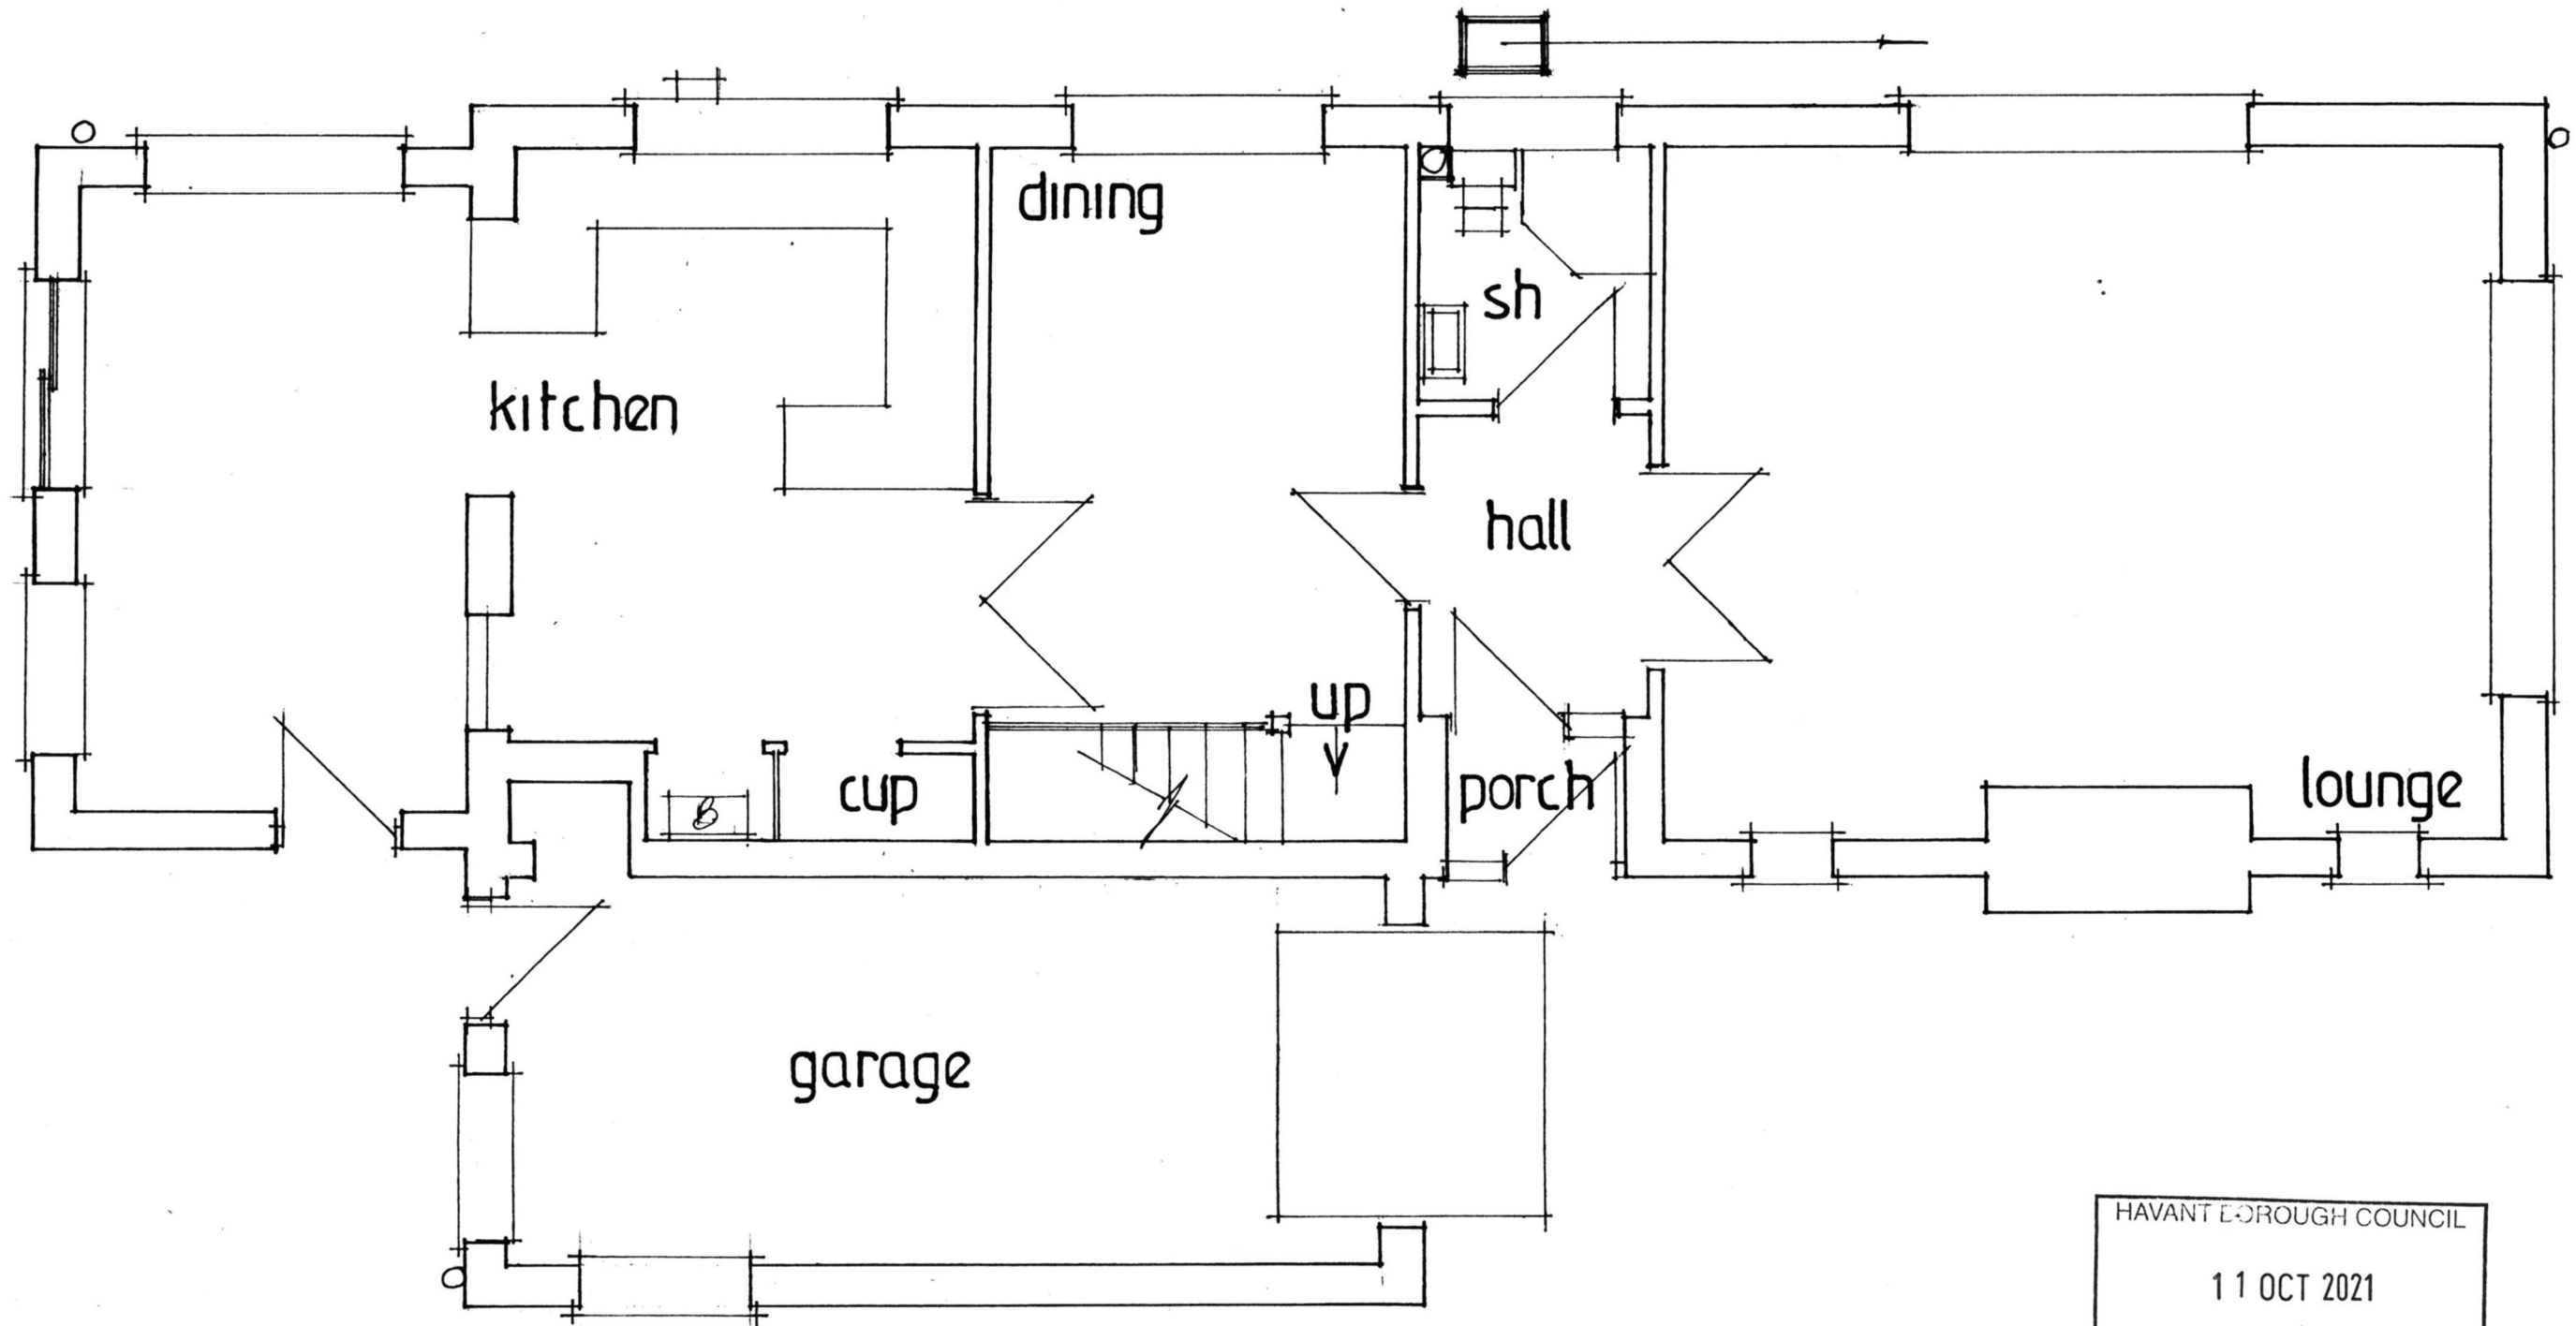

date oct 21
scale 1:50

EXISTING GROUND FLOOR

PETER J. WALKER
ISLAND DESIGN
182 SEAFRONT, HAYLING ISLAND, HANTS
PO11 9AN
TEL: 02392467571