



Tree Protection Plan - Overlay
To be read in conjunction with Tree Report by
Arboricultural Consultant - Kim Gifford kim@treetesting.com
07831488456 15th February, 2021.

- Canopy
- - - RPA
- BS5837:2012 Protective fencing

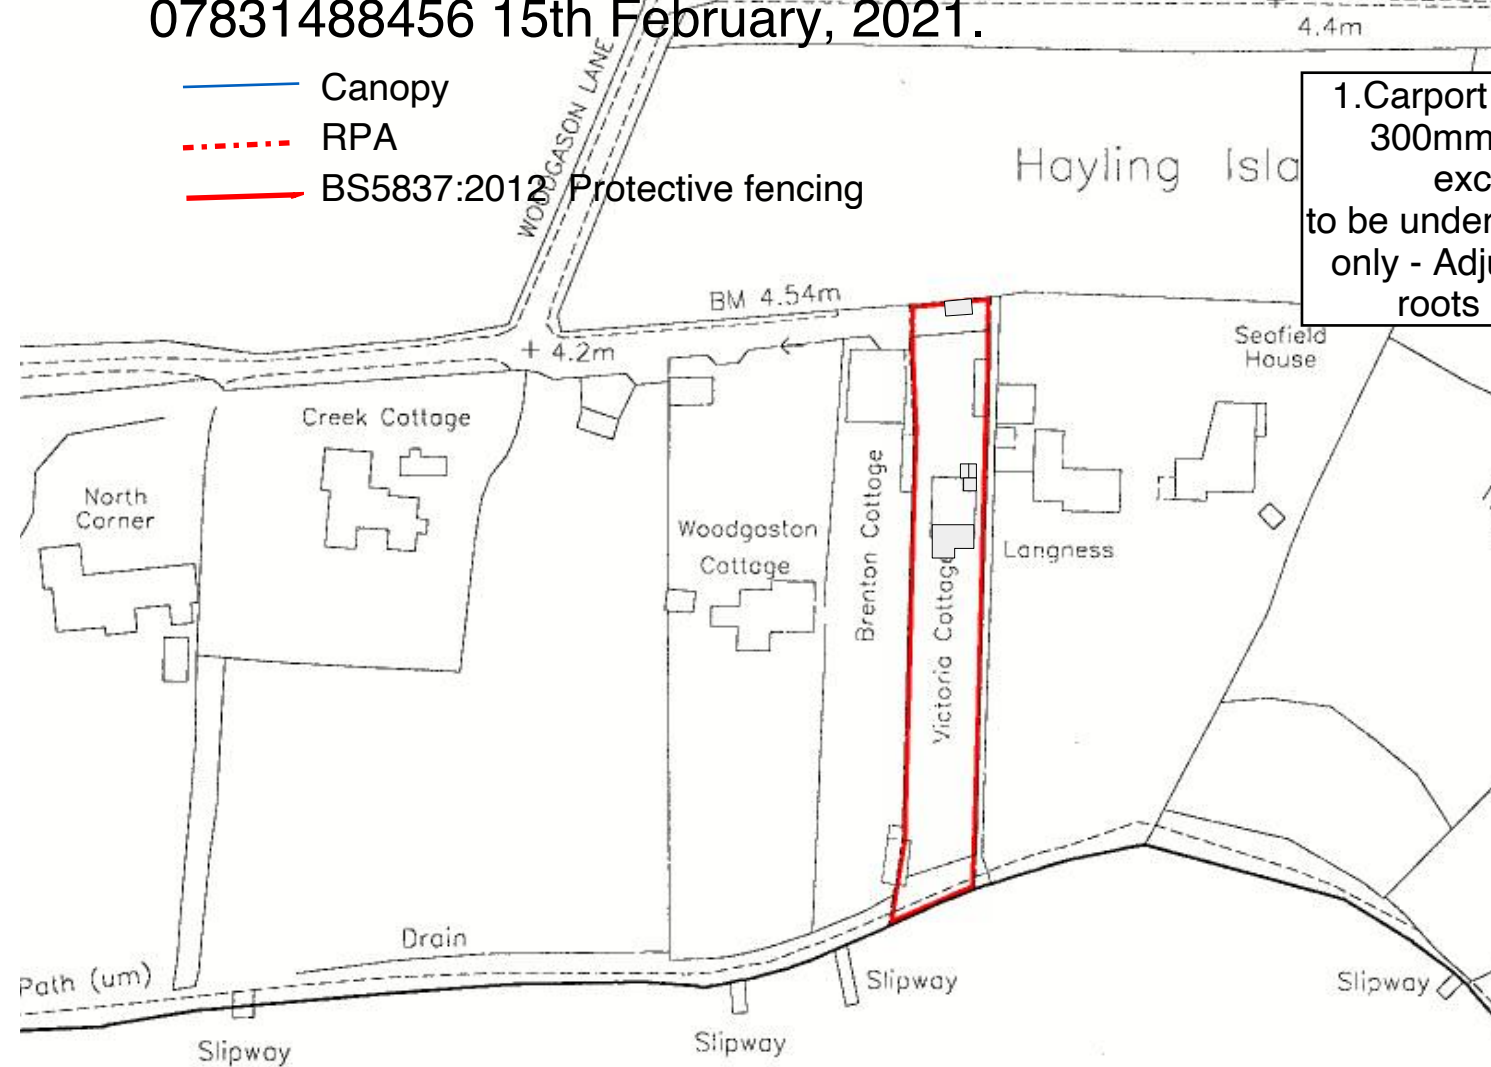

Site Location Plan
Scale 1:1250 @ A3

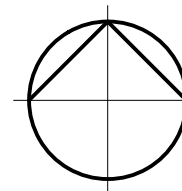


BS5837:2012
Protective
fencing

1. Carport support hole
300mm X 300mm
excavation
to be undertaken by hand
only - Adjust position if
roots are found

2. Carport support hole
300mm X 300mm
excavation
to be undertaken by hand
only - Adjust position if
roots are found

BS5837:2012
Protective
fencing

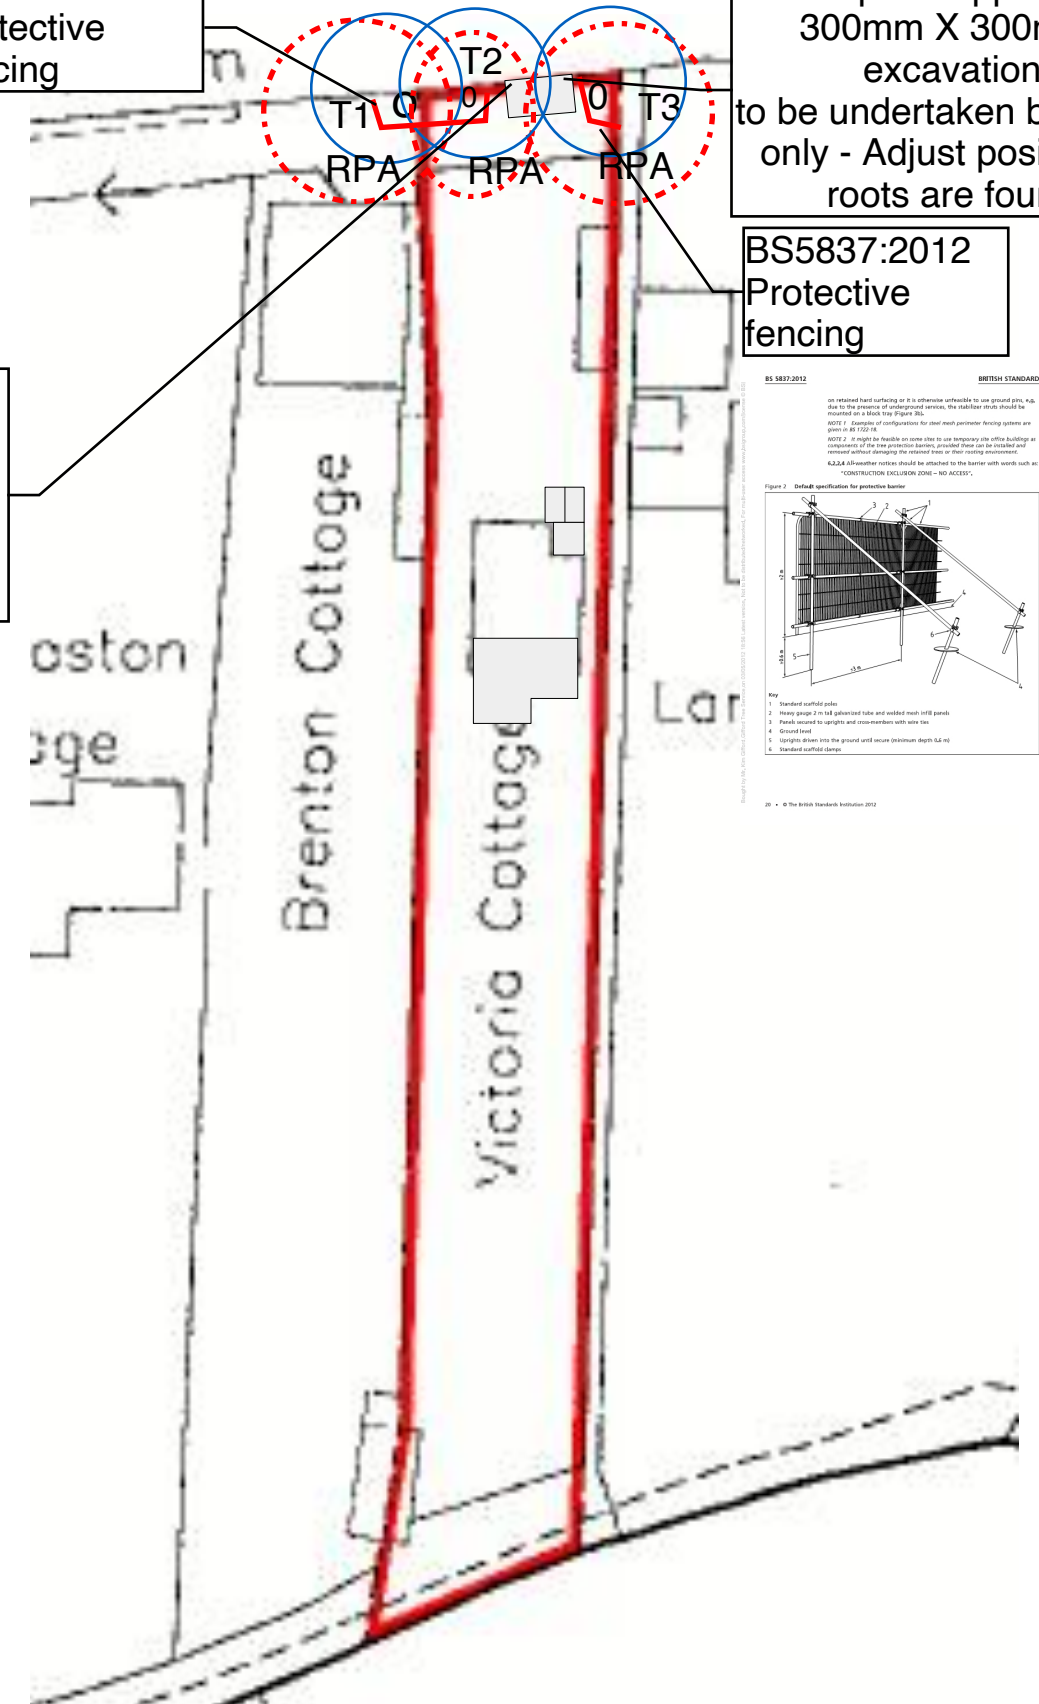

Site Block Plan
Scale 1:500 @ A3

PROPOSED Site location & block plan

PROJECT NAME:
WISE HOUSE
Victoria Cottage, Woodgaston Lane, Hayling Island, PO11 0RL

toutlemonde design

All dimensions are in millimetres
All dimensions to be checked on site.
© toutlemonde design

DATE: 2020-12-28	
SCALE: as shown @ A3	
DWG NO: 2015-105	REV: —

TLM