



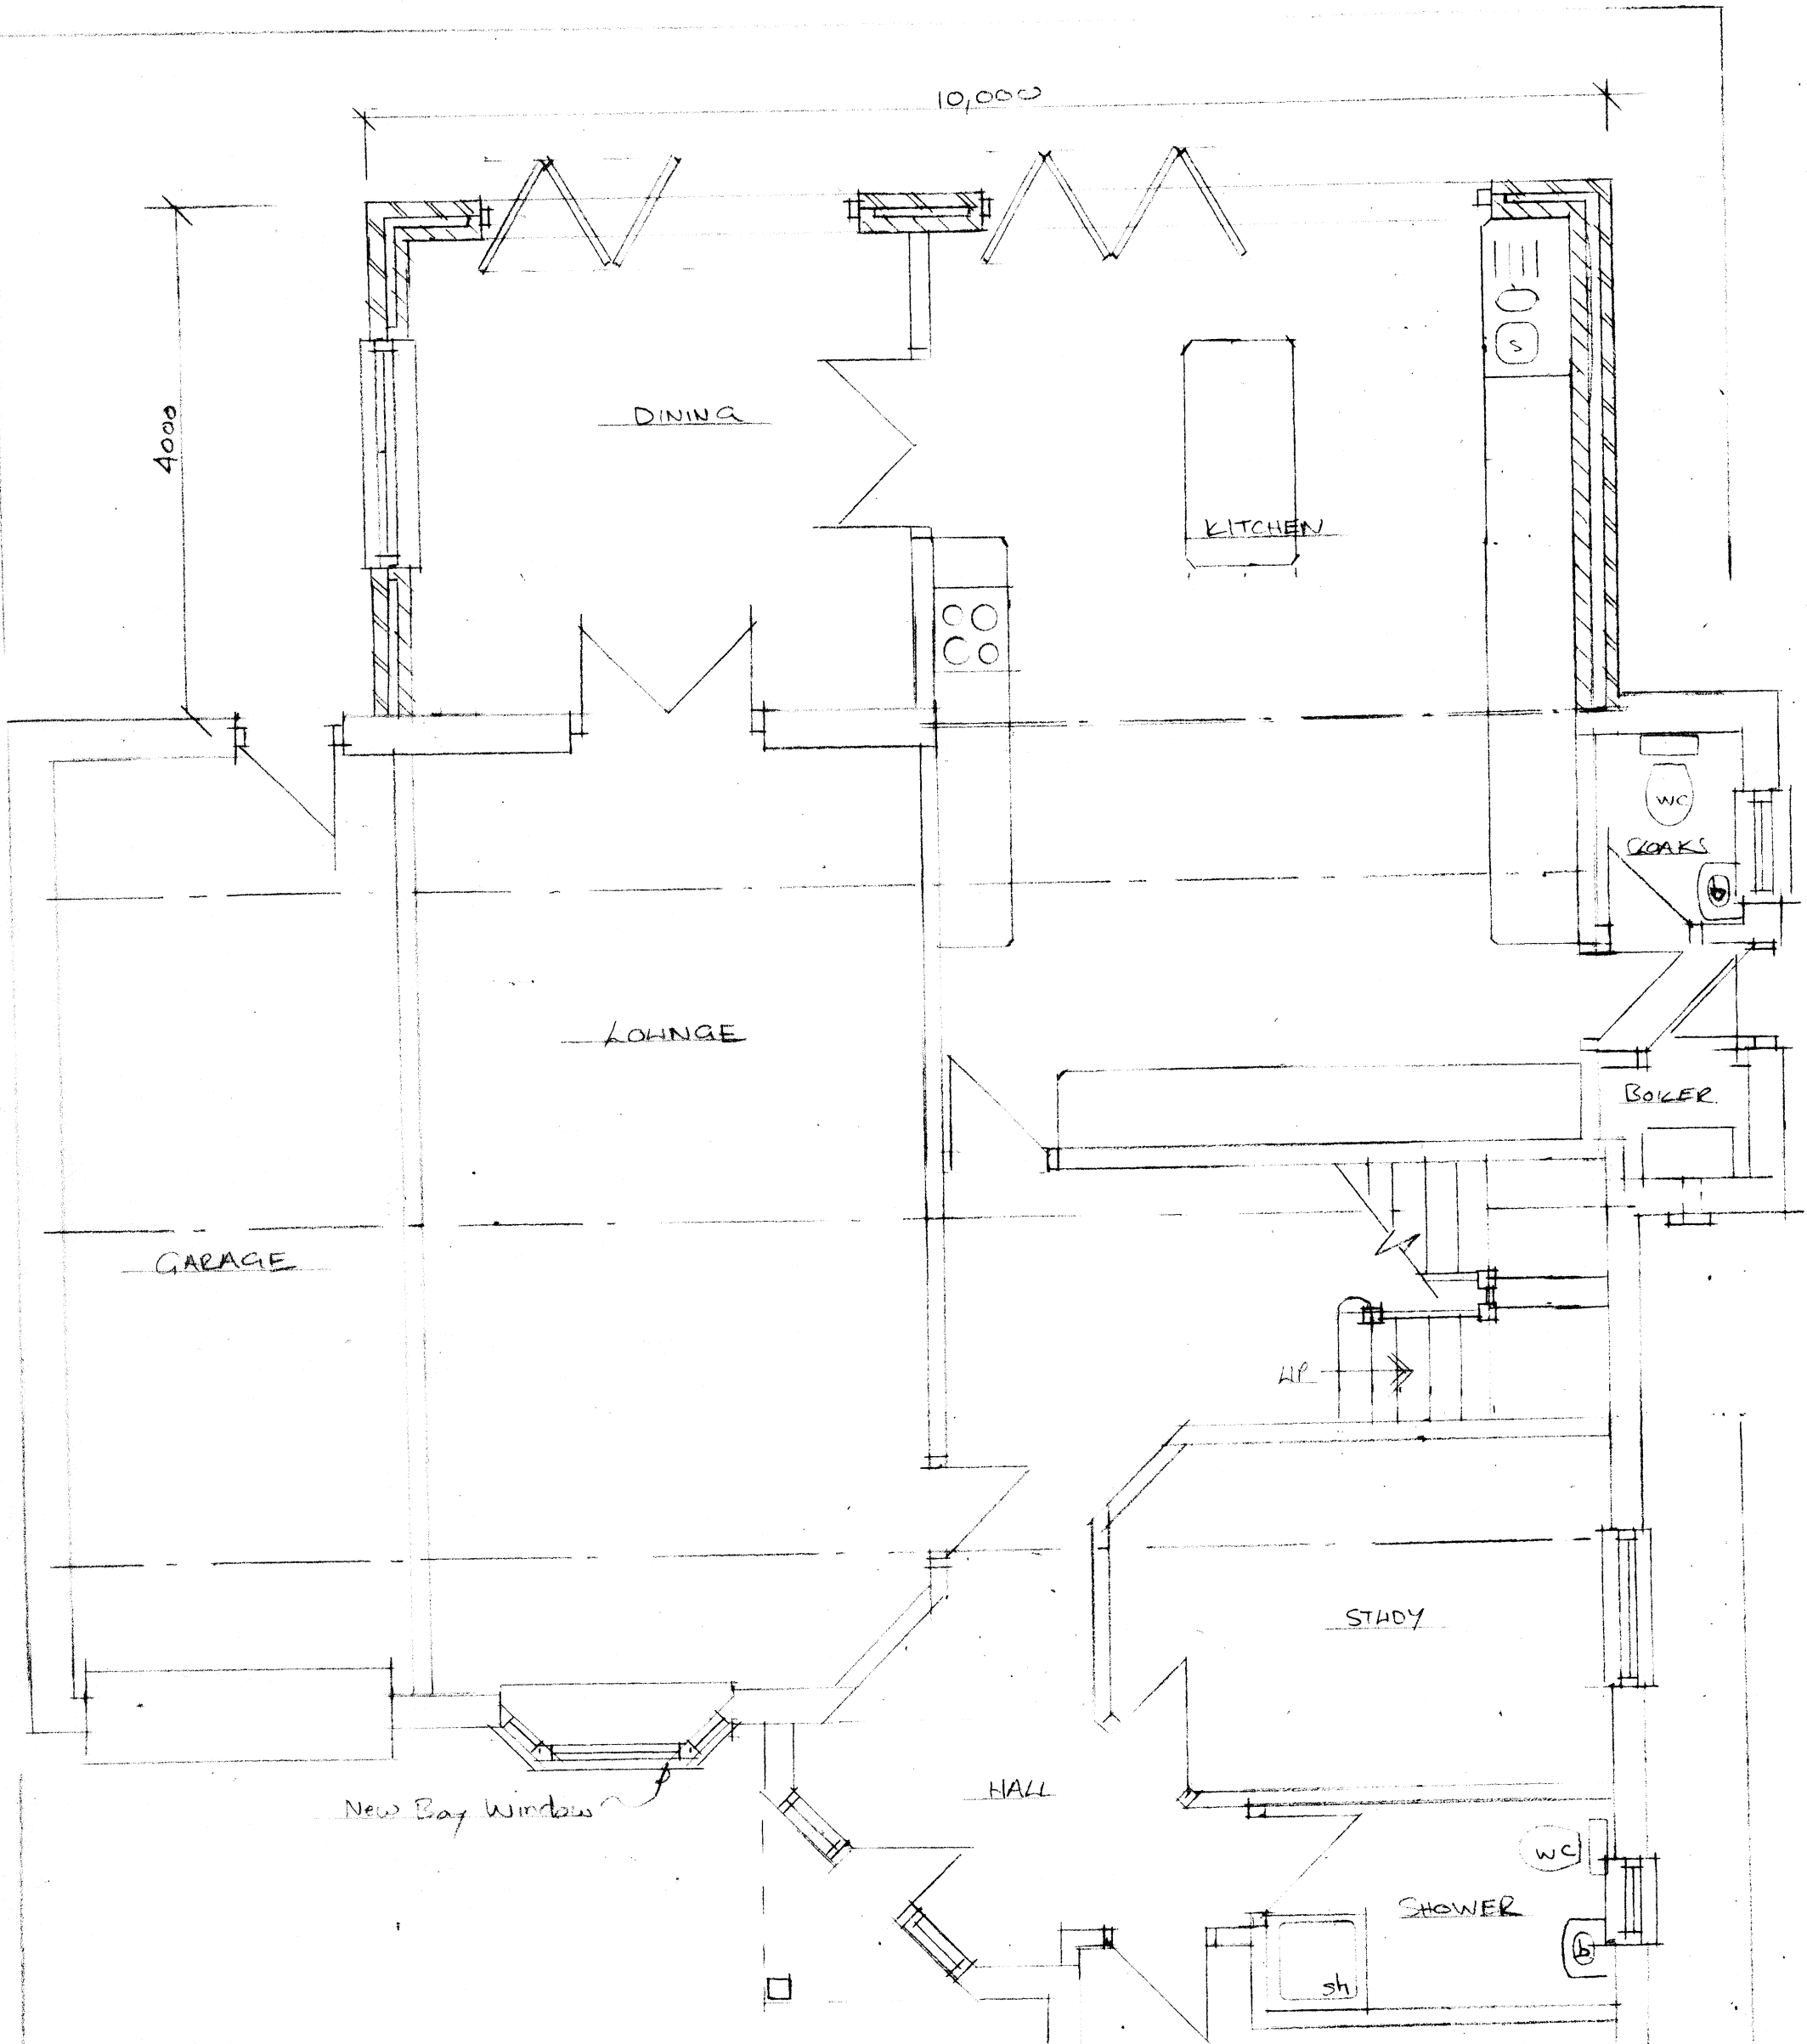

GROUND FLOOR PLAN 1:50

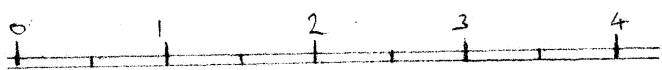

HAVANT BOROUGH
COUNCIL
19 AUG 2021
RECEIVED

GUEST BED.

PROPOSED REAR EXTENSION REV C

2 ASHWOOD CLOSE, BEDHAMPTON. PO93QT

