




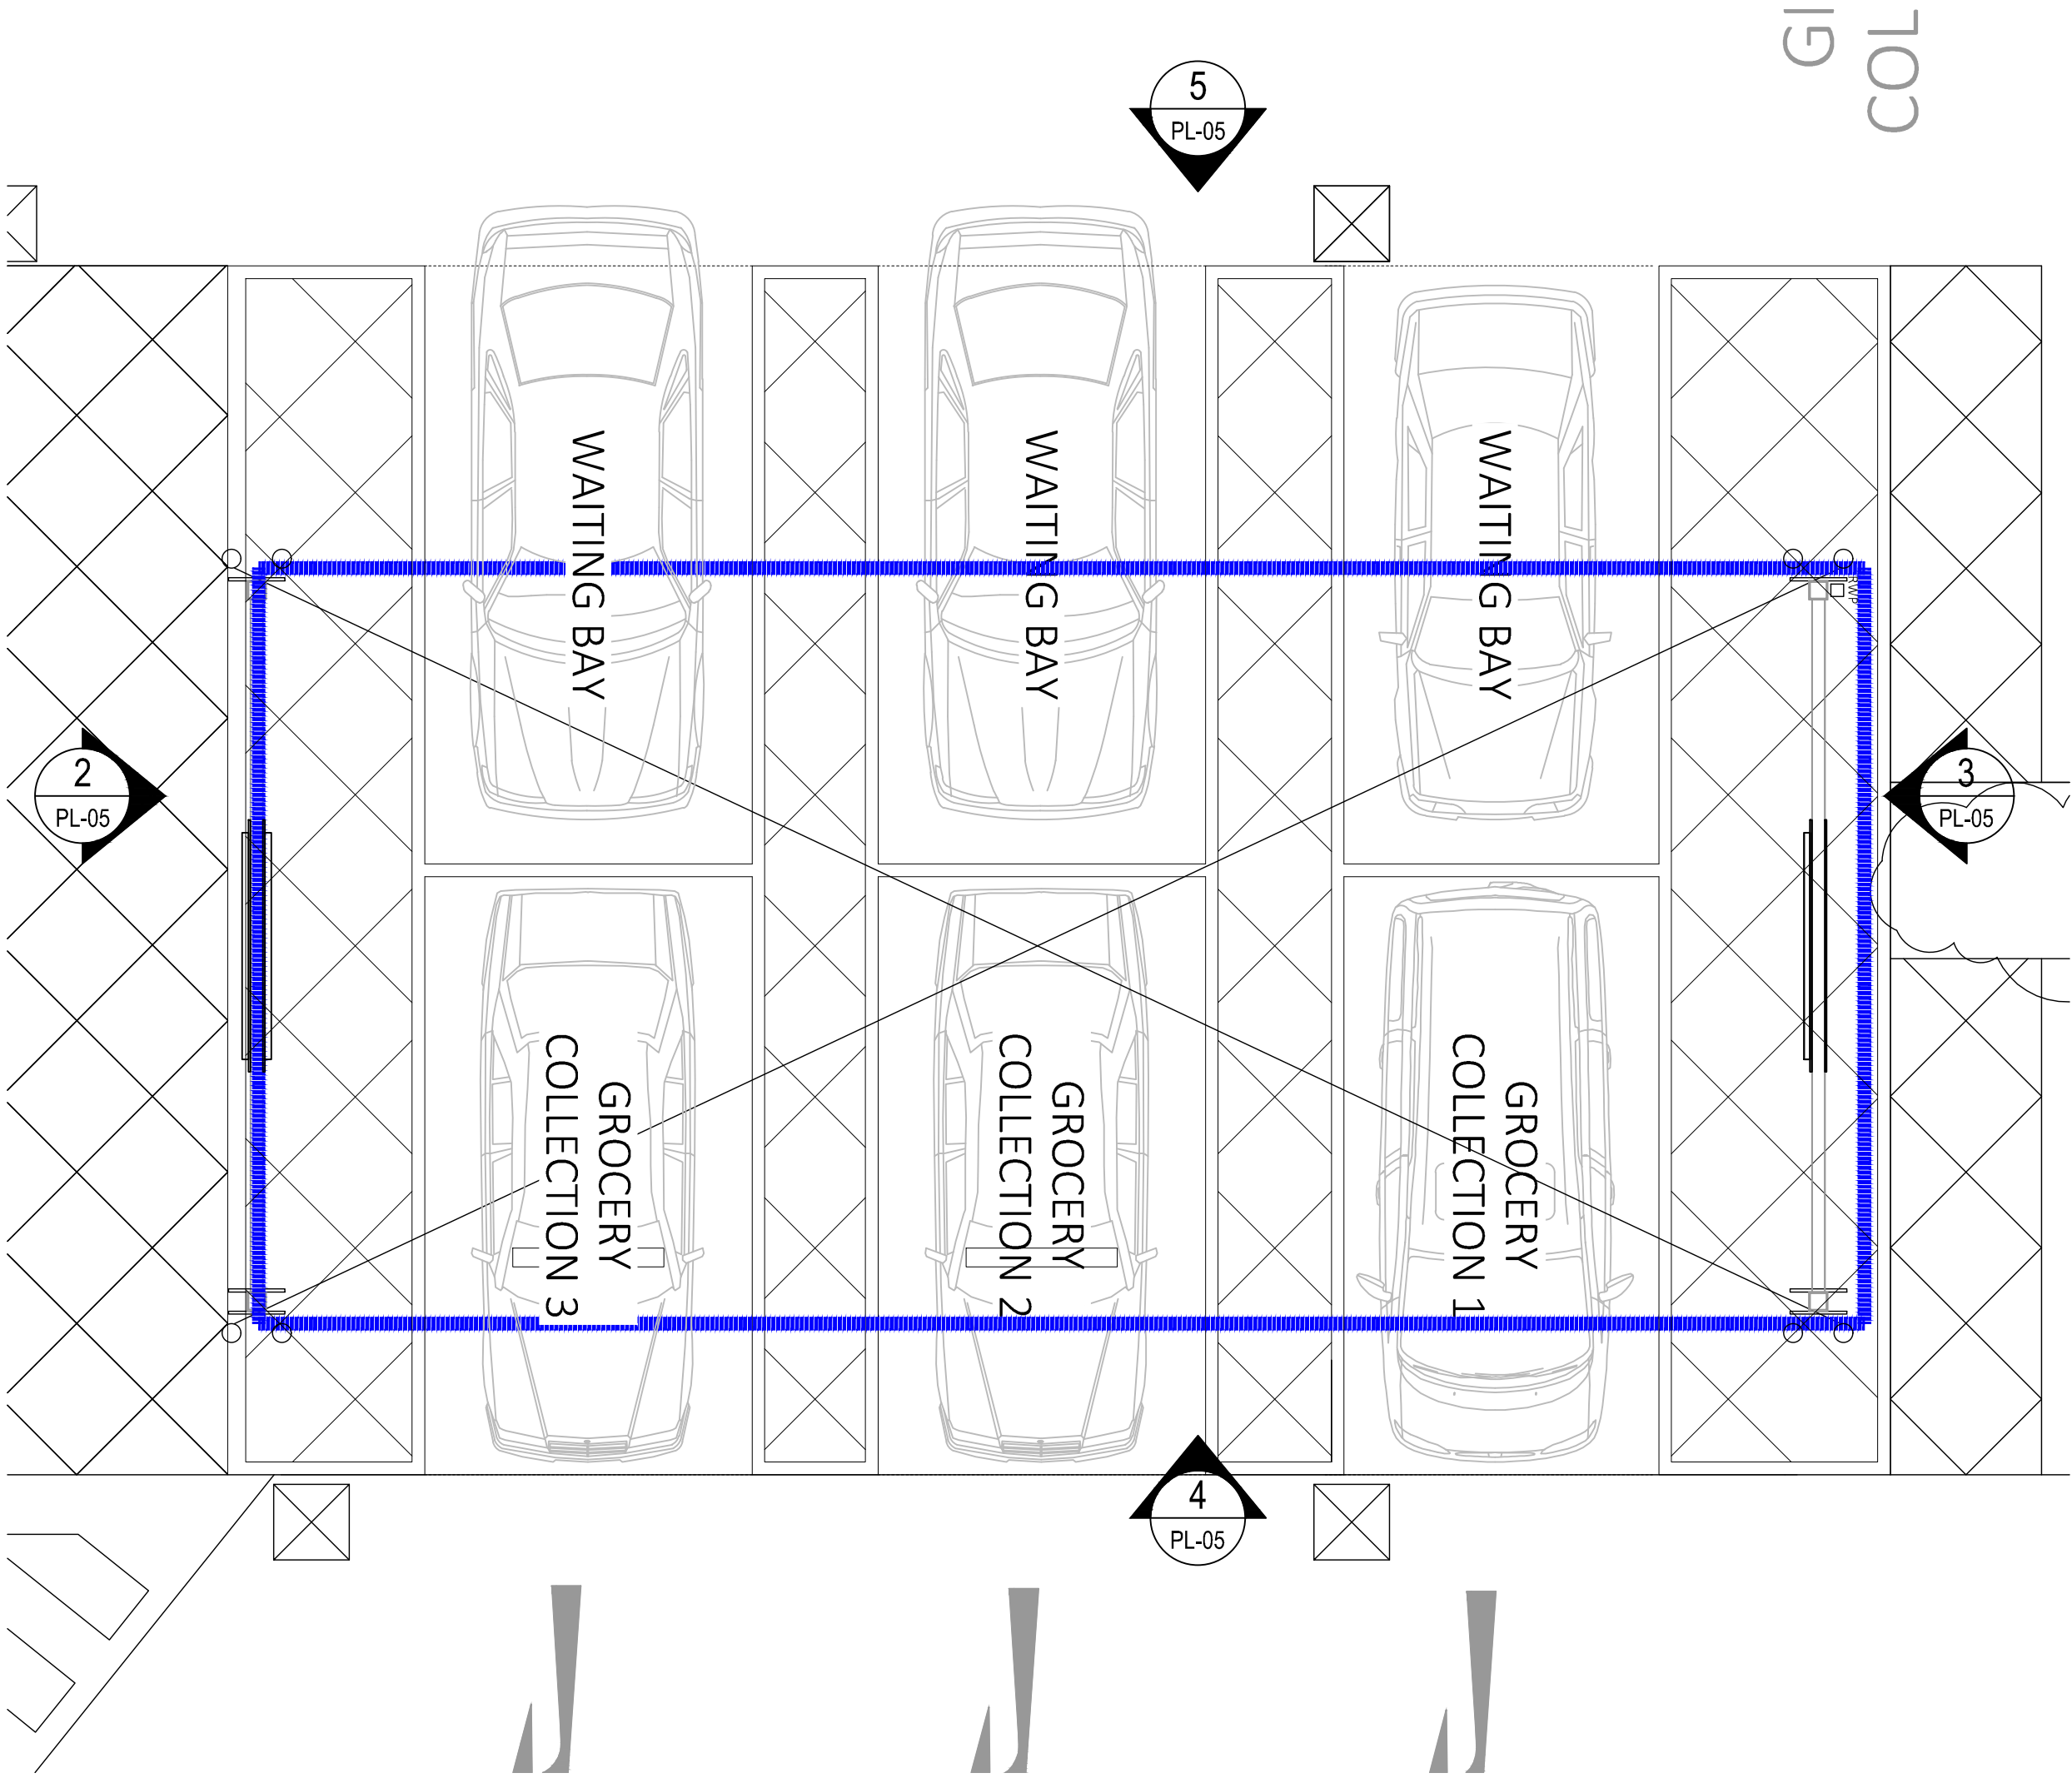


1 GROCERY COLLECTION - PROPOSED CANOPY LAYOUT
PL-05 Scale 1:50 @ A1

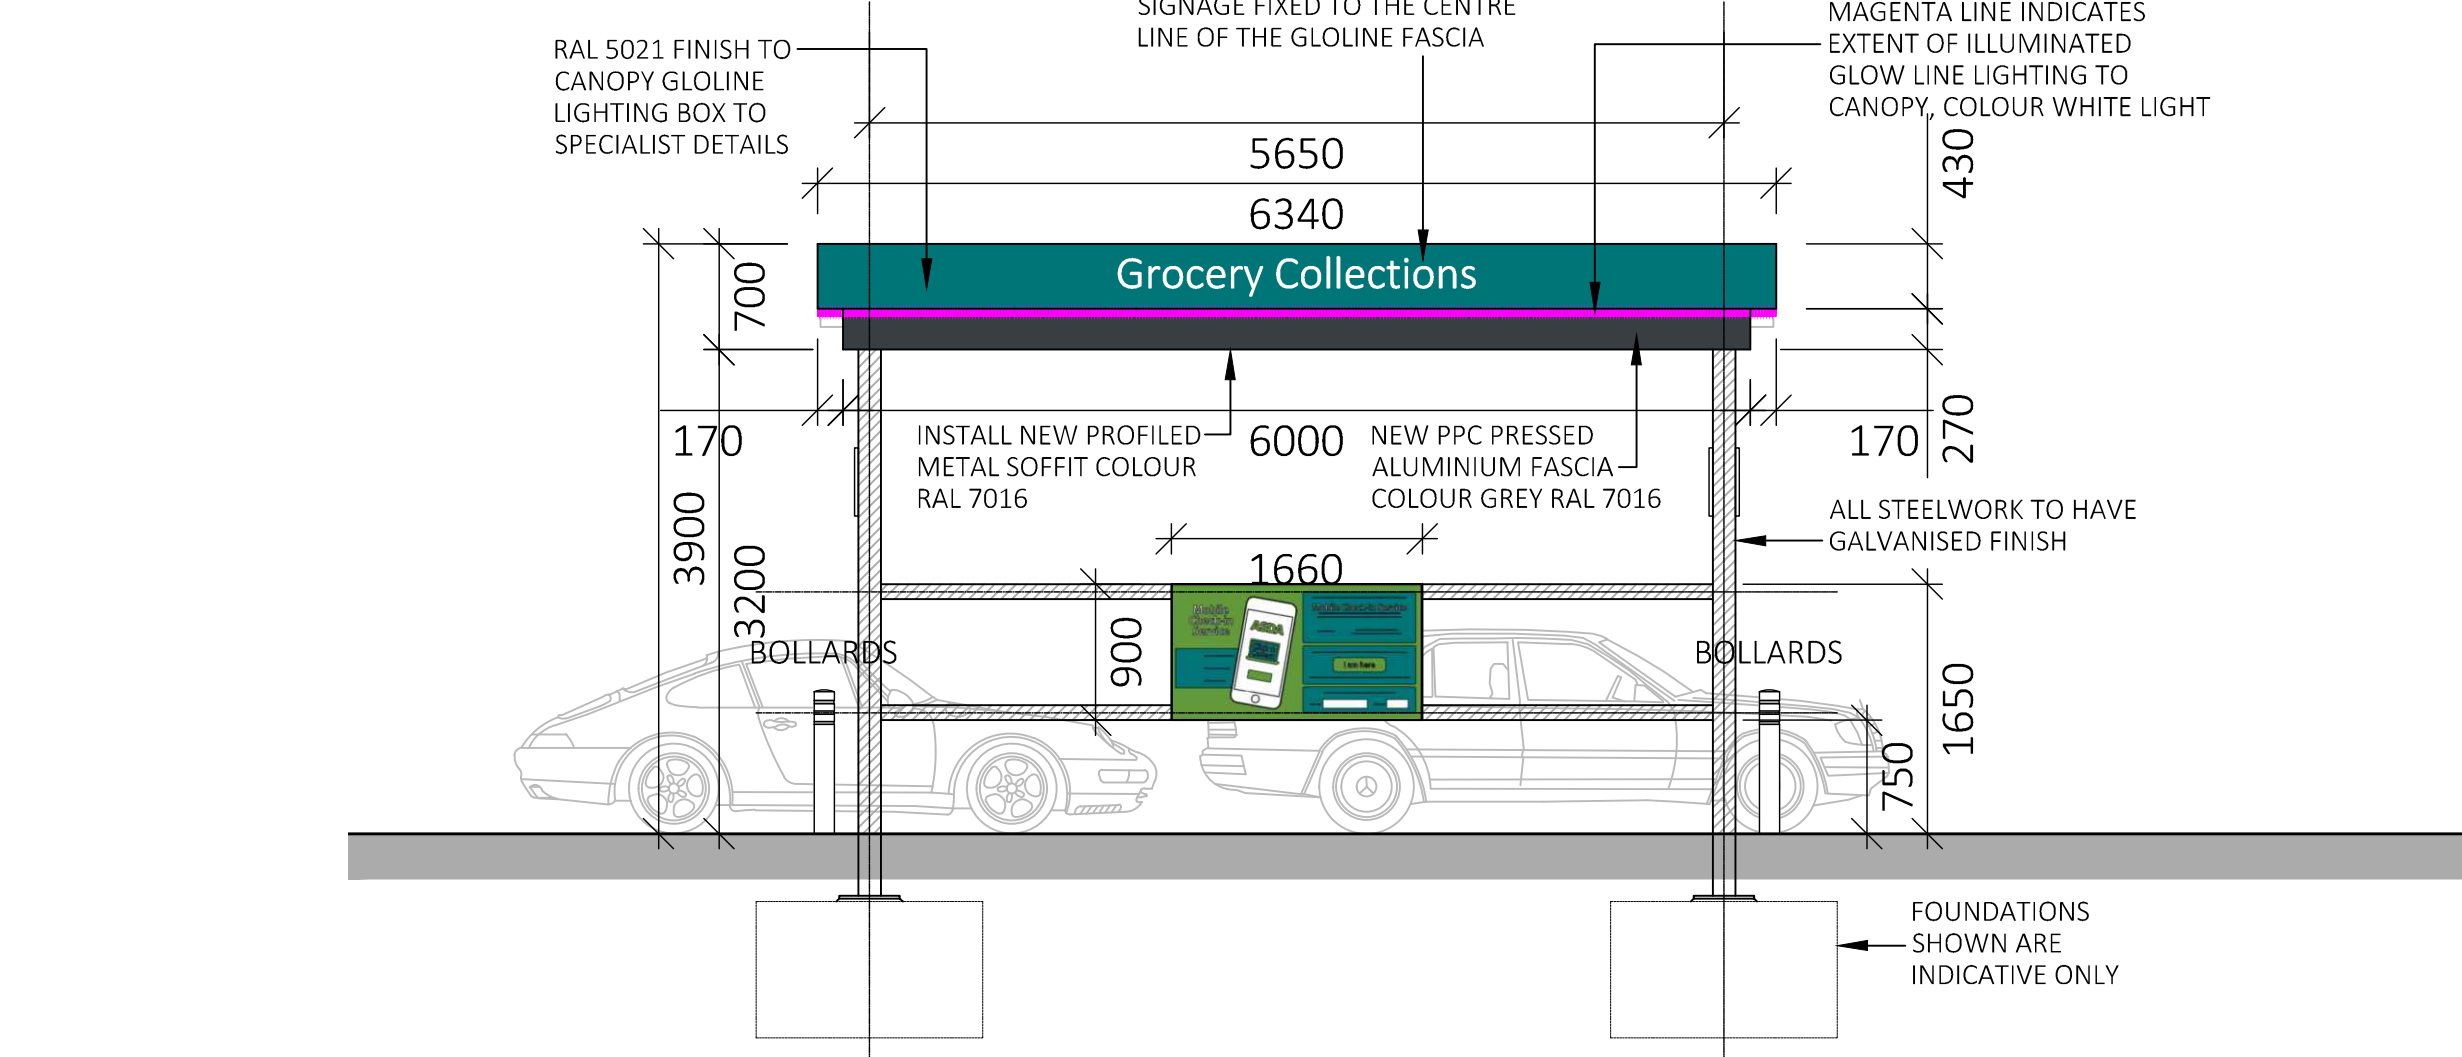


2 GROCERY COLLECTION - PROPOSED SIDE ELEVATION
PL-05 Scale 1:50 @ A1

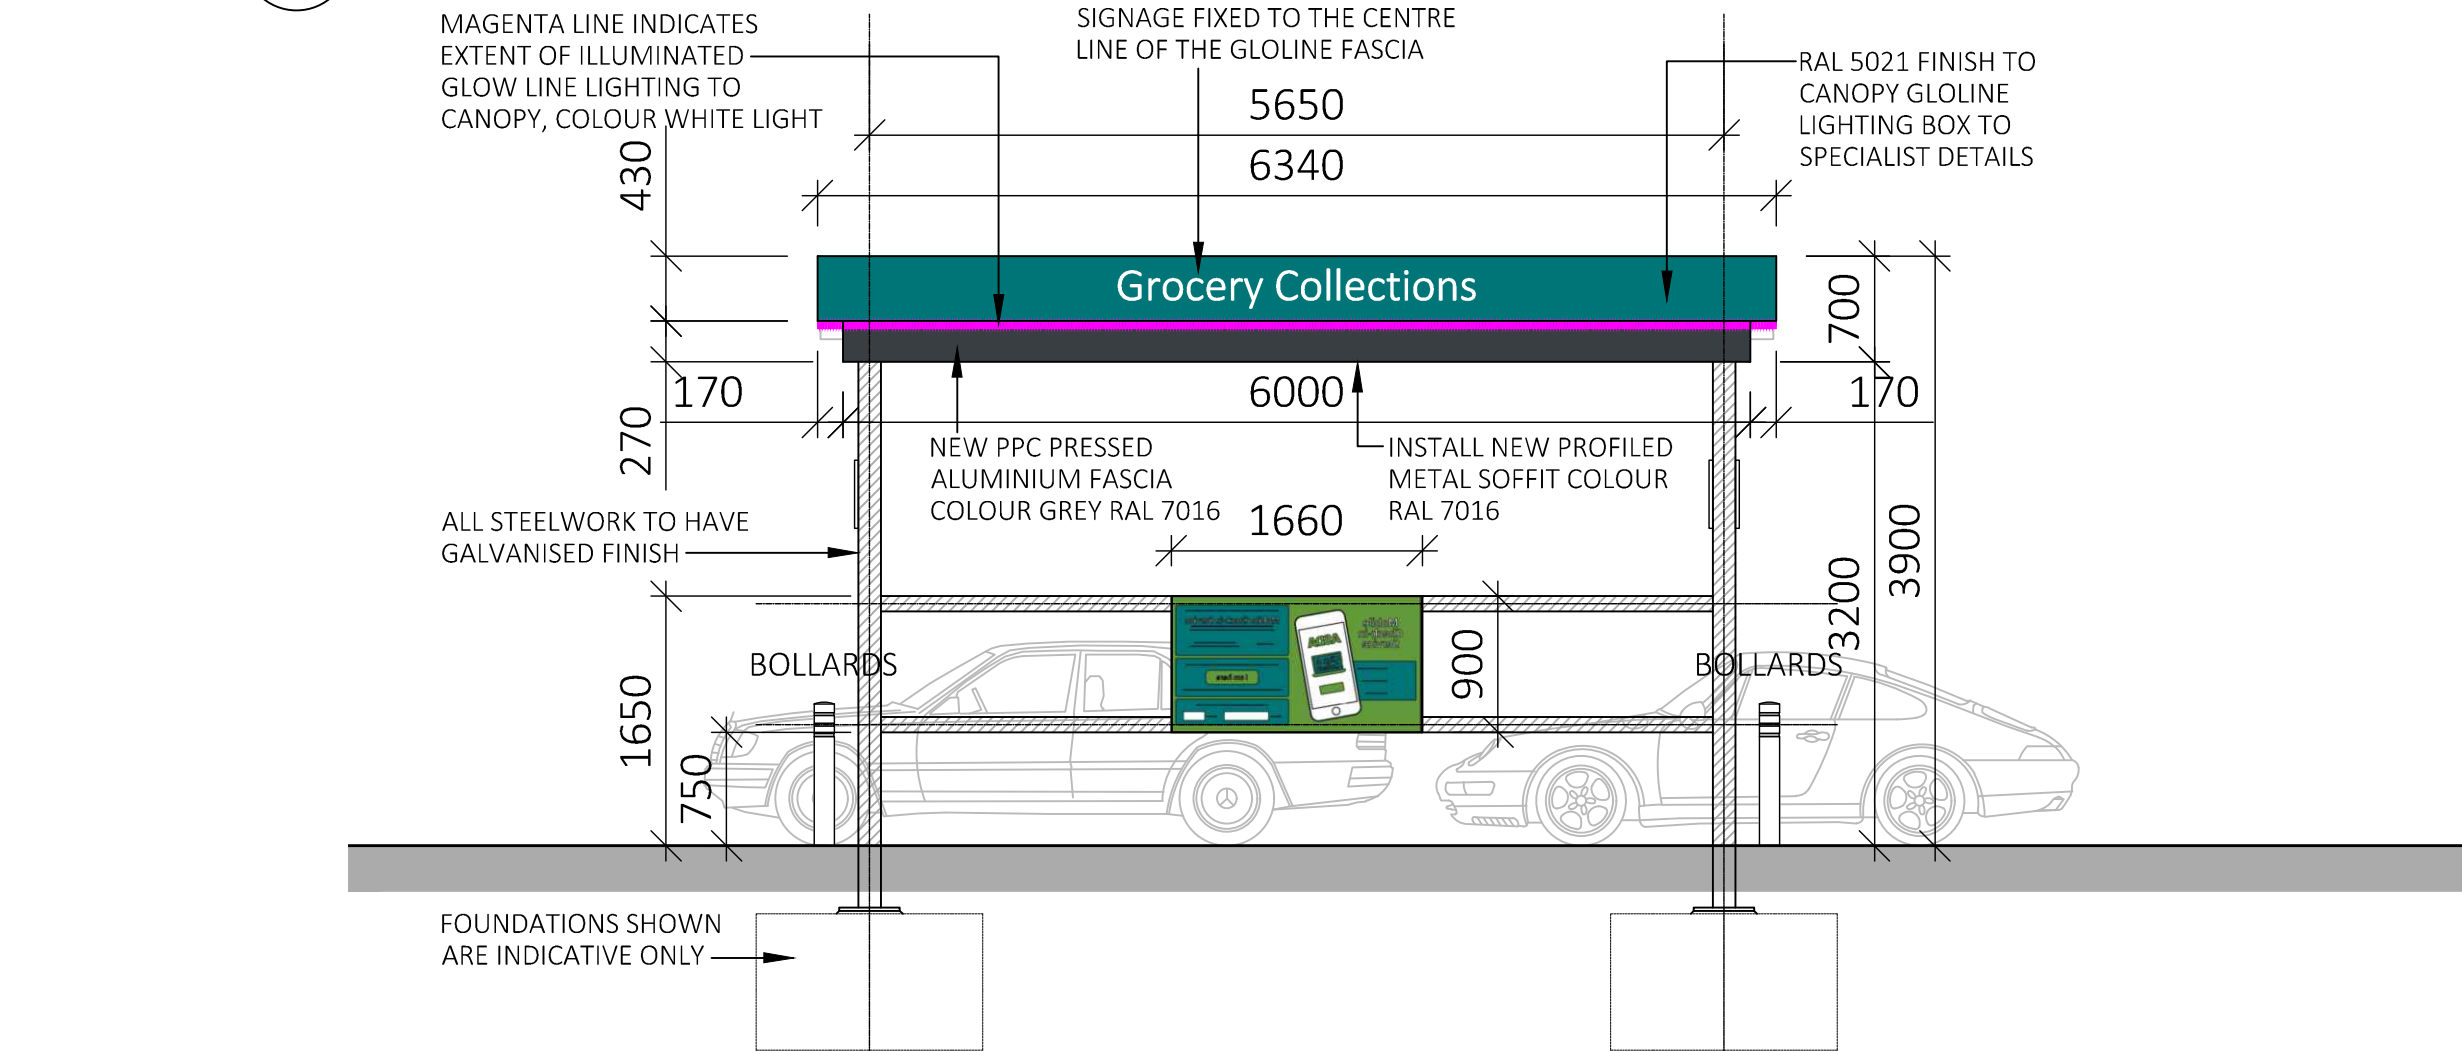


3 GROCERY COLLECTION - PROPOSED SIDE ELEVATION
PL-05 Scale 1:50 @ A1

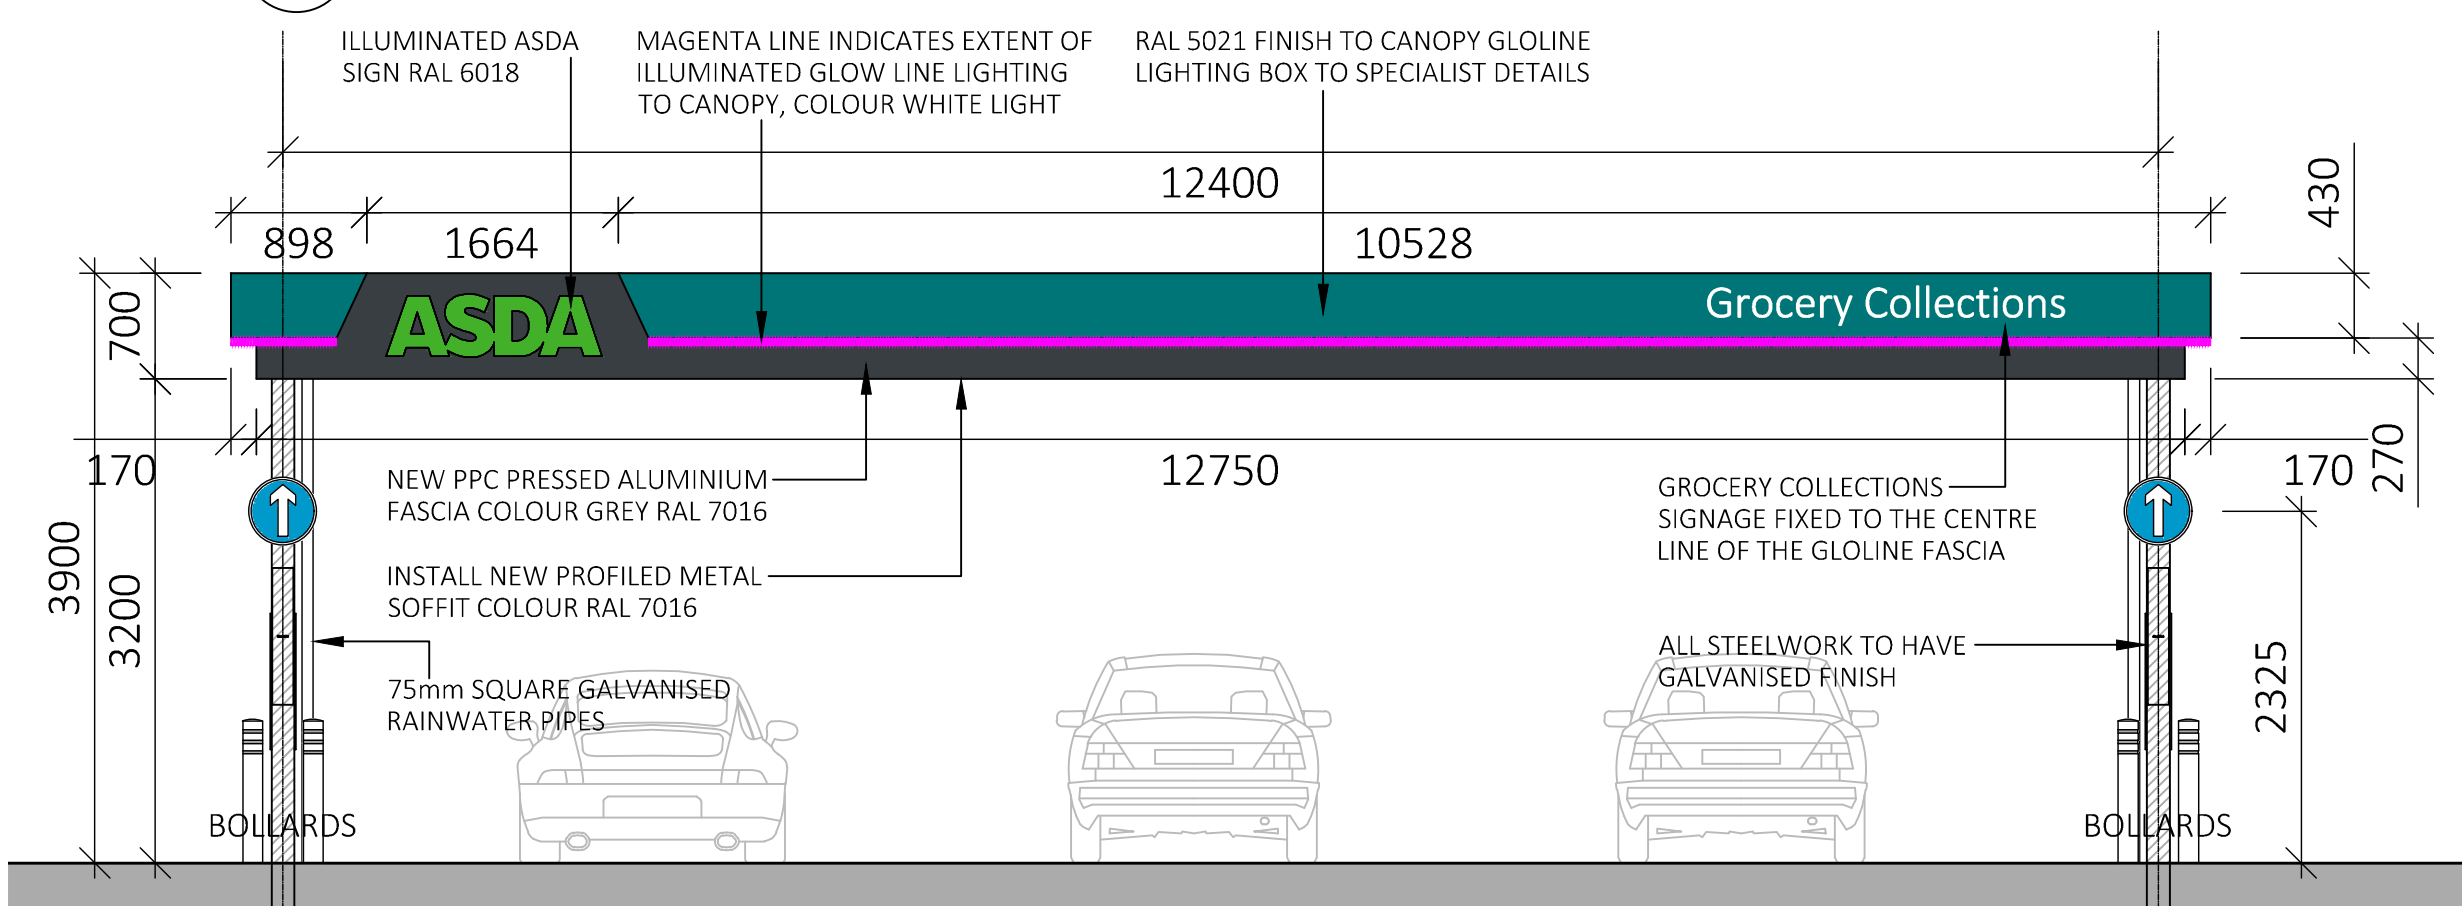

4 GROCERY COLLECTION - PROPOSED ENTRANCE ELEVATION
PL-05 Scale 1:50 @ A1

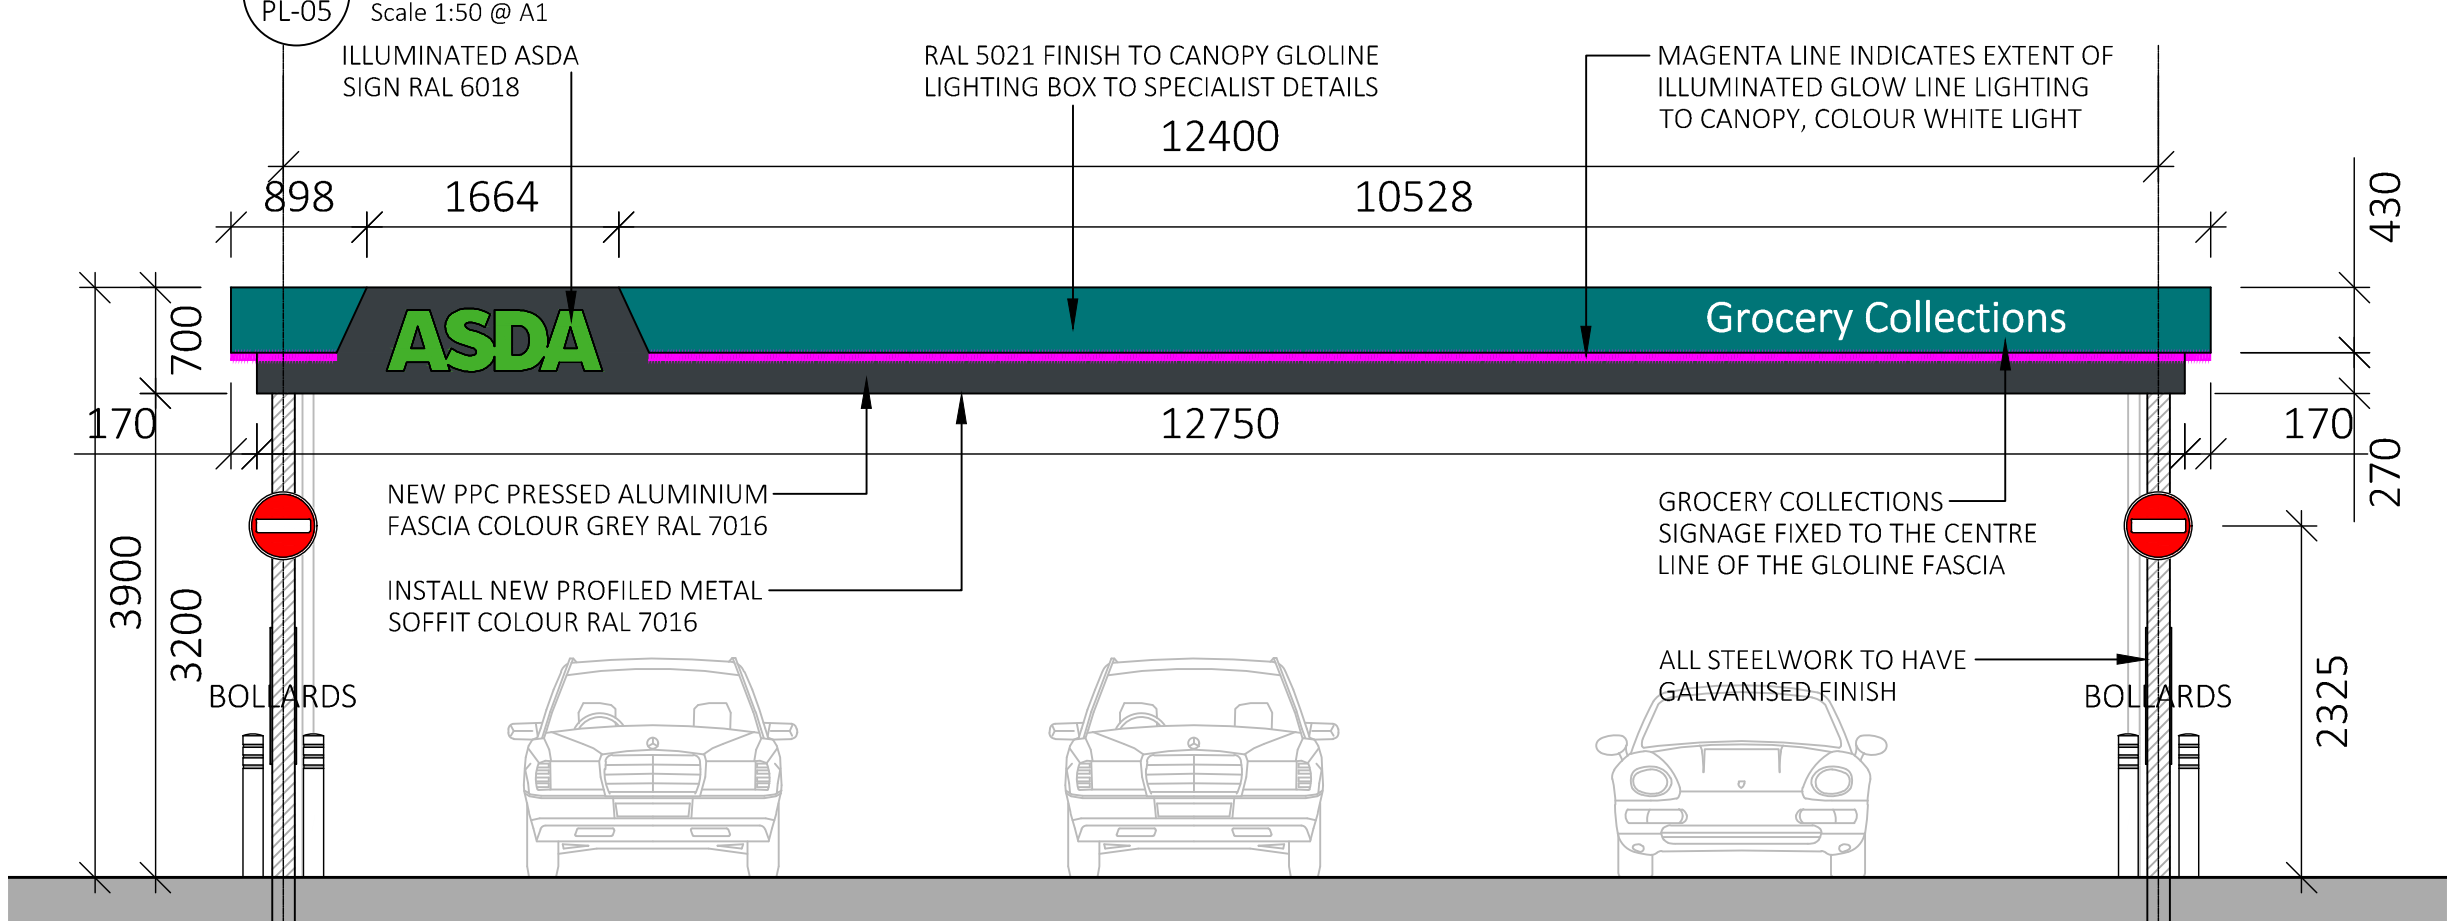

5 GROCERY COLLECTION - PROPOSED EXIT ELEVATION
PL-05 Scale 1:50 @ A1

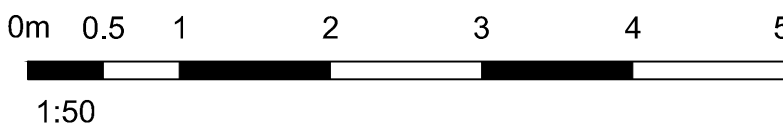

© Whittam Cox Architects - Disclaimer:

This drawing is copyright of WCEC Group Ltd trading as Whittam Cox Architects, and shall not be reproduced nor used for any other purpose without the written permission of the Architects. This drawing must be read in conjunction with all other related drawings and documentation. It is the contractors responsibility to ensure full compliance with the Building Regulations. Do not scale from this drawing, use figured dimensions only. It is the contractors responsibility to check and verify all dimensions on site. Any discrepancies to be reported immediately. IF IN DOUBT ASK. Materials not in conformity with relevant British or European Standards/Codes of practice or materials known to be deleterious to health & safety must not be used or specified on this project.

C.D.M :

There are **NO SIGNIFICANT** risks associated with the works on this drawing that a competent contractor would not foresee

LEGEND:

- Canopy colour, RAL 5018 (turquoise blue), 60/40% matt finish.
- Canopy colour, RAL 7016 (anthracite grey), 60/40% matt finish.
- Indicates canopy steelwork to be have exposed galvanised finish.
- Pink line indicates extent of proposed glow line (lighting) to the grocery collections canopy.

PLANNING
CLIENT

PROJECT	PROPOSED HOME SHOPPING WORKS
TITLE	ASDA WATERLOOVILLE
DRAWING STATUS	PLANNING
DRAWN	NB
CHECKED	SJS
SCALE	Scale 1:50 @ A1
DATE	MARCH 2021
JOB NO.	200470
DRAWING NO.	PL-05
REV	-