
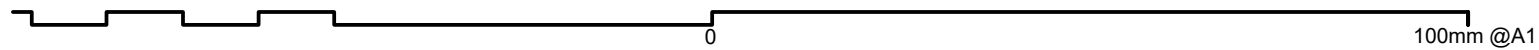


1. R & R Construction notes
2. R & R 1600 range construction details
3. Current building regulations, N.H.B.C. & specifications.
4. All other project drawings, and specialist contractors details.
5. R&R drawings to be read in conjunction with Structural Engineer engineering drawings.
6. For SAP, Code FSH and Energy requirements please refer to SAP ASSESSOR documentation.

 Retaining brick wall

 Retaining sleeper wall




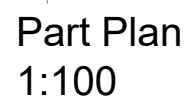


NOTE: The contractor is responsible for checking all site dimensions and levels. These should be checked prior to the ordering of any components and before the commencement of the works. All discrepancies should be brought to the attention of the Contract Administrator

A | 21.07.2020 | GR | Retaining wall updated
B | 07.03.2021 | GR | Balustrade amended

◆◆◆◆◆

to place a revision insert a 'A1REV' block

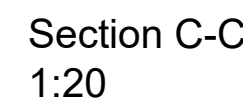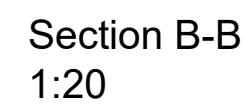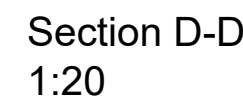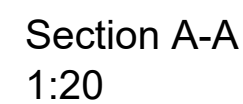

Drawing to be read in conjunction with the structural engineers calculations and details.

1:100 & 1:20@A1
CB

R & R DESIGN
STUDIO LTD

job: 1085 dwg: 1104 rev: B