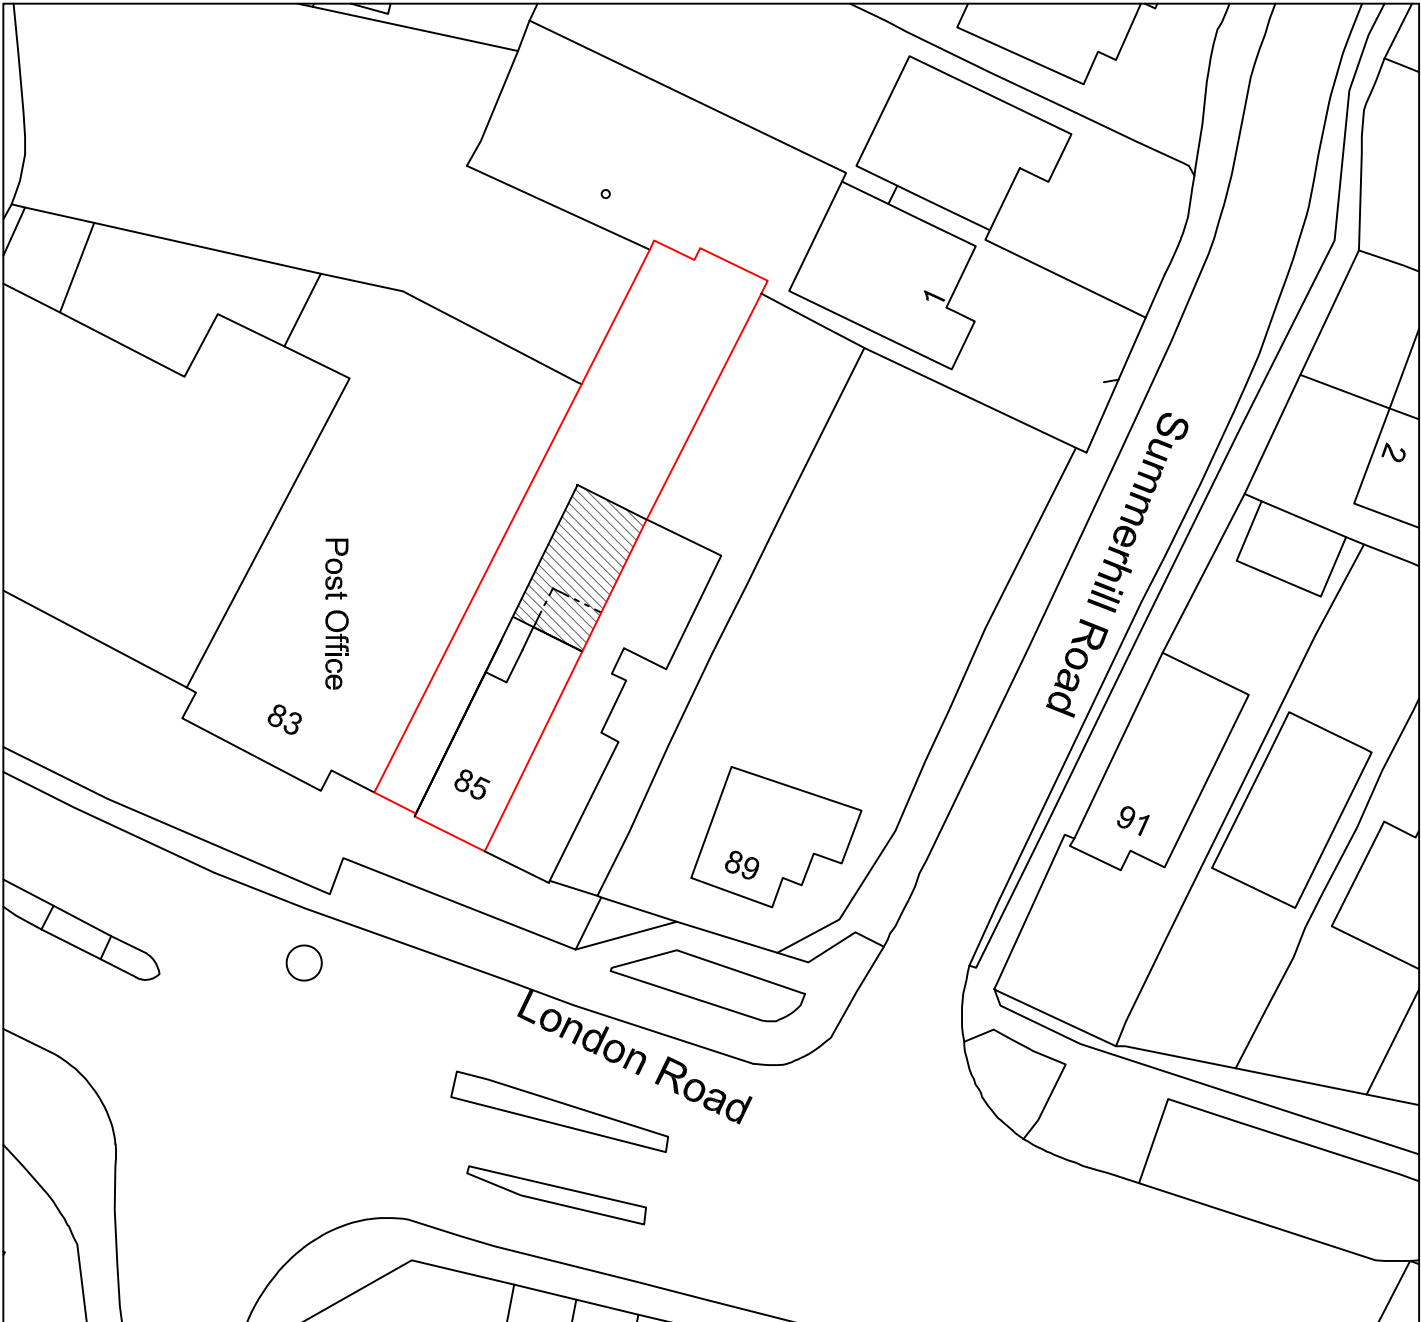
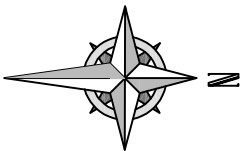


Your Home Plans Ltd Chichester Enterprise Centre, Terminus Road, Chichester, West Sussex, PO19 8TX 01243 908064 june@yourhomeplans.co.uk		85 LONDON ROAD COWPLAIN HAMPSHIRE PO8 8XB		Block Plan	
Project Number: 85LON-21		Drawing No: 01			
Date: 15th March 2021					
Drawn By: Your Home Plans Ltd					
Checked By: JEG		Scale: 1:500 A3			