



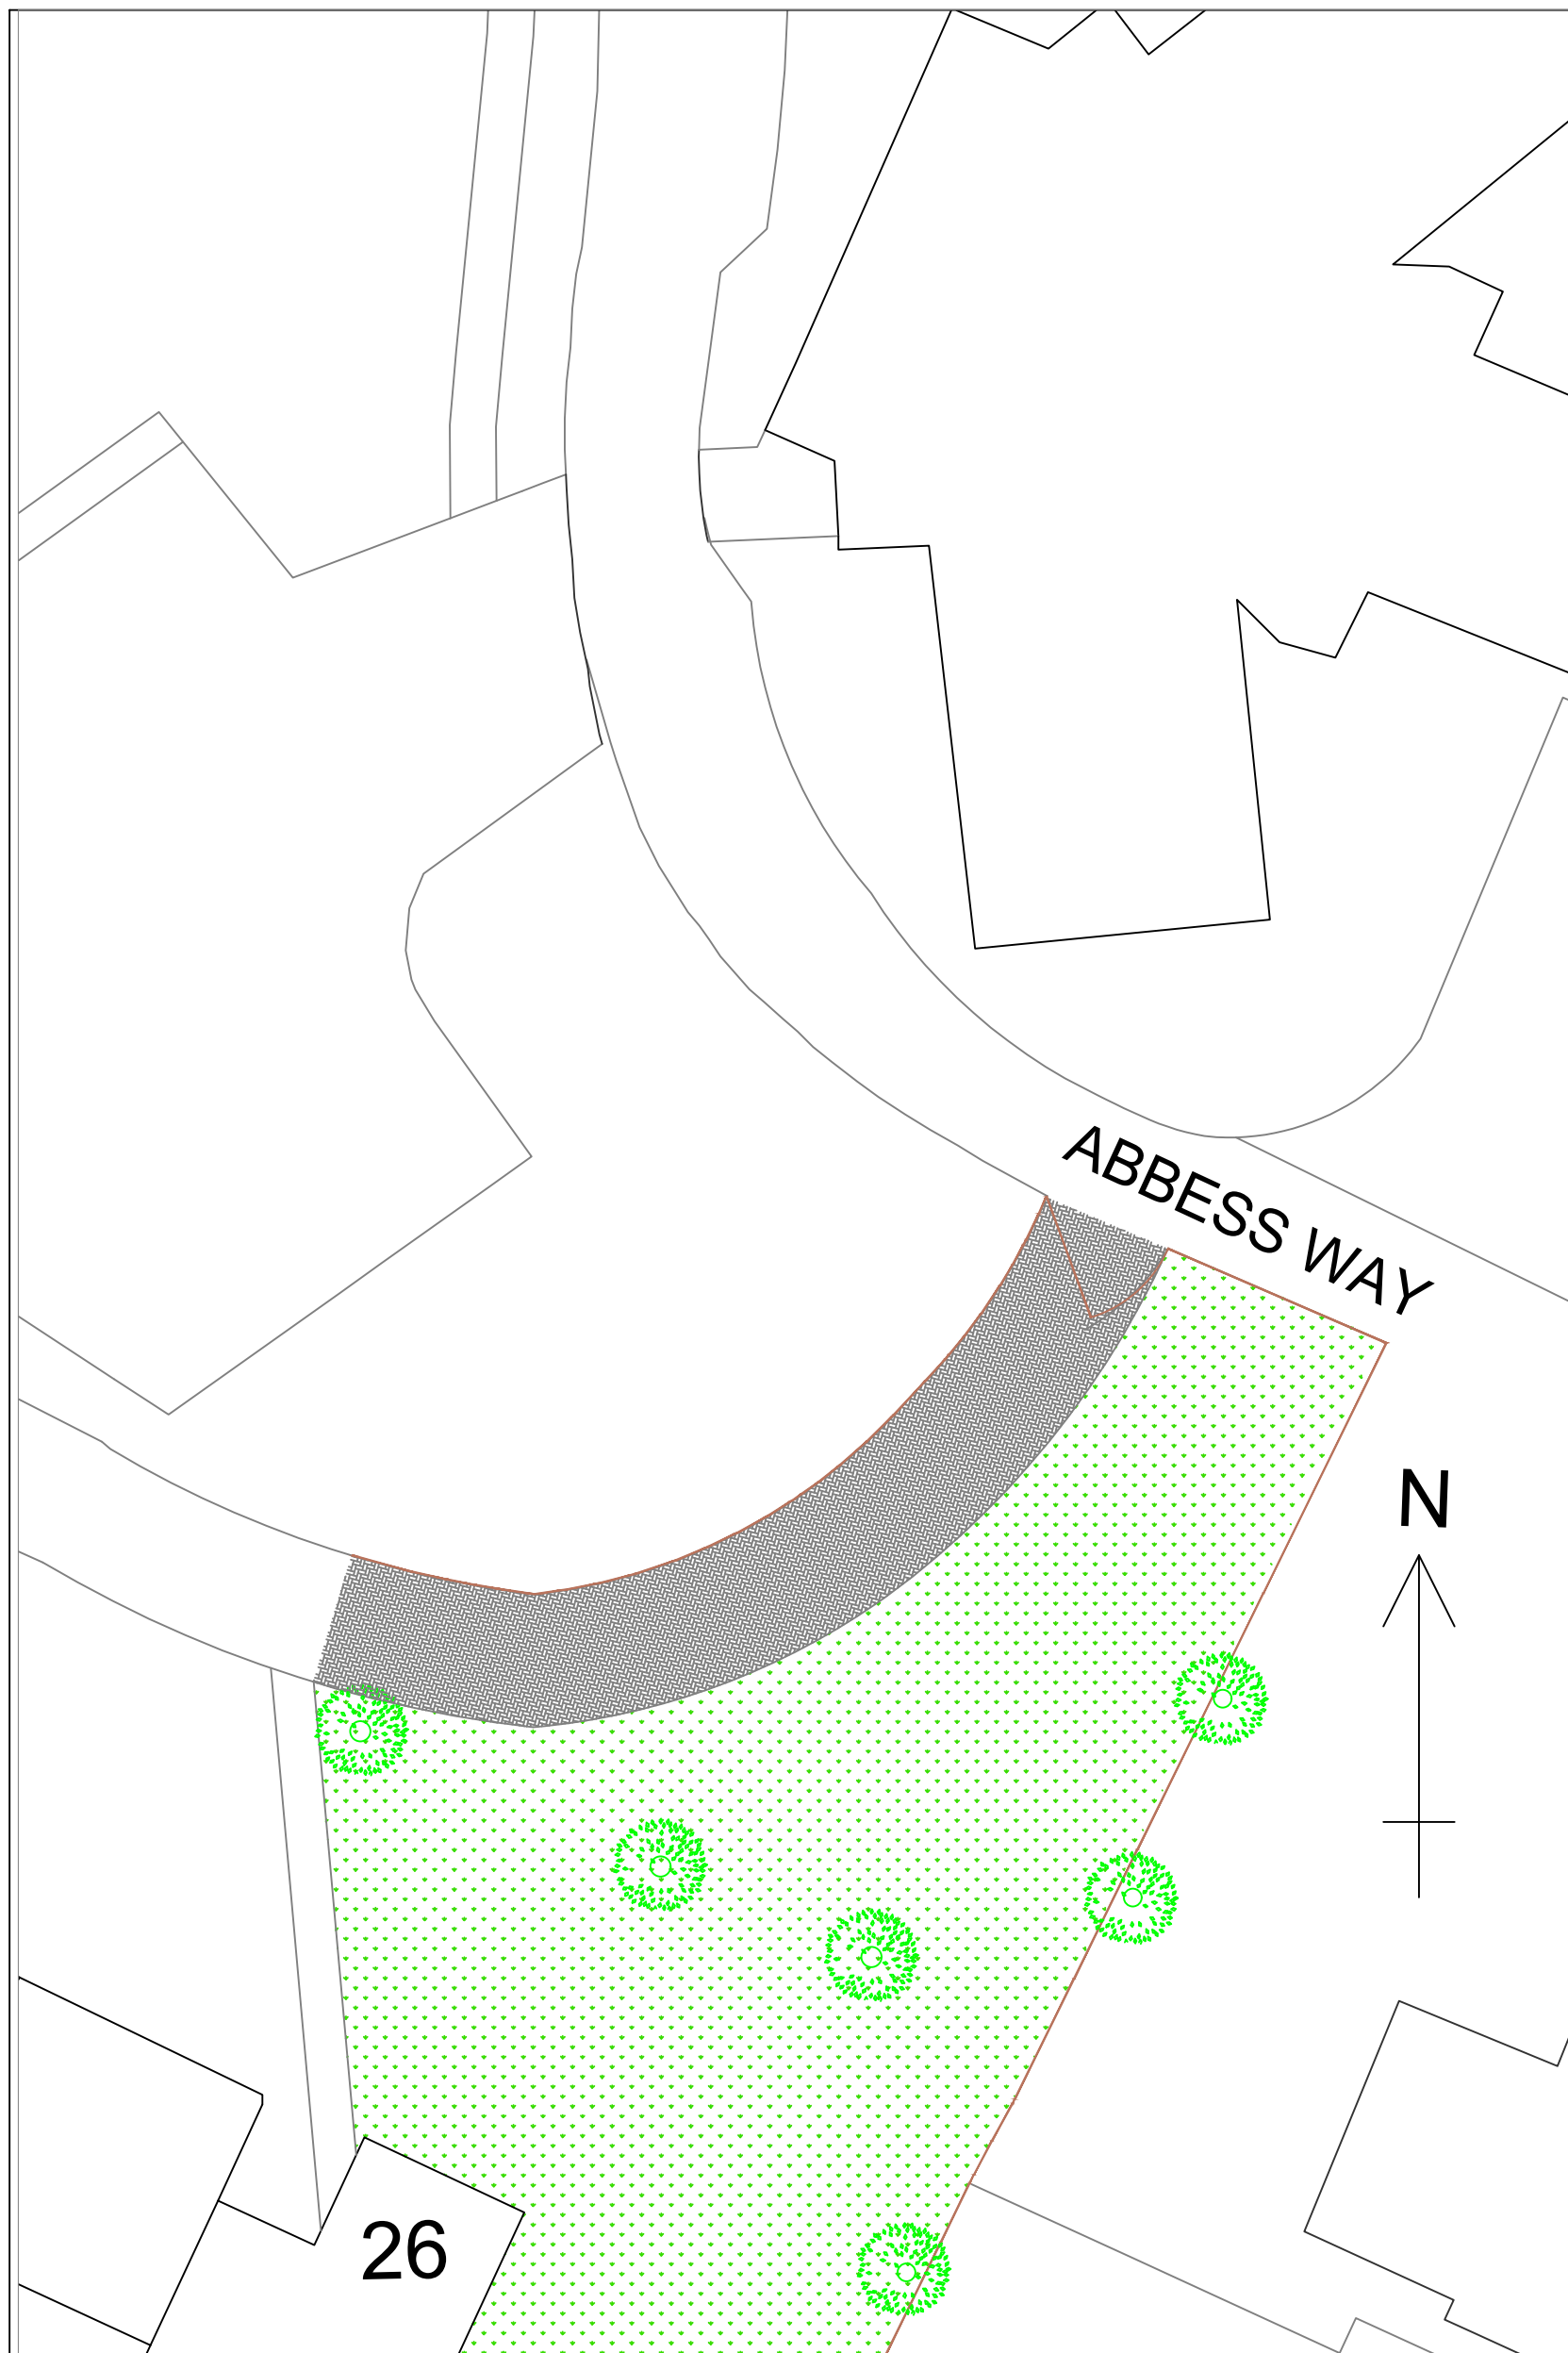

Existing Car Park
1:200 @ A2

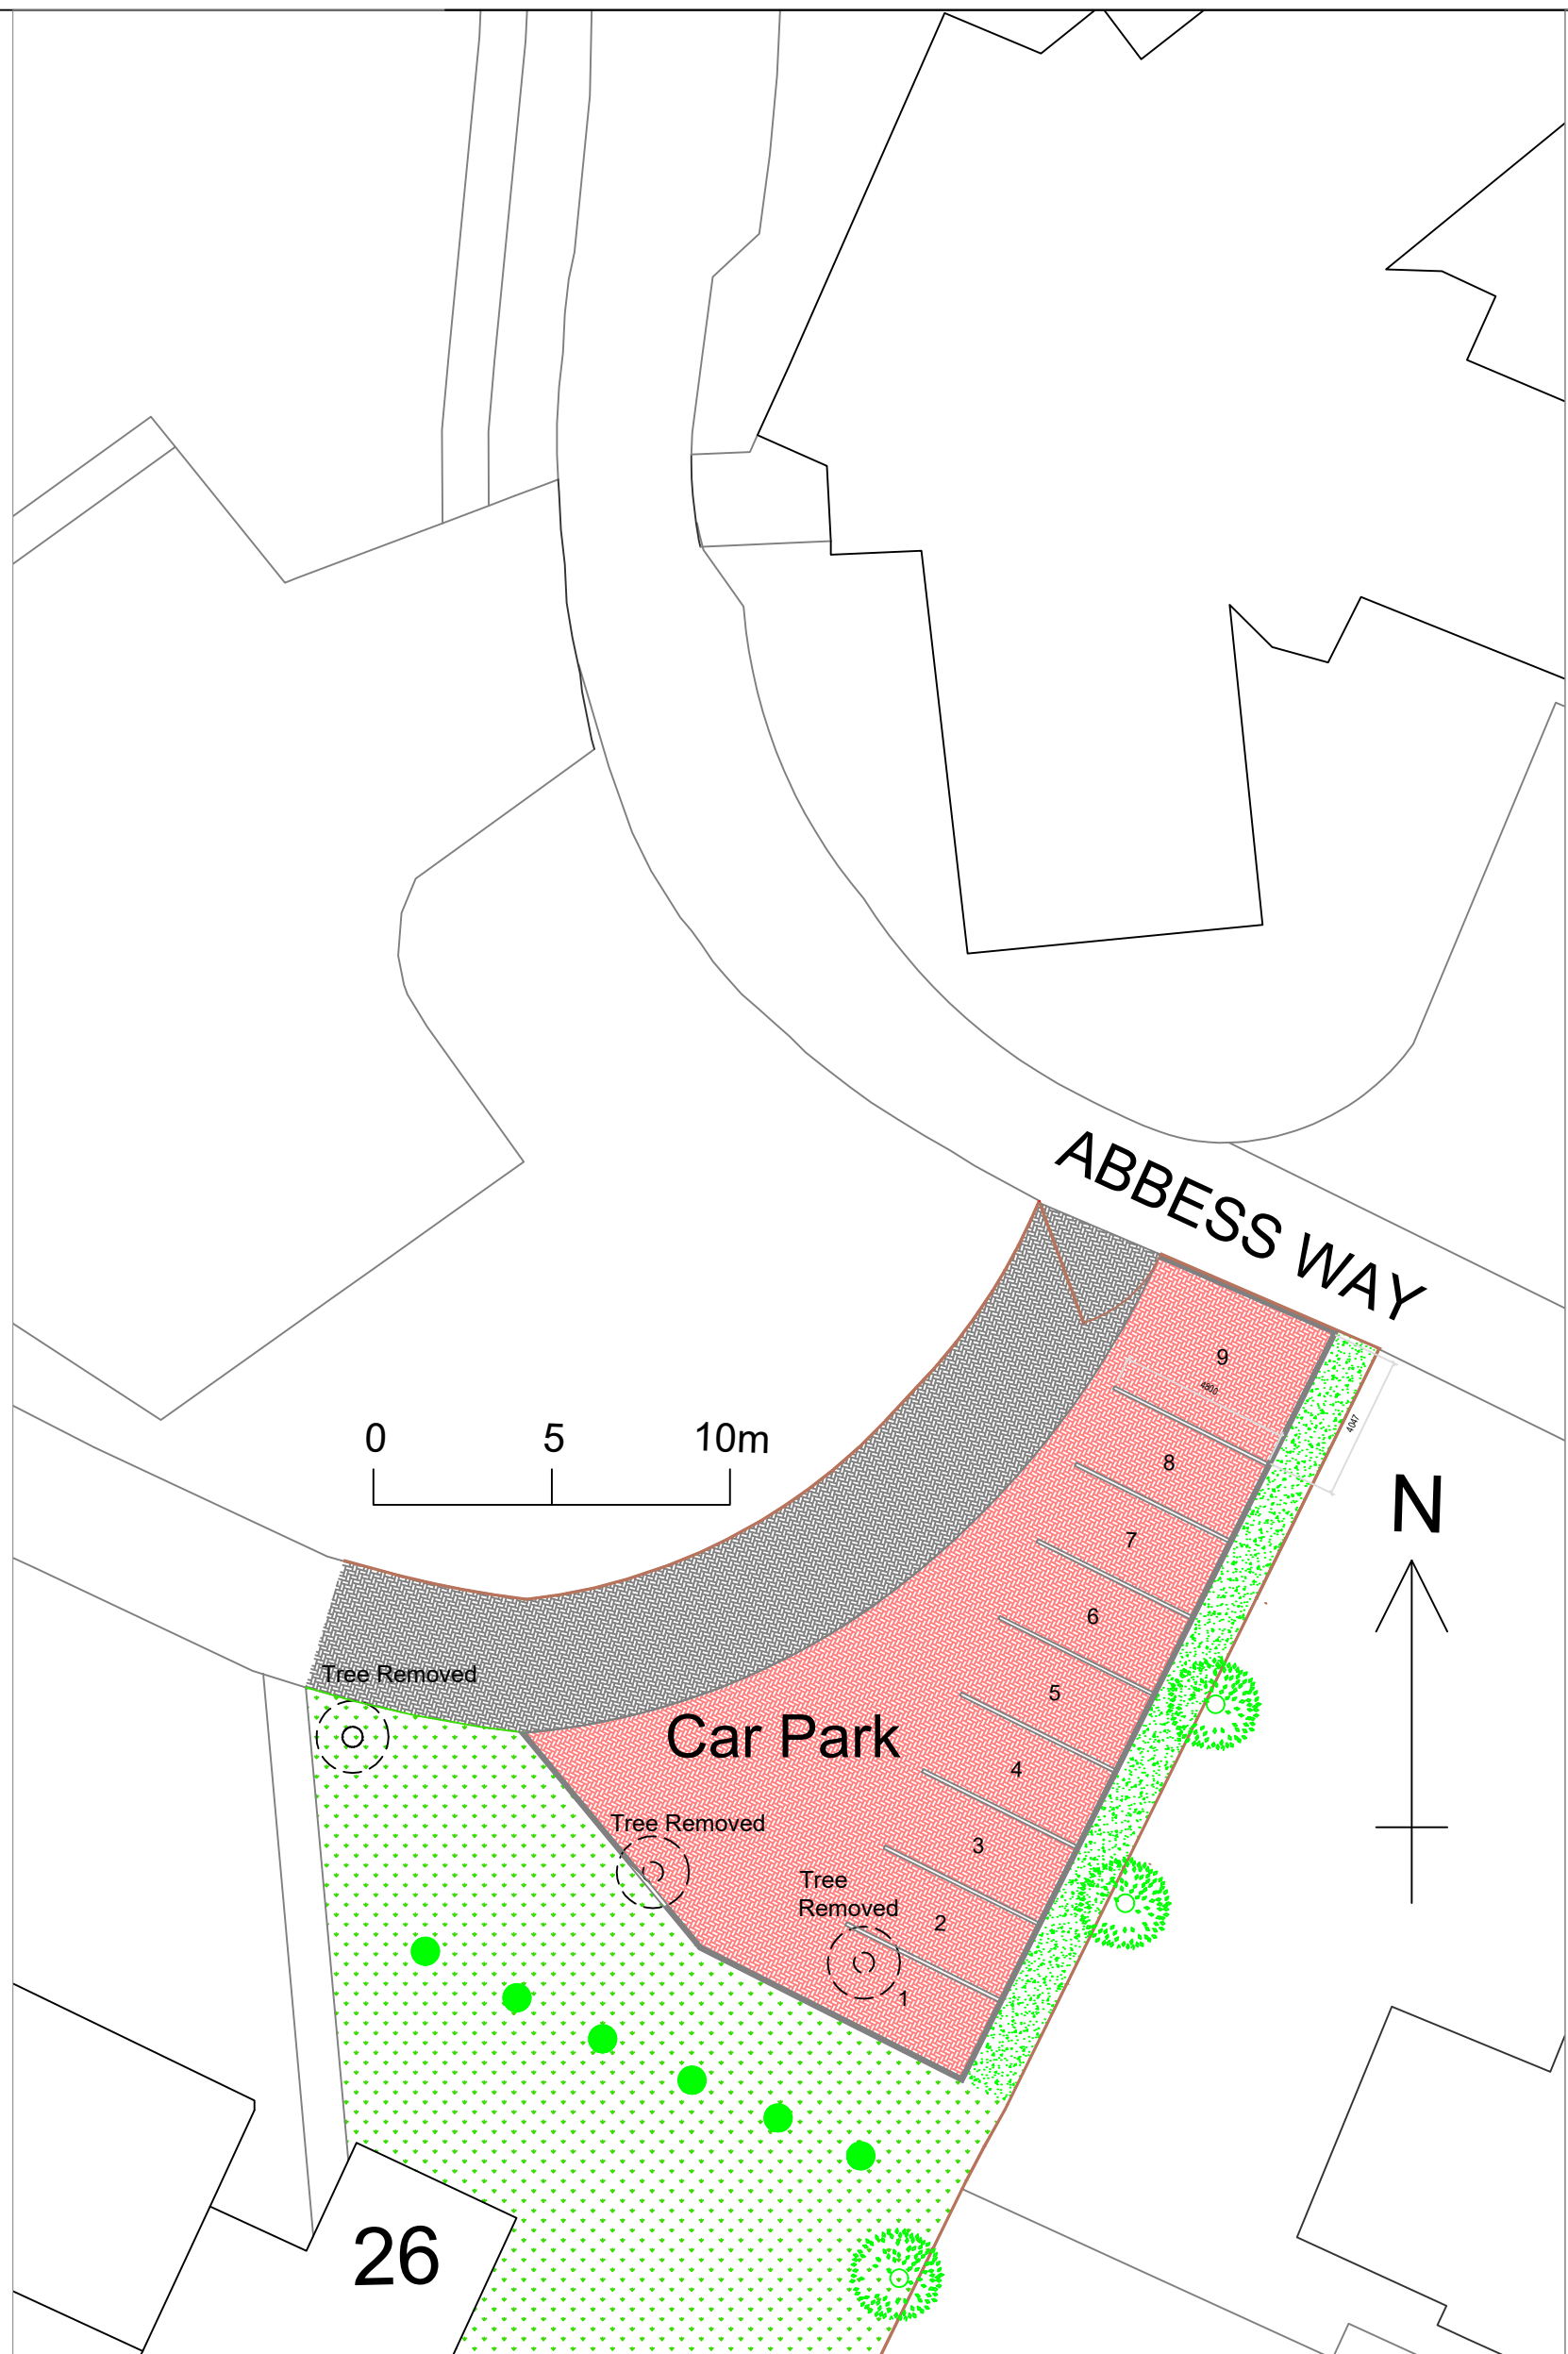

Proposed Car Park
1:200 @ A2

- Existing brick paviours
- New/proposed brick paviours with concrete kerb to boundary
- New/proposed planting beds
- Existing grassed area
- Existing timber boundary fence
- New sapling trees



SC1:100

Rev	Date	Description	Client	Job No.	Date	Arcus Consulting LLP			
A	27.01.21	Minor Amendment to Parking Space 9	Clarion Housing Group	5598	09.07.2020	Wakefield 0192 466 9000	Manchester 0161 905 3222	London 0208 8742 2512	
				Drawing Number 116	Stage Planning	Liverpool 0151 708 1080	Newcastle 0191 272 5781	Rugby 01788 297 127	
			Project The Beeches, 1 Villa Gardens, Waterloooville PO7 7RY LiveSmart Refurbishment Scheme	Revision A		www.arcus.uk.com			
			Title Existing and Proposed Car Park Plans	Scale 1:200		info@arcus.uk.com			
				Drawn TS					
				Approved MRK					