
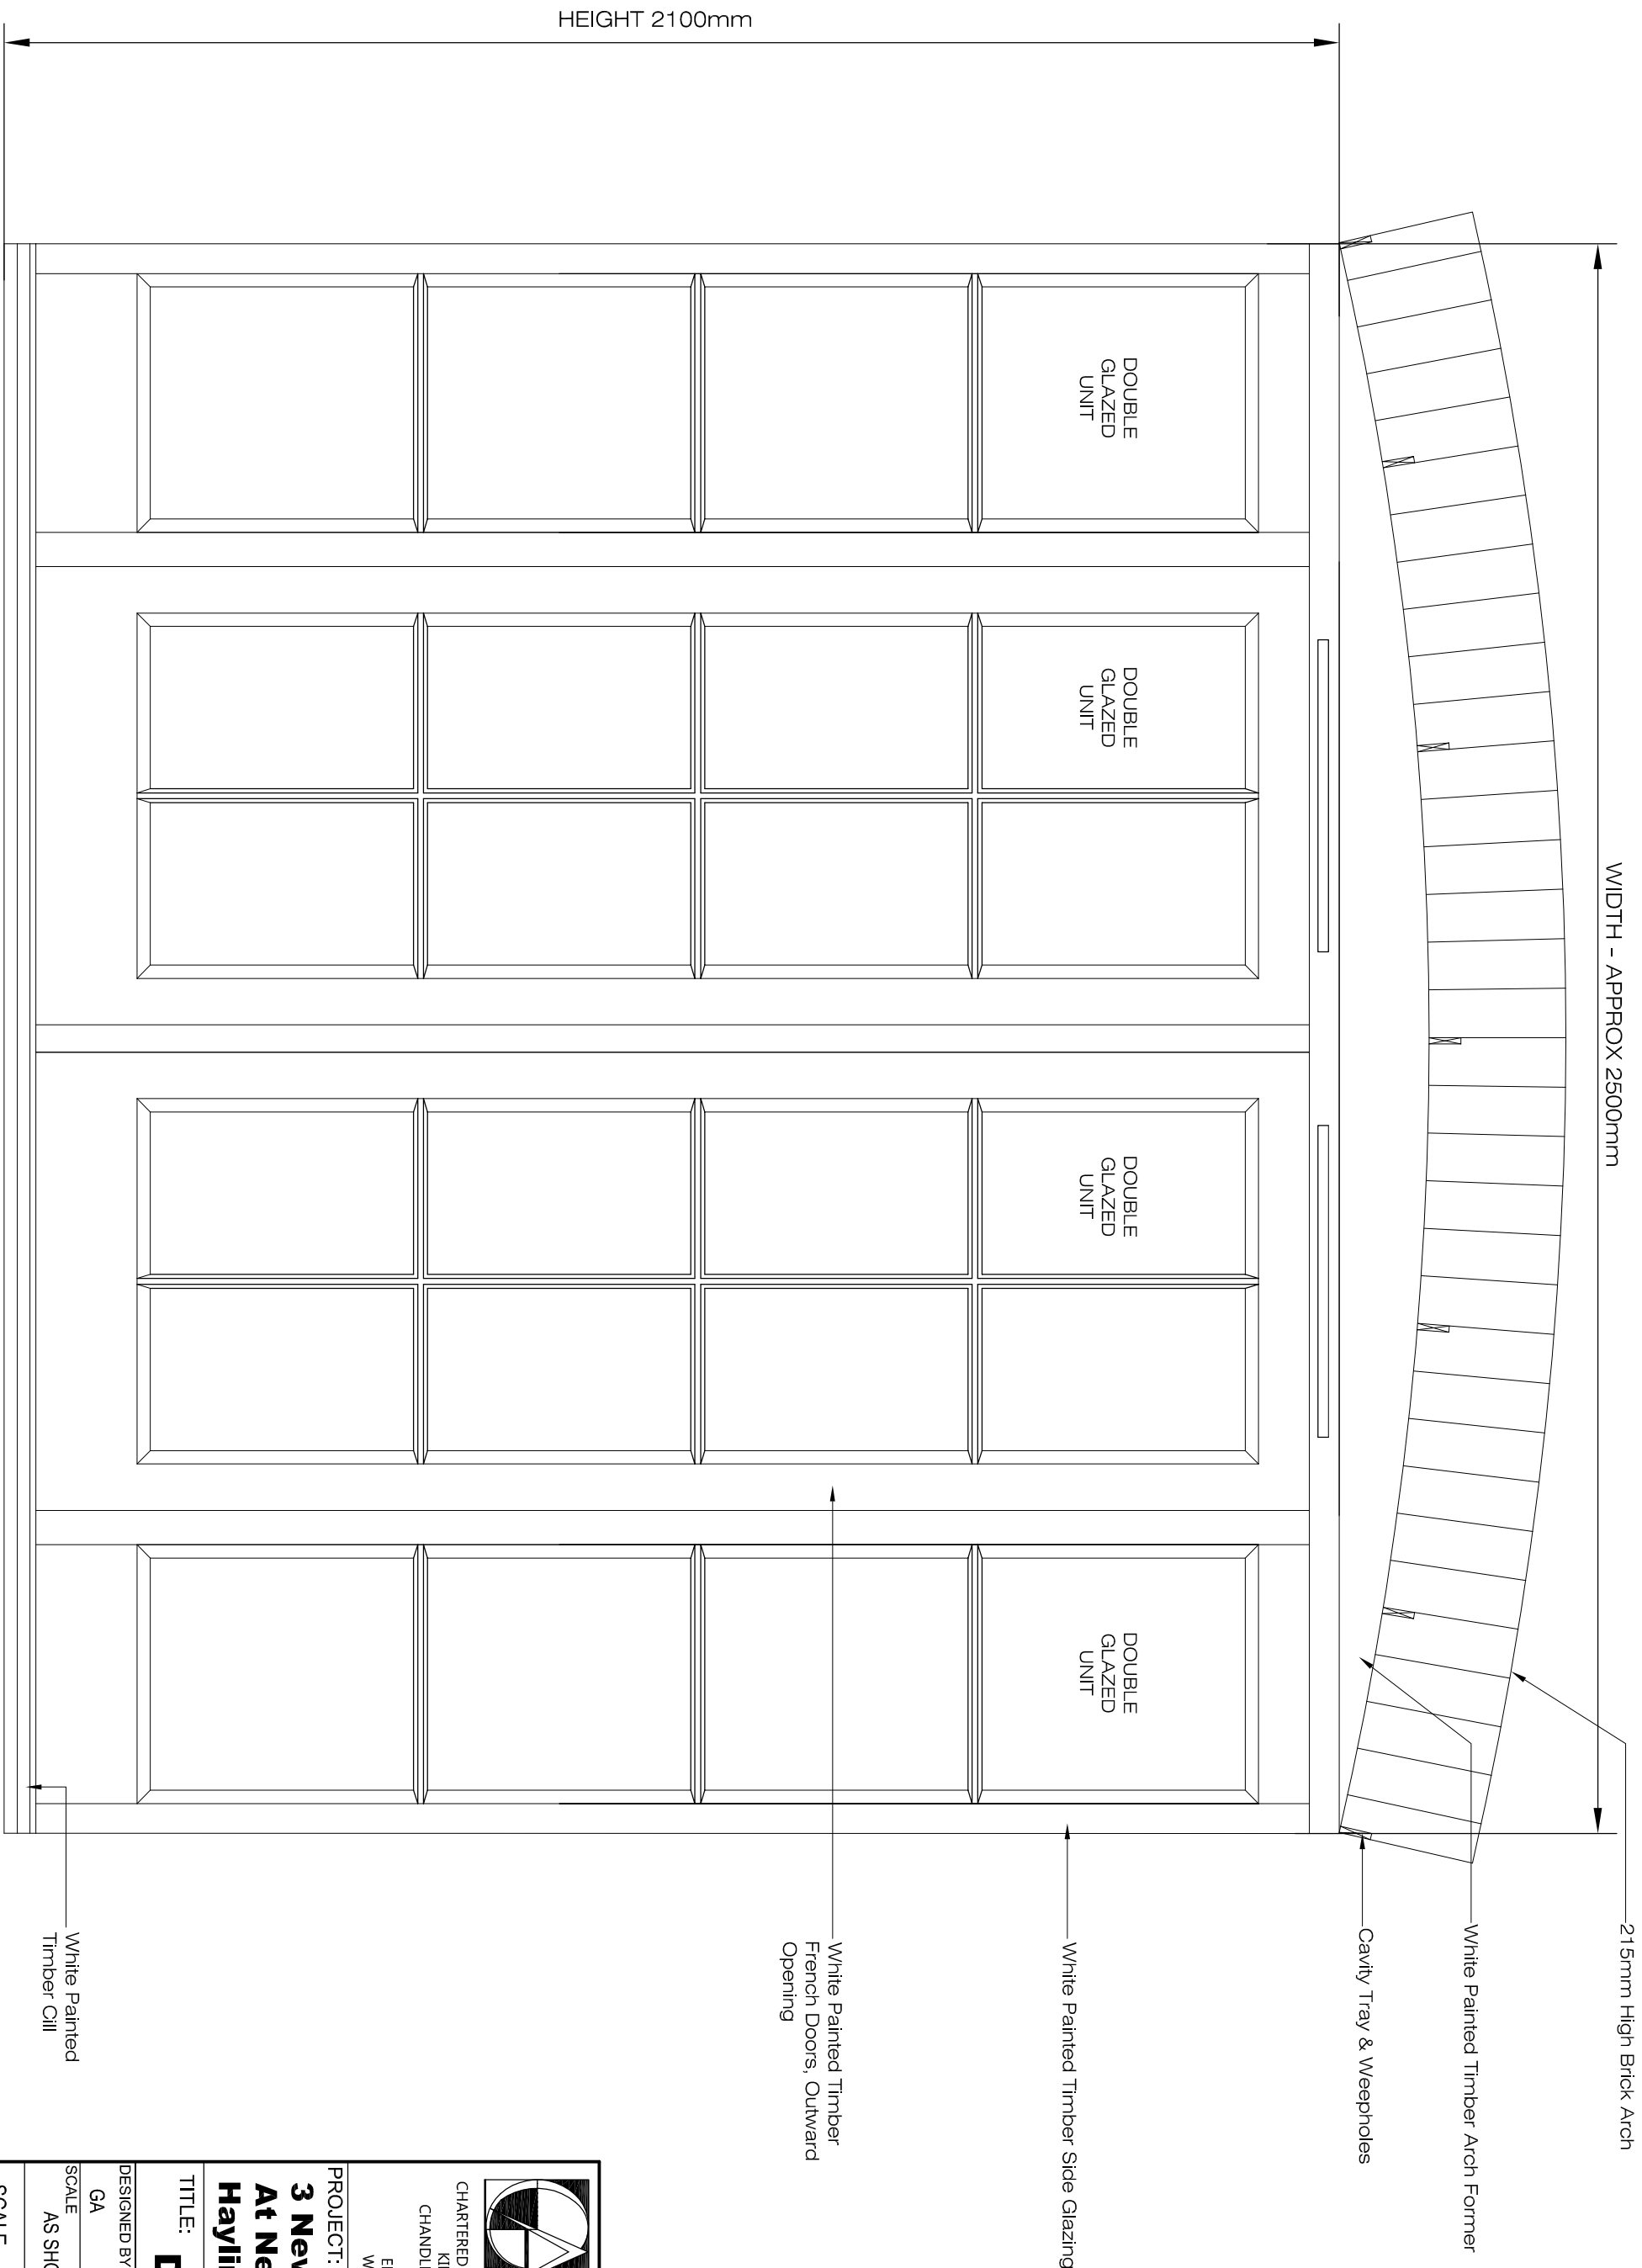
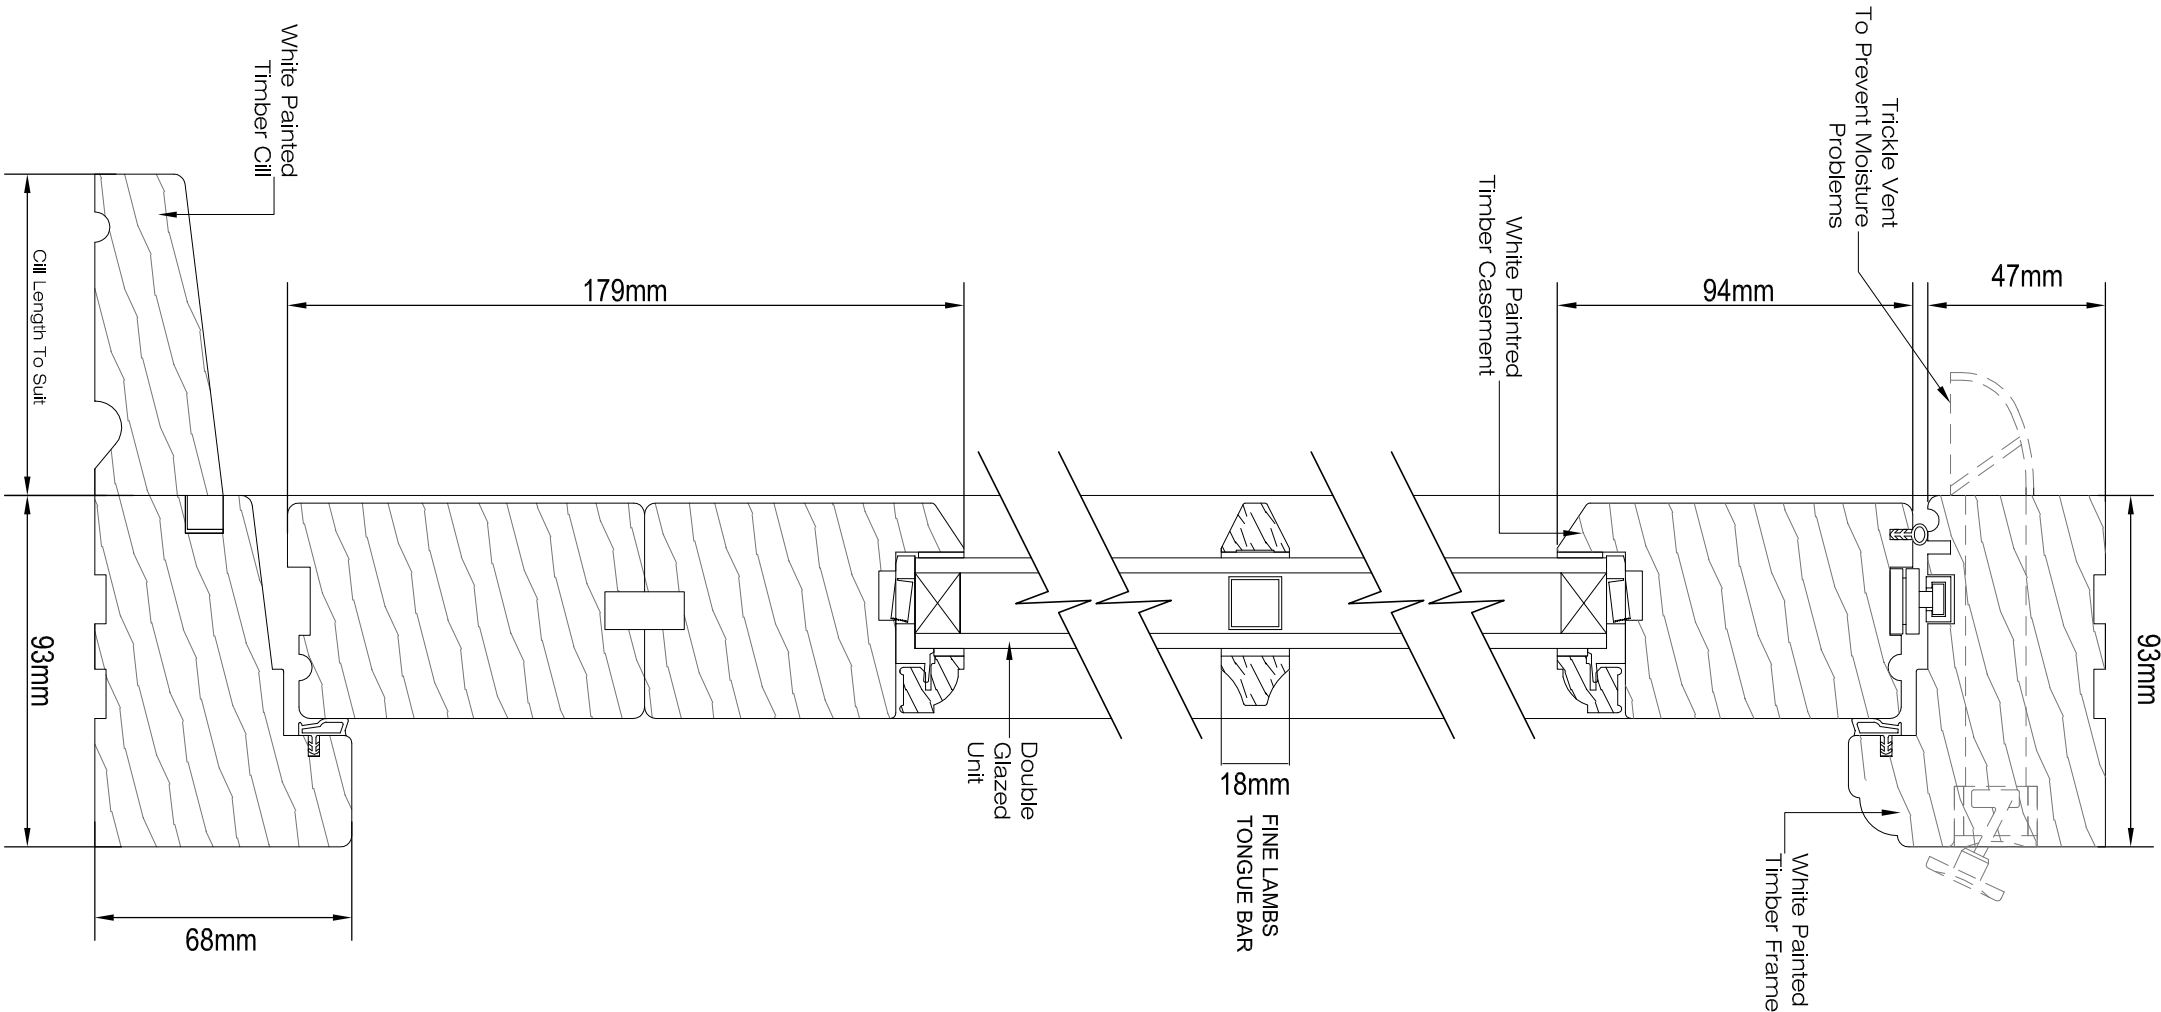


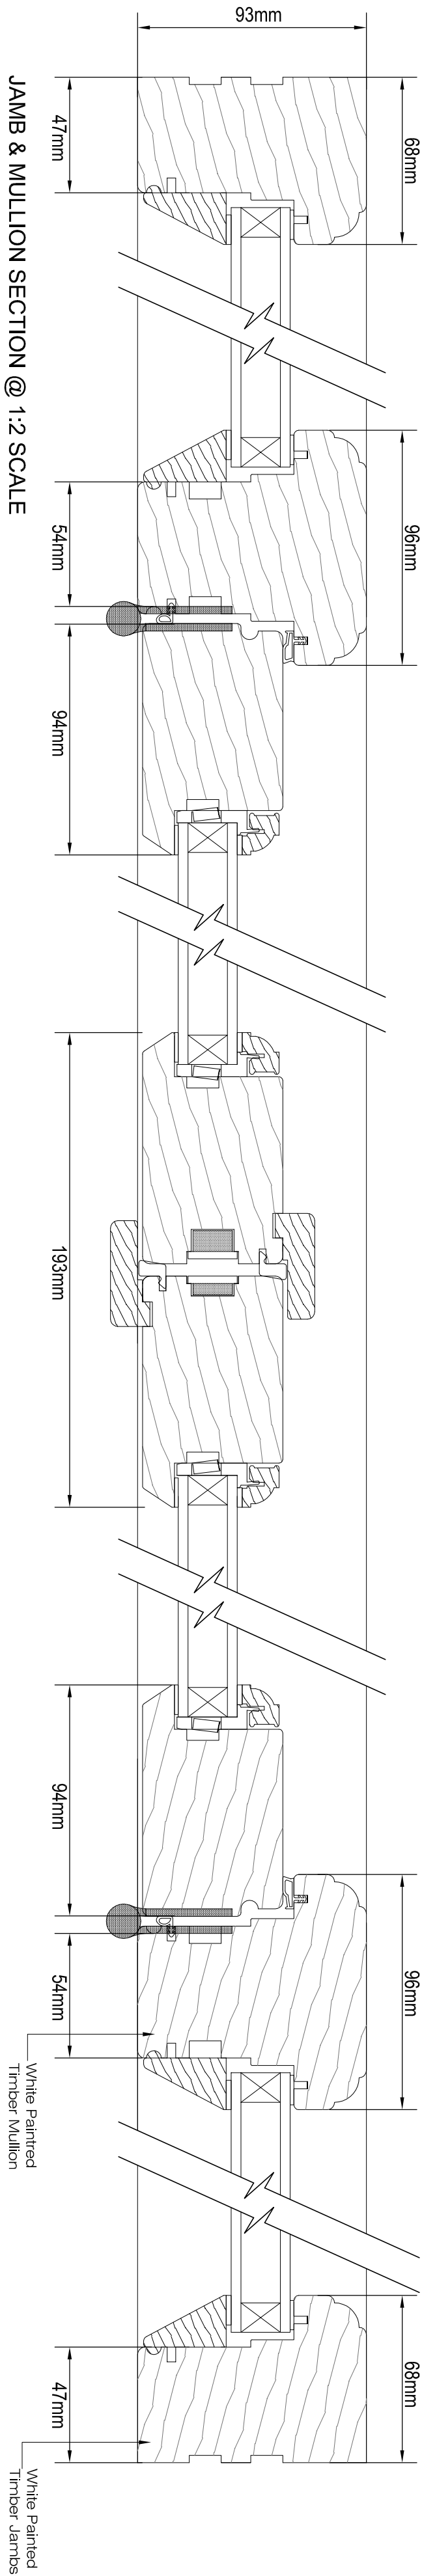

CHARTERED ARCHITECTS TOWN PLANNING CONSULTANTS
KINGFISHER STUDIO, 5 MALCOLM ROAD
CHANDLERS FORD, EASTLEIGH, HAMPSHIRE SO53 5BH
TELEPHONE 07768 453105
EMAIL: info@grahamasharchitects.com
WEBSITE: www.grahamasharchitects.com

PROJECT:
3 New Houses
At Newtown House Hotel
Hayling Island, PO11 0QR

TITLE:
DOOR TYPE B

DESIGNED BY	DATE	DRWN / DTALD BY:
GA	16-2-21	JAT
SCALE	PLOTTED	REV.
AS SHOWN	16-2-21	

SCALE
@ 1:10
0 500mm

PURPOSE OF ISSUE:
☒ information ☐ approval ☐ tender ☐ construction

DWG. NO. **13:087:35**