
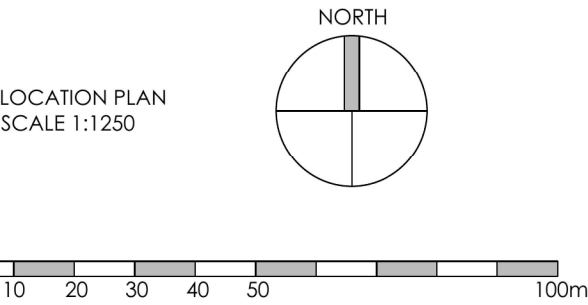
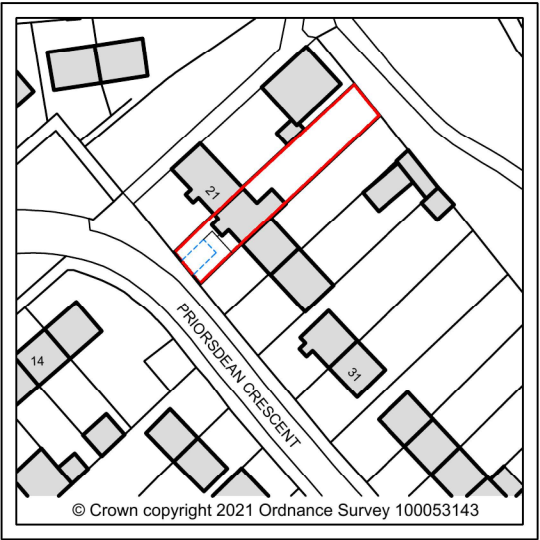
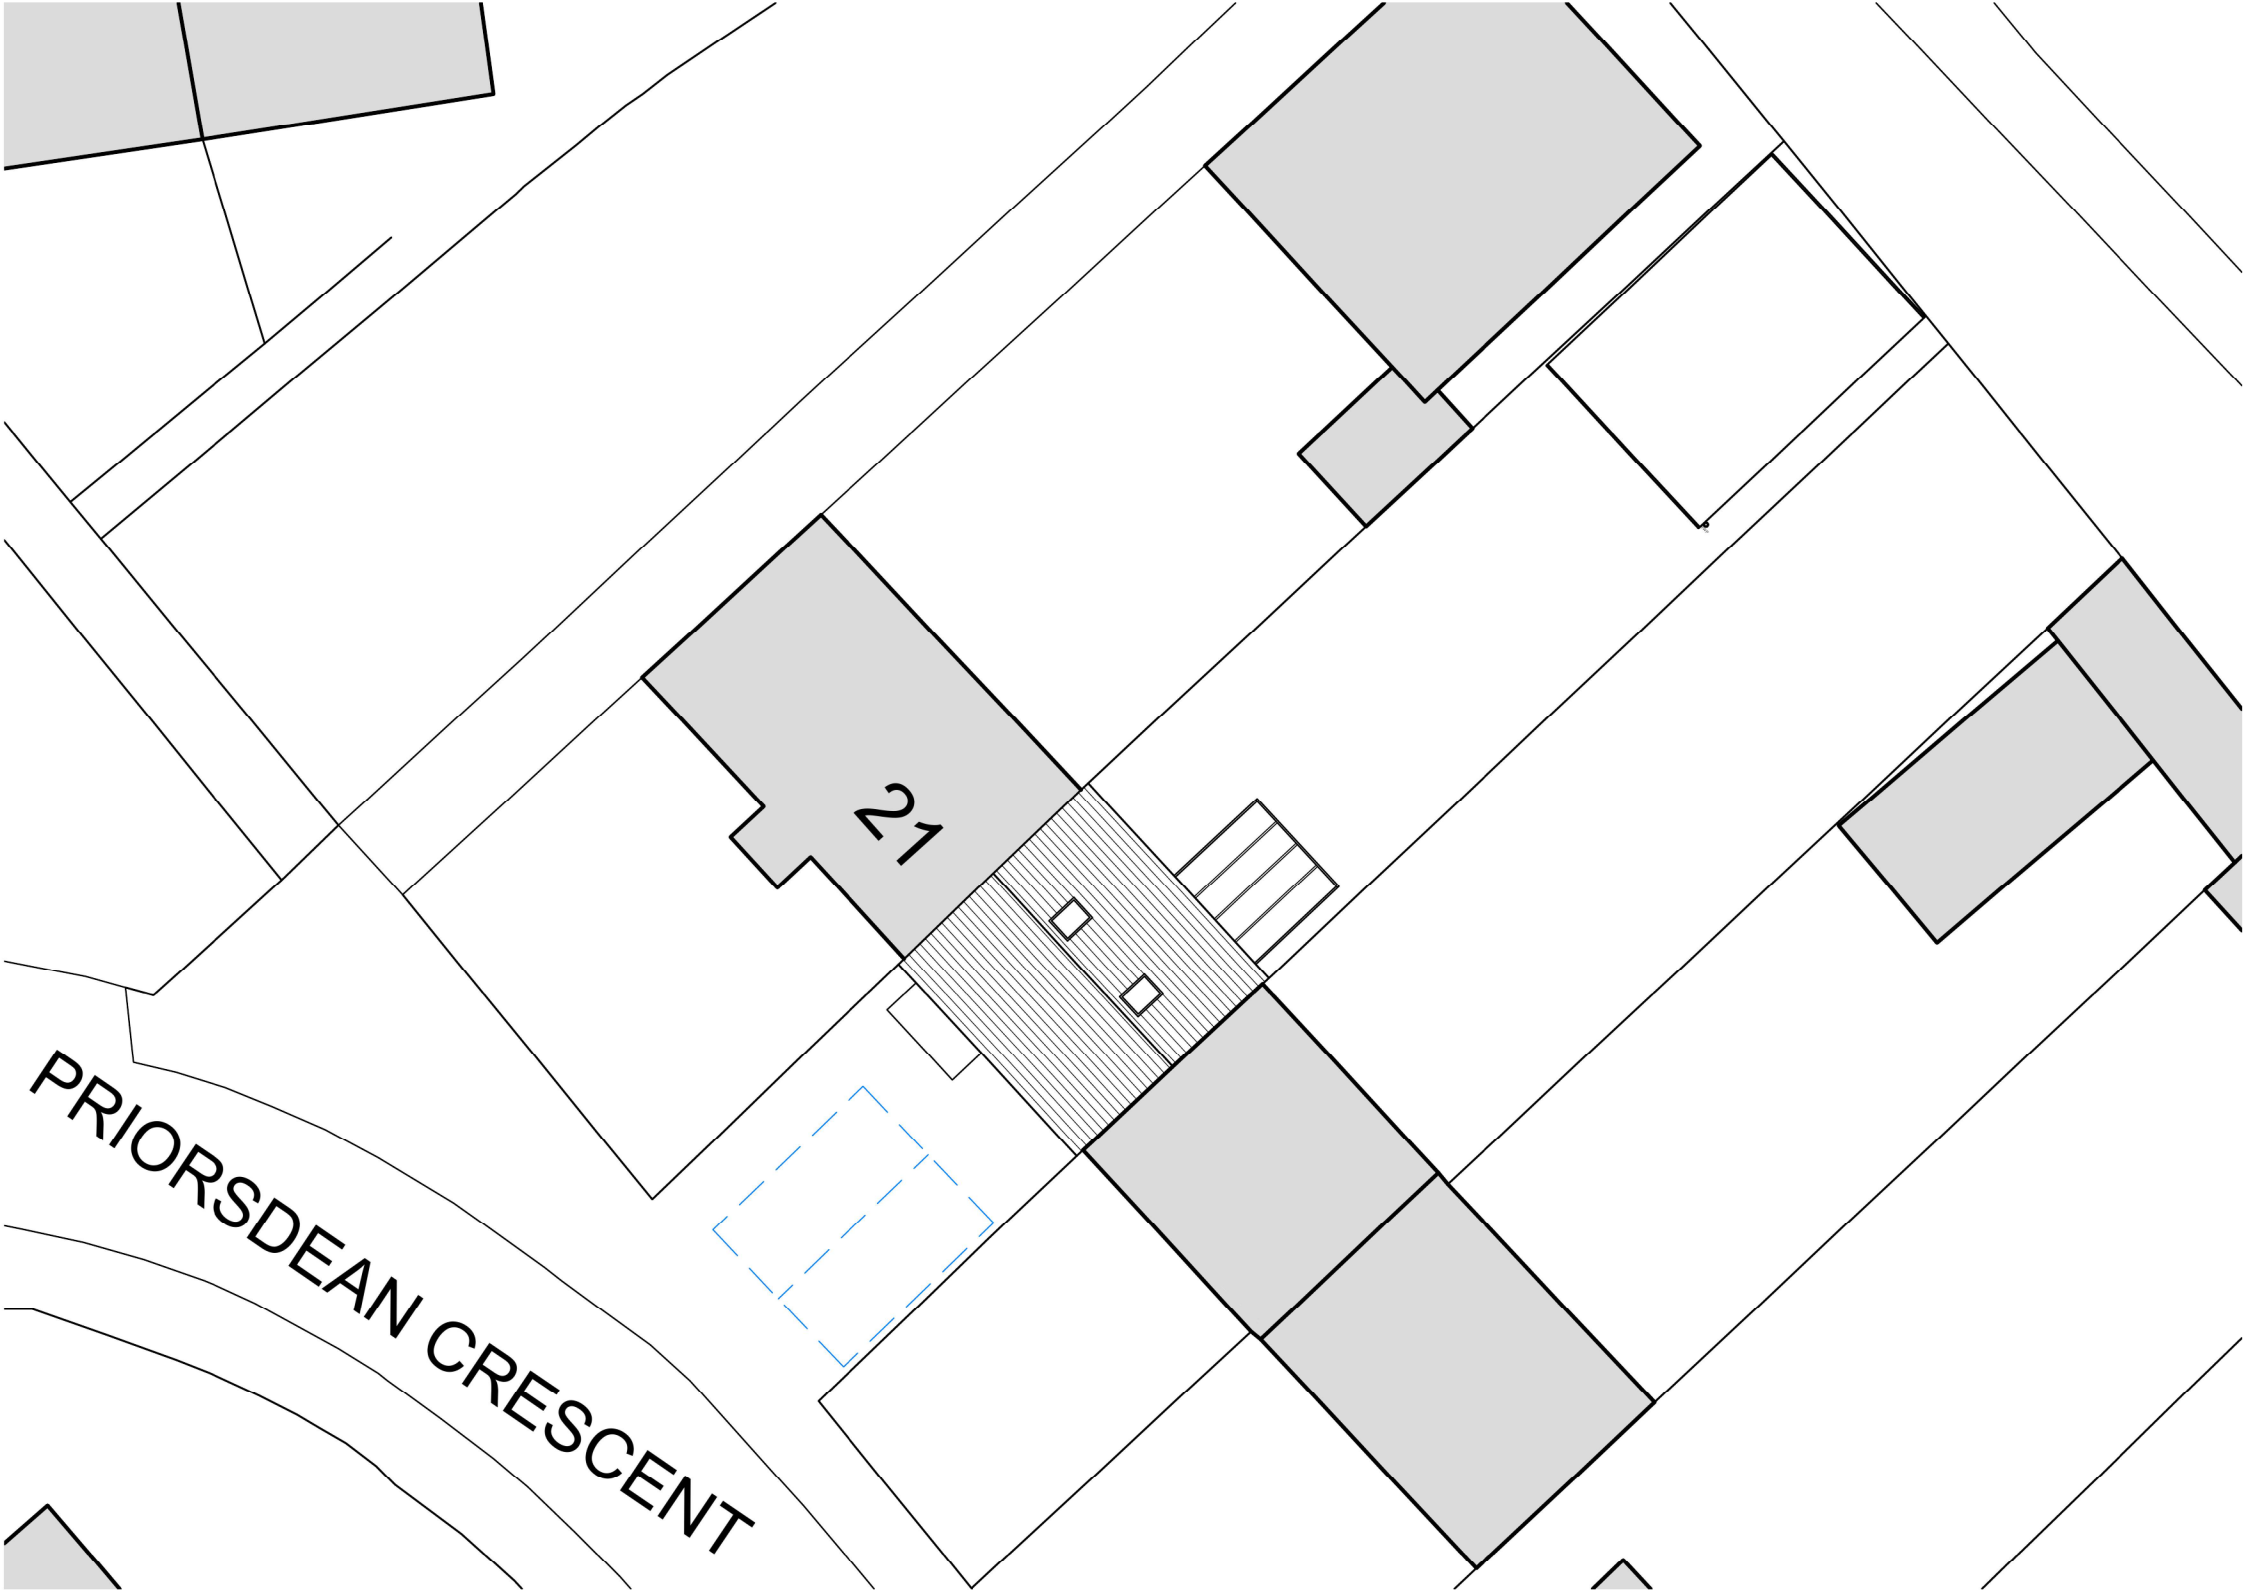


BLOCK PLAN
SCALE 1:200

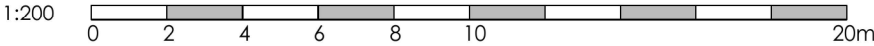

Project	CONSTRUCTION OF ANNEXE TO REAR OF 23 PRIORSDEAN CRESCENT HAVANT PO9 3AR					Drawing	BLOCK AND LOCATION PLAN			
						Job-Dwg Number	2105-PL-001		Rev.	-
Client	MR LEE-WARD					 ENDURE BUILDING DESIGN ENDURE BUILDING DESIGN LTD 18 Knowsley Crescent, Cosham Portsmouth, PO6 2PJ pw@endurebd.com				
Status	PLANNING									
Scale	VARIES		Sheet Size A3							
Author	PW	Checked	**	Date	19/04/2021					