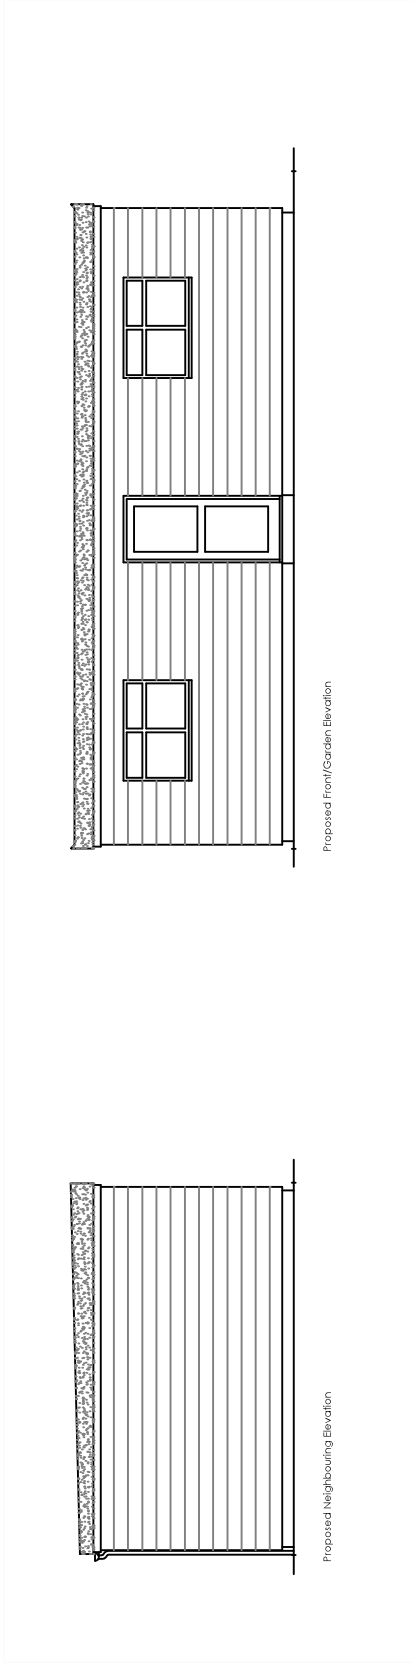
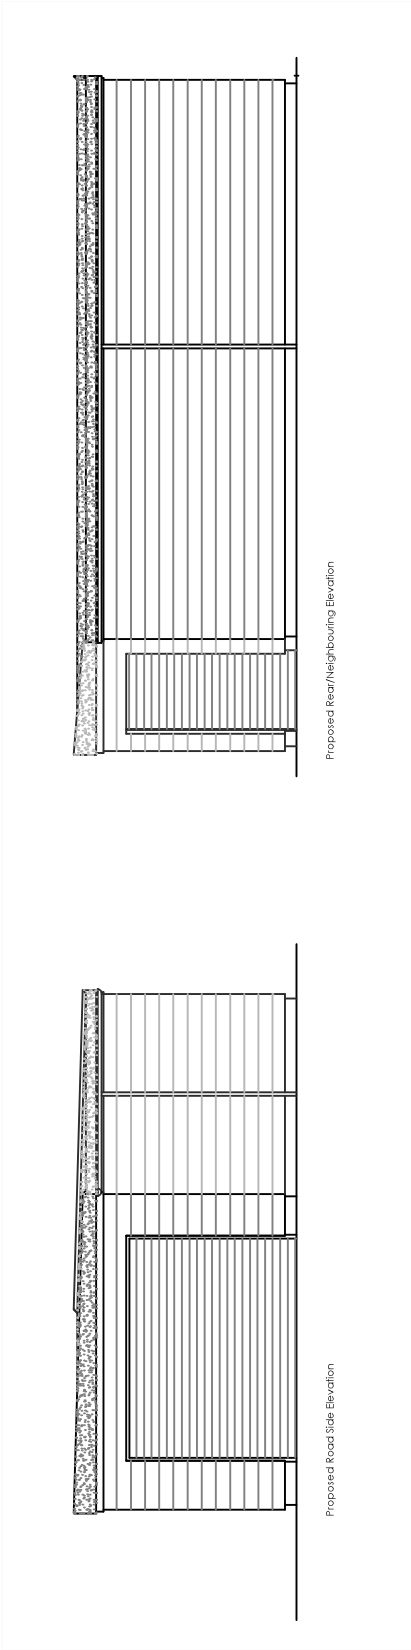


Copyright is reserved by GBS Designs and is issued on the condition that it is not copied or disclosed by or to any unauthorised persons without prior consent in writing from GBS Designs. All dimensions to be checked on site All structural elements to be specified by a suitably qualified structural engineer.	REV	DESCRIPTION	DRAWN	DATE	Drawing Ref	Drawing Title
	-	Initial design	GBS	24.01.23	I ROSE/JUNEPLACE 03	1 Rose in June Place, Mengham Avenue, Hayling Island, Hampshire, PO11 9JB.
	A	Windows to garage made wider and fence-gate detail added	GBS	01.02.23		
					Scale at A2	Scale at A4
					N/A	1:50
					Date	24 JAN 2023
					Drawn by	GBS