



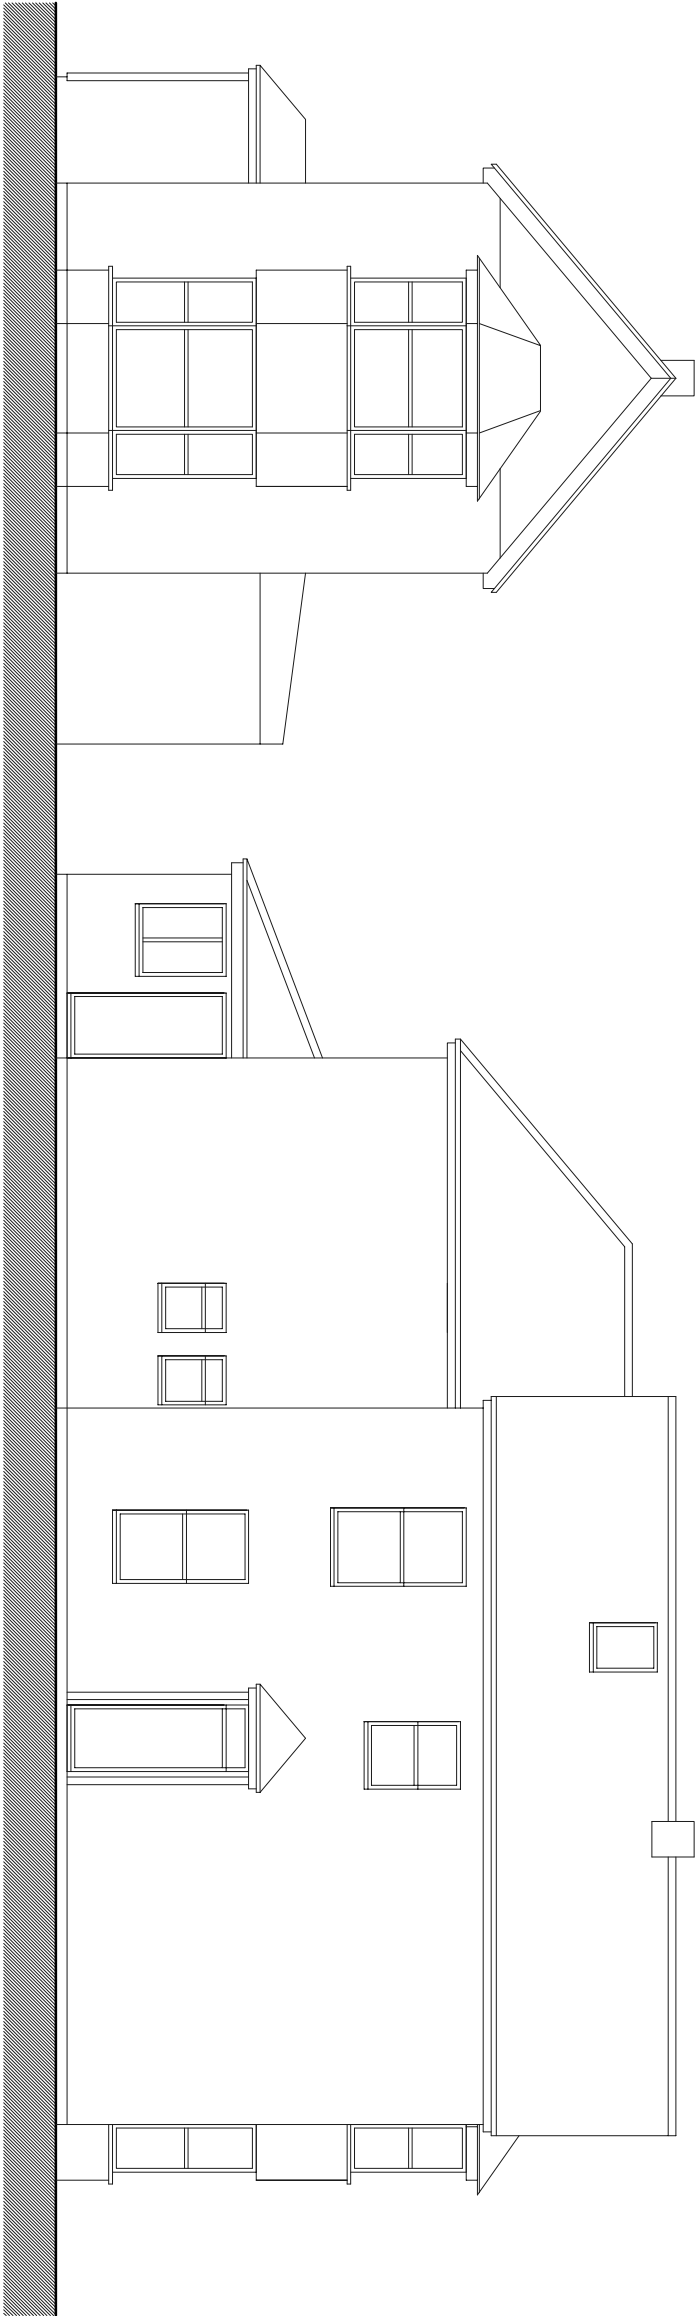


Front

Side

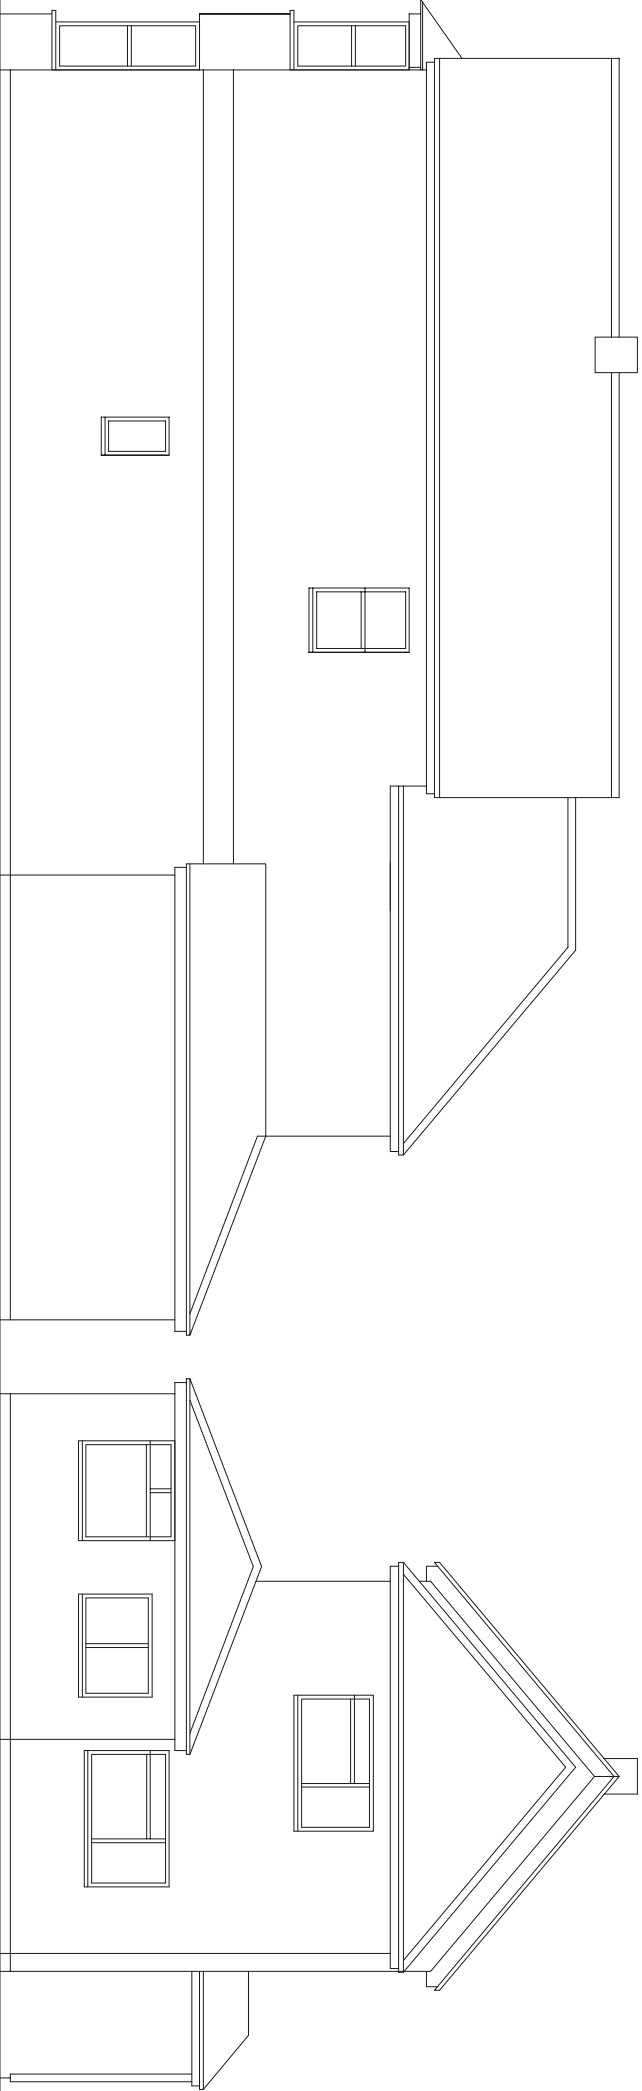

Side

Rear

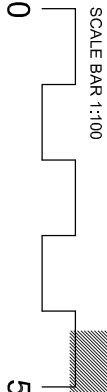

PROJECT

*Proposed Alterations to
14 Knox Road, Bedhampton*

CLIENT

Nexgen Capital Investments Ltd

DWG TITLE

*Elevations
Existing*

PROJECT NO.

21010

DRAWING NO.

204

SCALE

1:100@A3

REV

Rev	DESCRIPTION	Dwn / Date	Chk / Date

*This drawing is copyright and must not be disclosed to third parties without permission
Scaled dimensions are not to be used for construction*

Wychwood
Thompsons Lane
Denmead
Hampshire
PO7 6NB

Tel: 01329 288911
Fax: 01329 221913
E-mail: admin@m2architecture.com

architectural
technologist

architecture

m2