



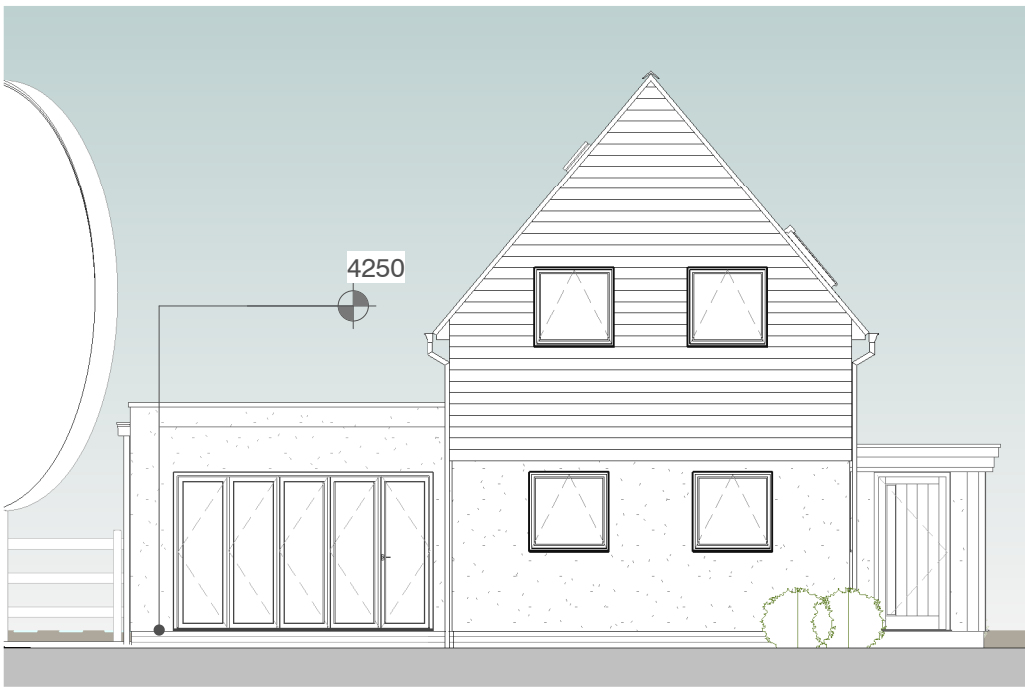

1. Plot 1 - East
scale 1 : 100

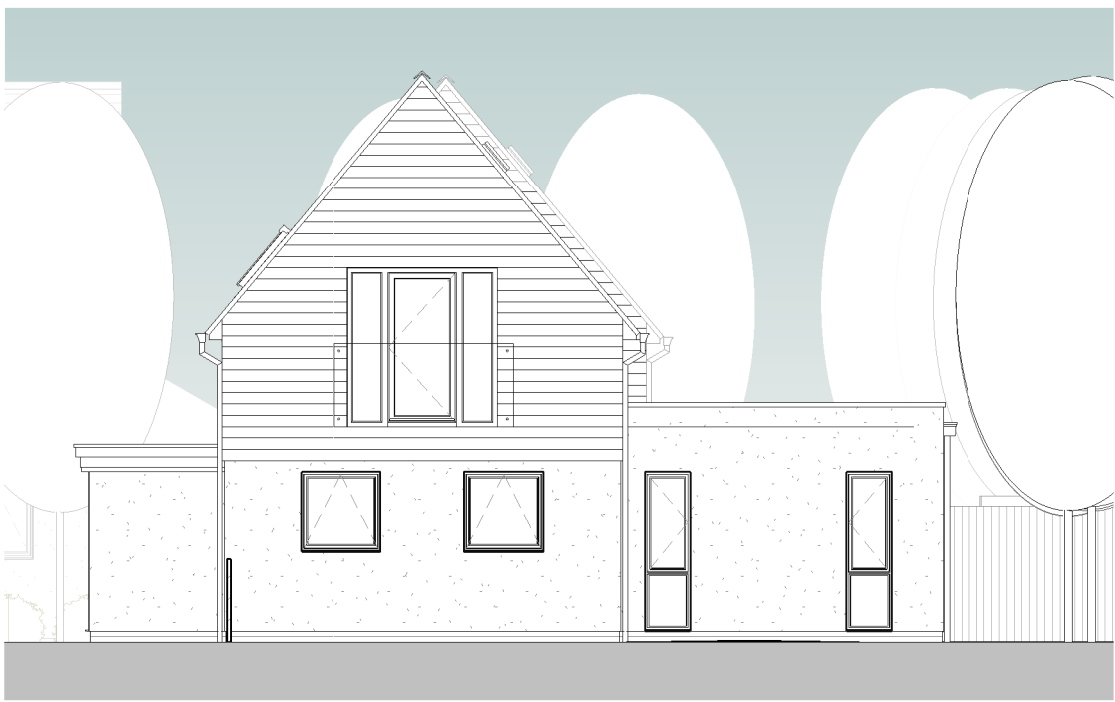

2. Plot 1 - South
scale 1 : 100



3. Plot 1 - West
scale 1 : 100



4. Plot 1 - North
scale 1 : 100




5. Plot 2 - East
scale 1 : 100



6. Plot 2 - South
scale 1 : 100



7. Plot 2 West
scale 1 : 100

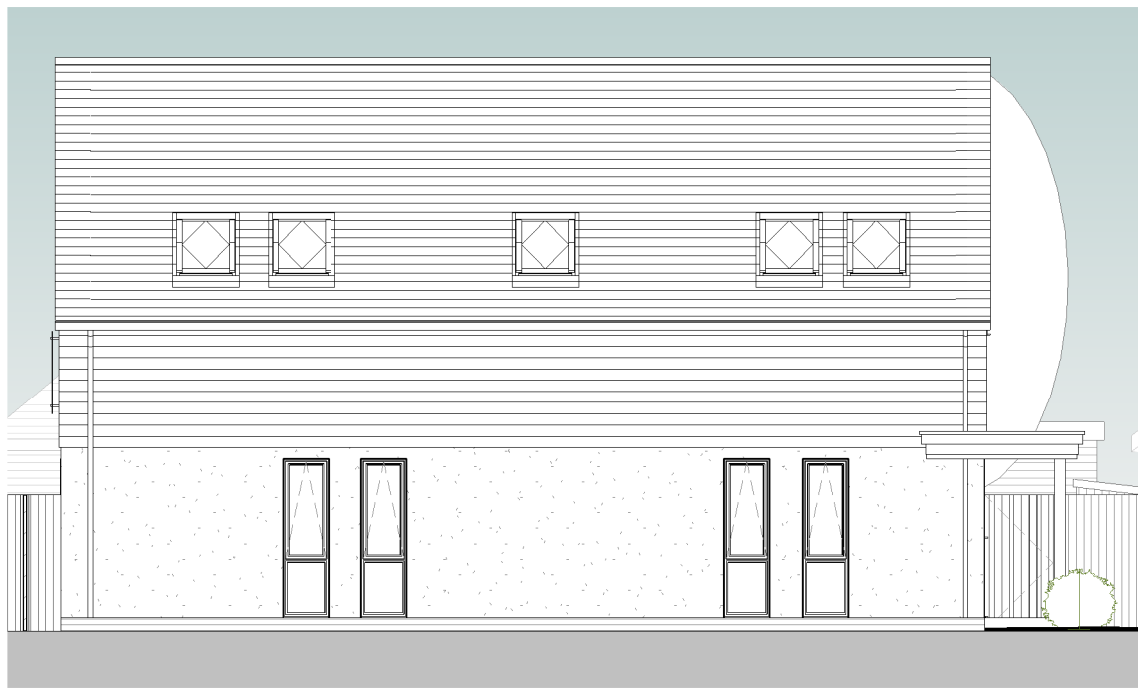

8. Plot 2 - North
scale 1 : 100




9. Plot 3 - East
scale 1 : 100




10. Plot 3 - South
scale 1 : 100




11. Plot 3 - West
scale 1 : 100

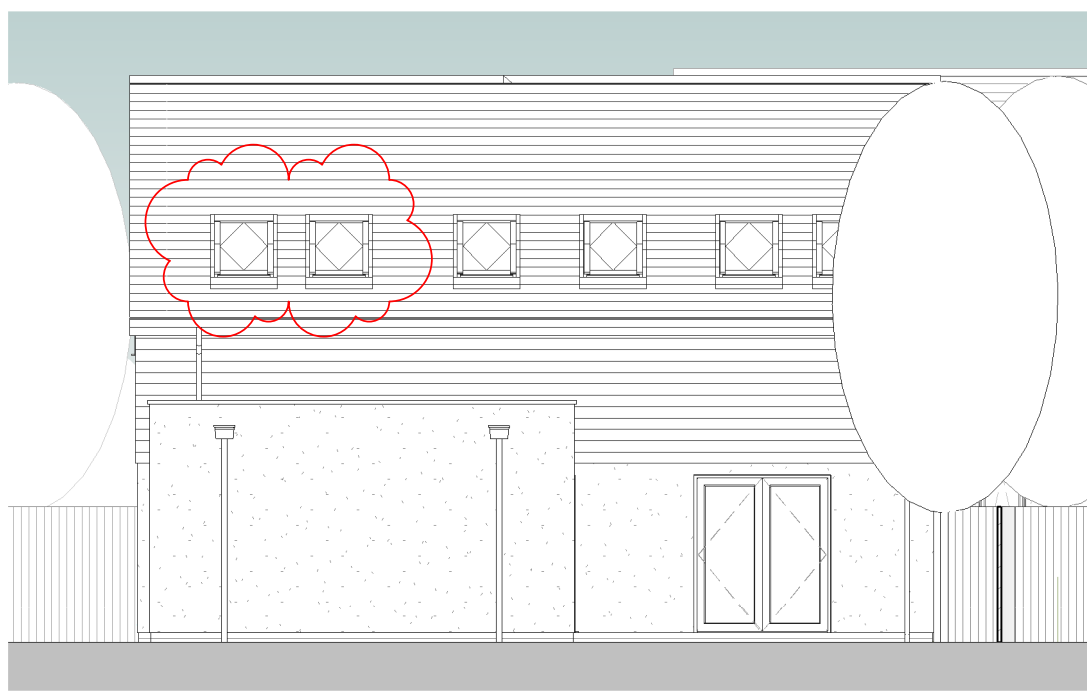

12. Plot 3 - North
scale 1 : 100

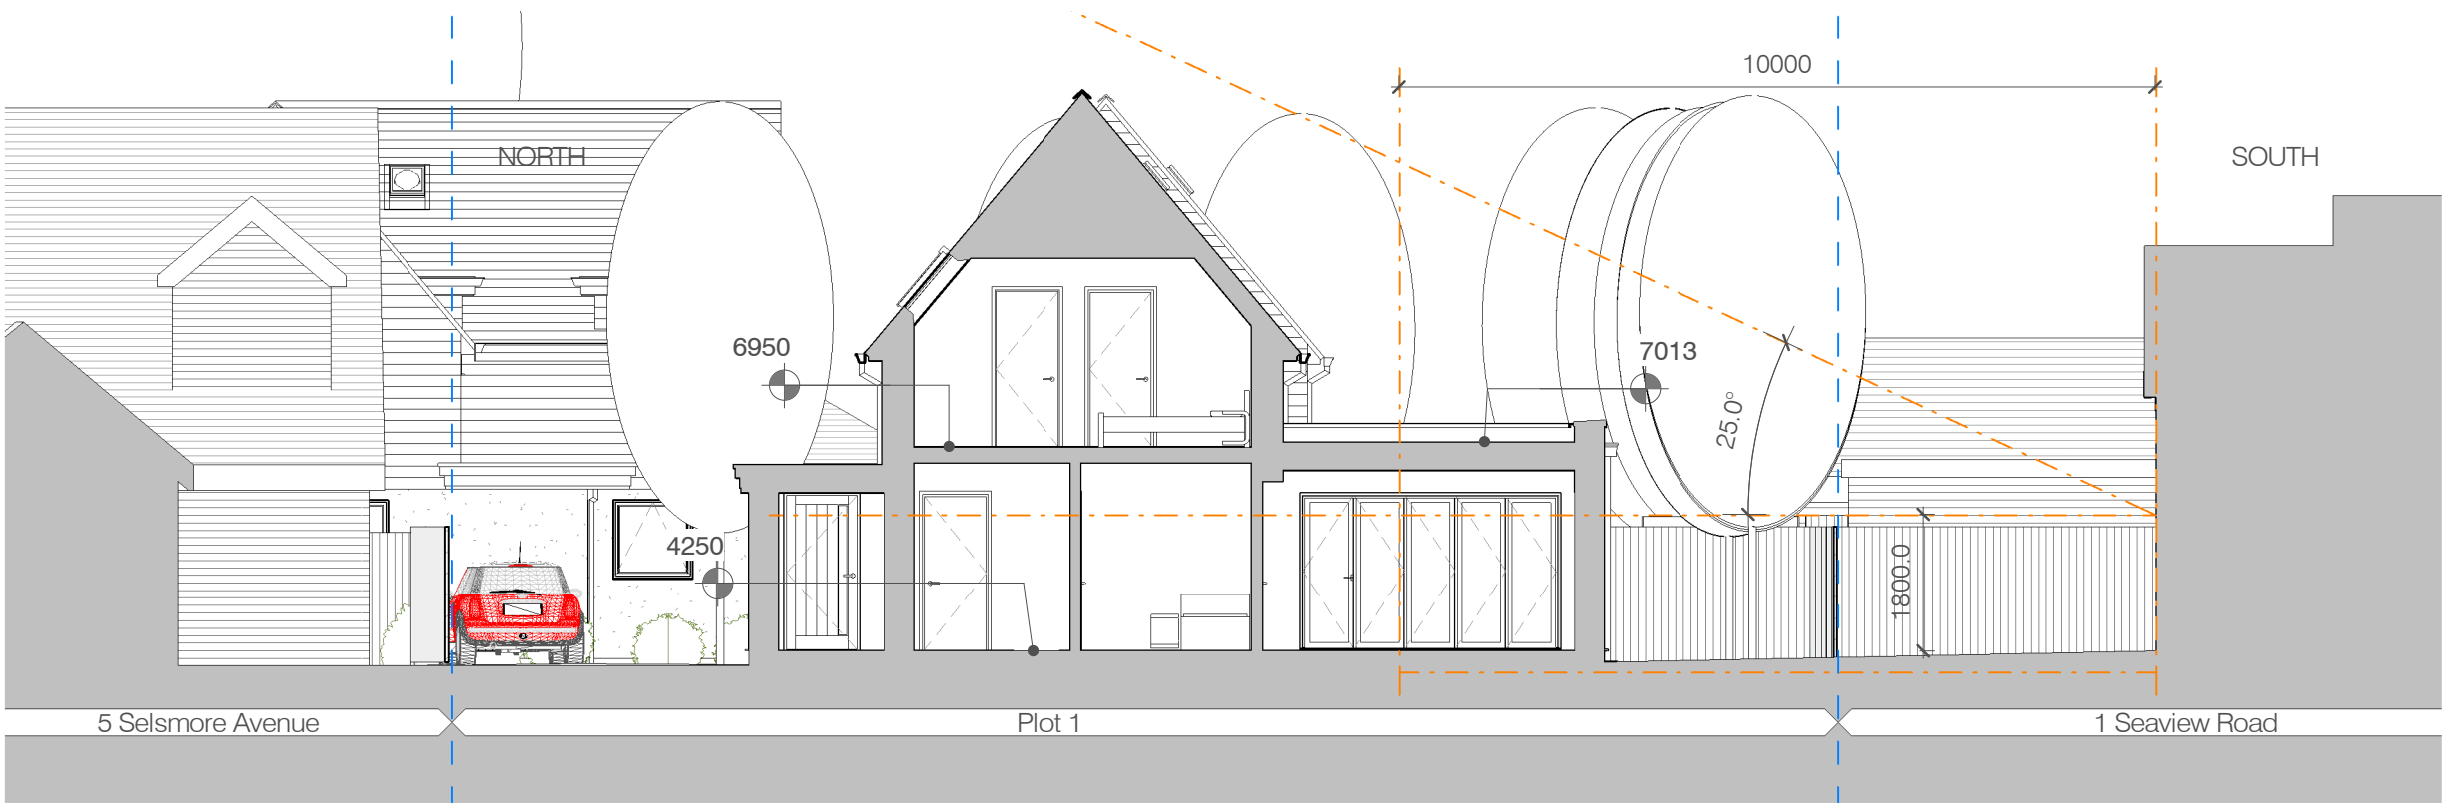


Section 1
13. (Figure 5.2 Havant Borough Design Guide)
scale 1 : 100

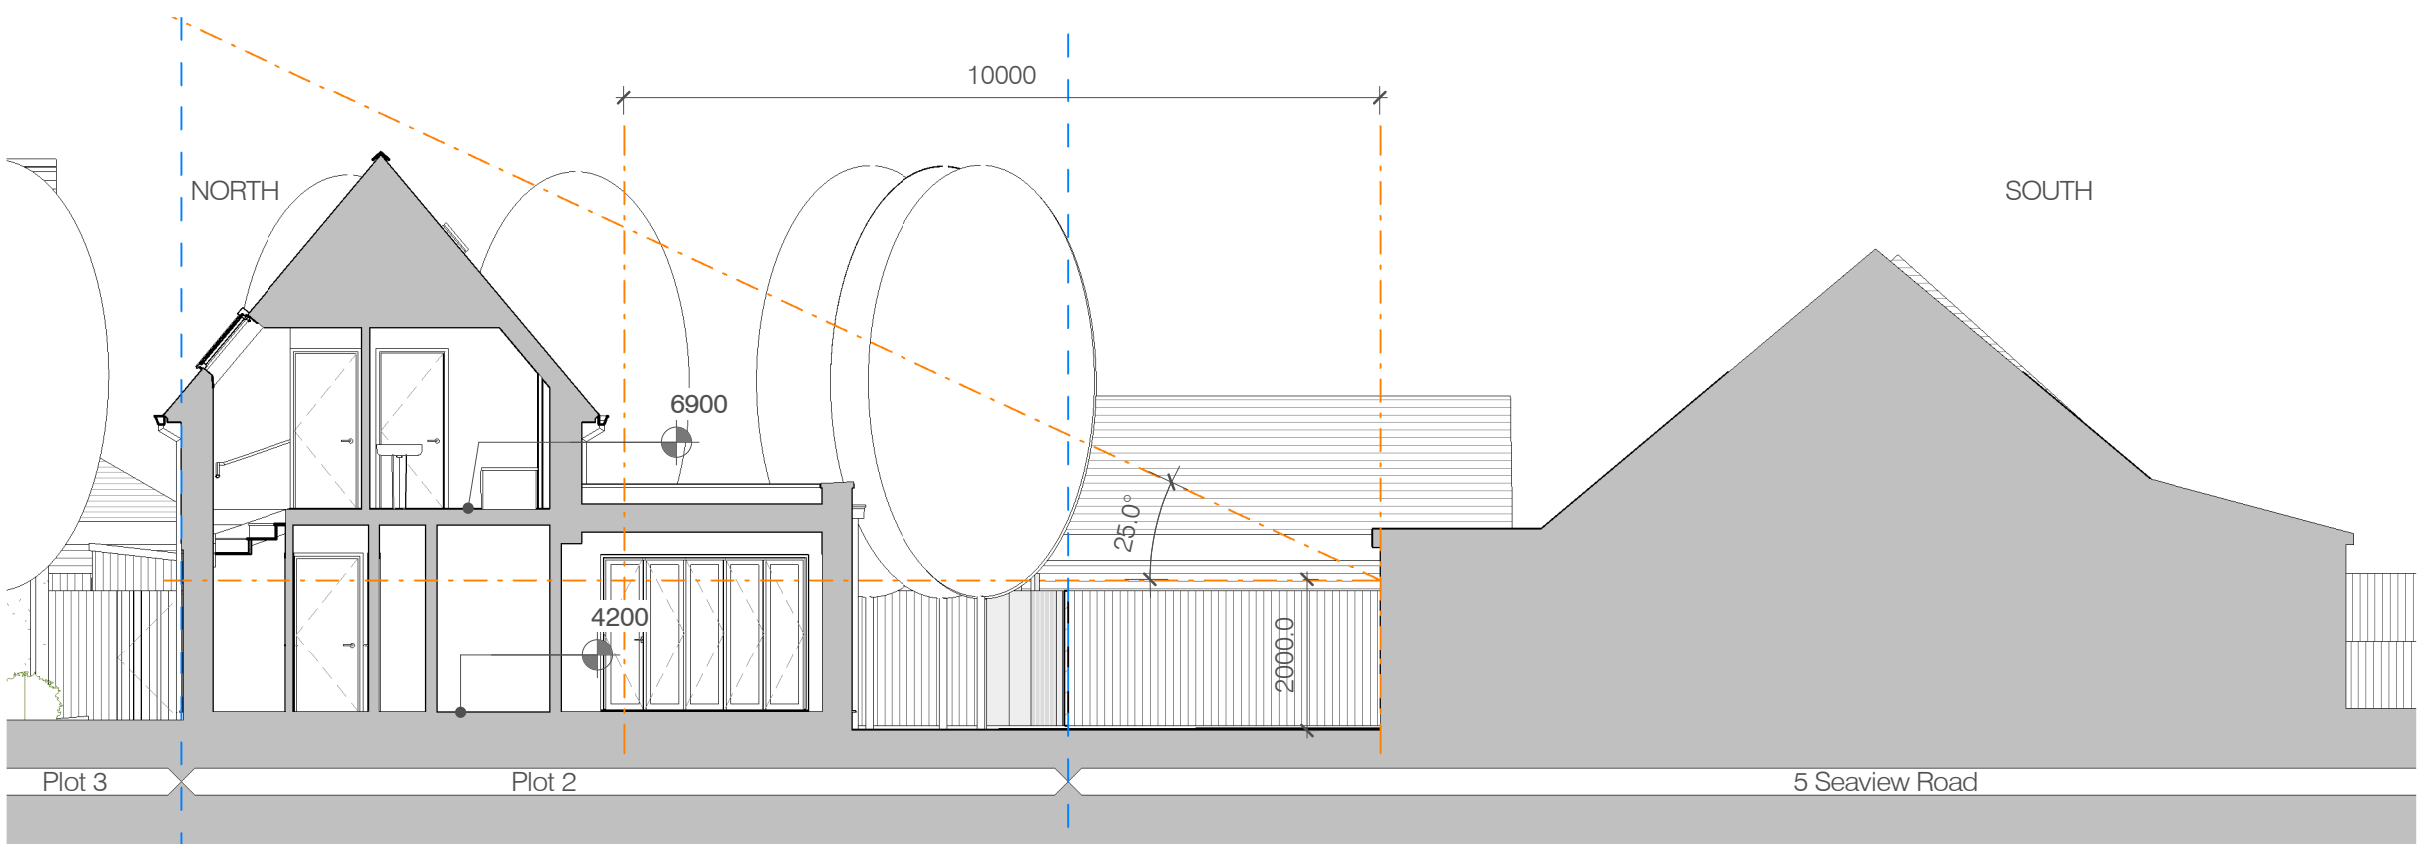

Section 2
14. (Figure 5.2 Havant Borough Design Guide)
scale 1 : 100

notes

Permission is granted to scale from this drawing for the purposes of Local Authority Planning Approval only. Please verify that the information is correctly printed to scale by checking the control bar below.

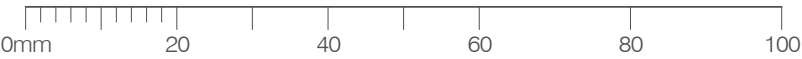

In all other circumstances DO NOT scale from this drawing, please contact this office for any additional information required. Contractors, Sub Contractors and Suppliers are to check all relevant dimensions and levels of site and building before commencing any shop drawings or building work.

RIBA

Chartered Practice

Ordnance Survey information is reproduced under Crown Copyright 2017 ©. All rights Reserved. Licence number 100020449.

This drawing is the copyright of RBA Ltd ©

This drawing must be read in conjunction with related RBA drawings as scheduled in the Drawing Register. This drawing must also be read in conjunction with the following consultants, specialists & sub - contractors drawings :

drawing number consultant name revision

Roof:
Fibrous cement slate - Grey
uPVC rainwater good - Black

Walls:
Horizontal Marley Eternit Cedral weatherboarding - CO5 Grey
White render

Doors/Windows: Grey aluminium

Entrance Doors: Timber

RevD4.2No Velux rooflights added to Plot 3 (north) 24.05.21 rjb rdv
RevD3. Plot 3 revised 22.11.18 rjb rdv
RevD2. Plot 3 revised 07.11.18 rjb rdv
RevD1. Planning application 14.06.18 rjb rdv

revisions date author QA level a QA level b



rba architects limited
t: 07809 342 990
e: mail@rba-architects.co.uk
w: www.rba-architects.co.uk

project
Proposed Residential Development
7 Selsmore Avenue
Hayling Island
PO11 9PB

drawing
House Elevations
Site sections

scale date author QA level a author QA level b
1 : 100 @ A1 06/07/18 RJB RDV

job no drawing no rev
1710 2.202 D4

Revision Codes : P=Preliminary D=Design Stage T=Tender Issue C=Construction Issue