




HAVANT BOROUGH COUNCIL
30 MAR 2021

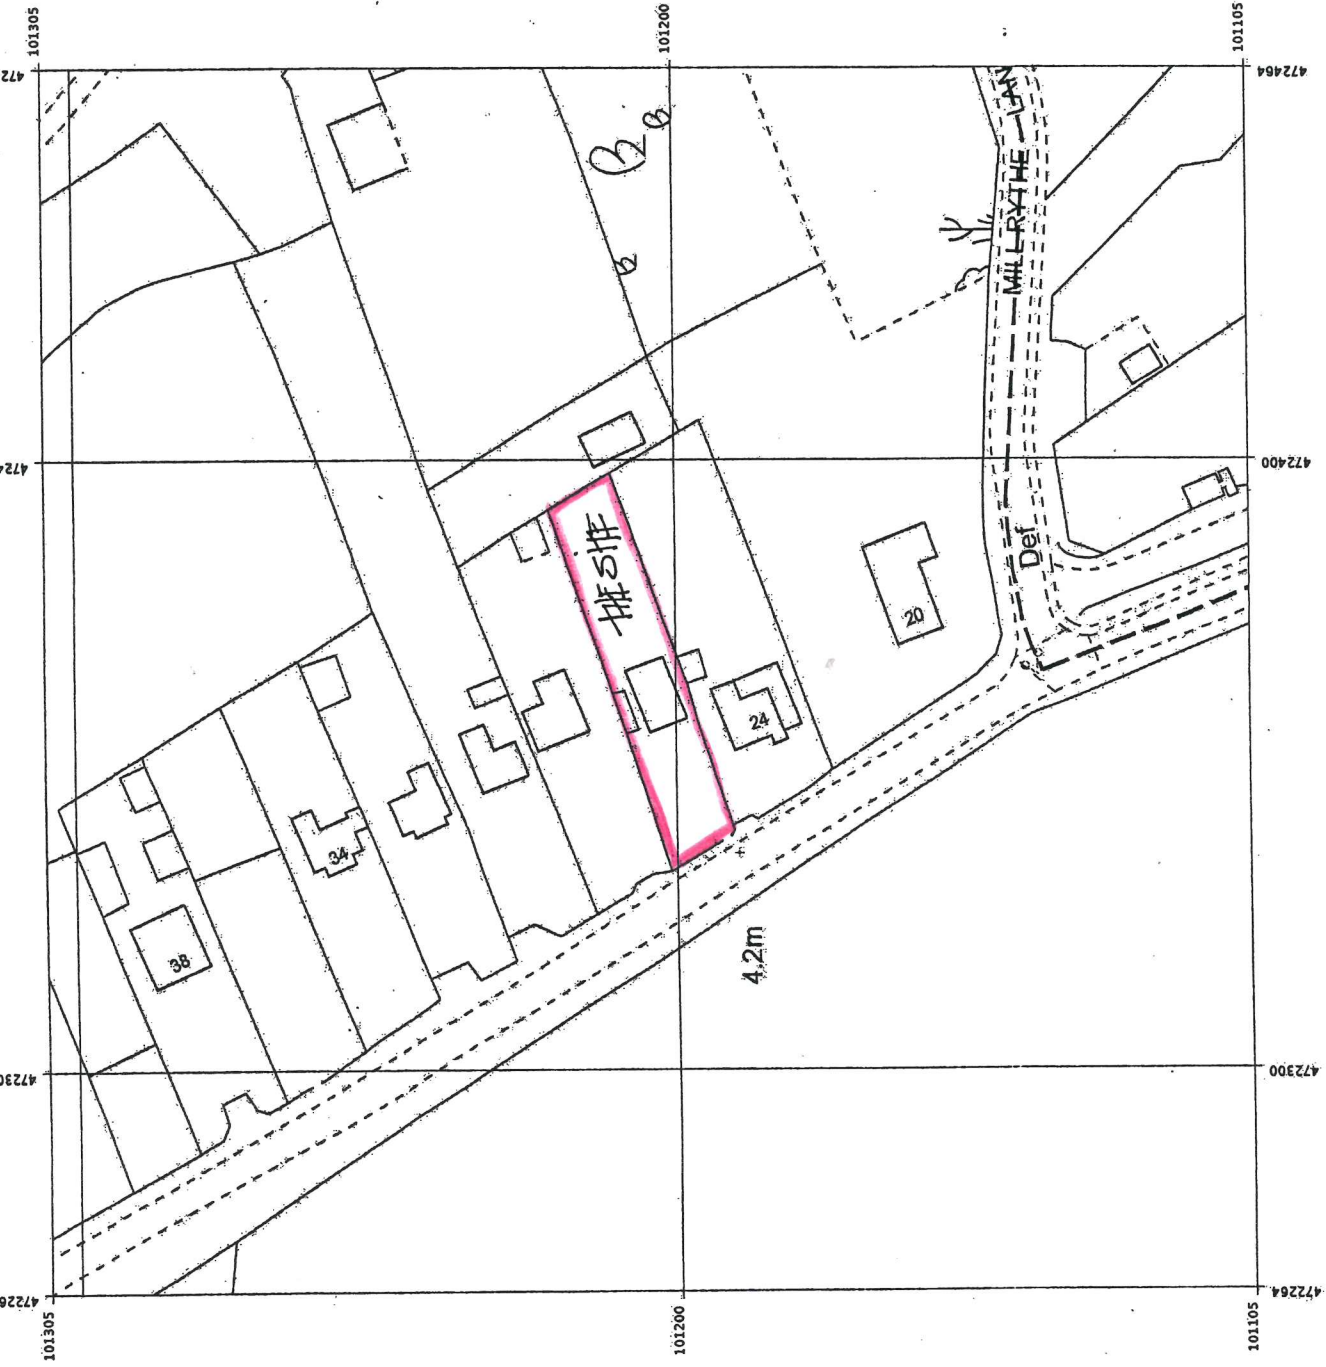

N 26, Havant Rd, Hayling Island
PO11 0PX

Metres
0 10 20 30 40 50
1:1250

Supplied by: Latitude Mapping Ltd
Licence: © Crown Copyright and
database rights 2015 OS 100038864
Reference: 01902604
Centre coordinates: 472364 101205


Produced 09 Sep 2015 from the Ordnance Survey MasterMap
(Topography) Database and incorporating surveyed revision available
at this date.

The representation of a road, track or path is no evidence of a right
of way. The representation of features as lines is no evidence of a
property boundary.

SITE/LOCATION PLAN

PROPOSED FIRST FLOOR FRONT ADDITION. 26, HAVANT ROAD, HAYLING ISLAND, HANTS. FOR MR & MRS T. NORGATE

(472317, 101252)

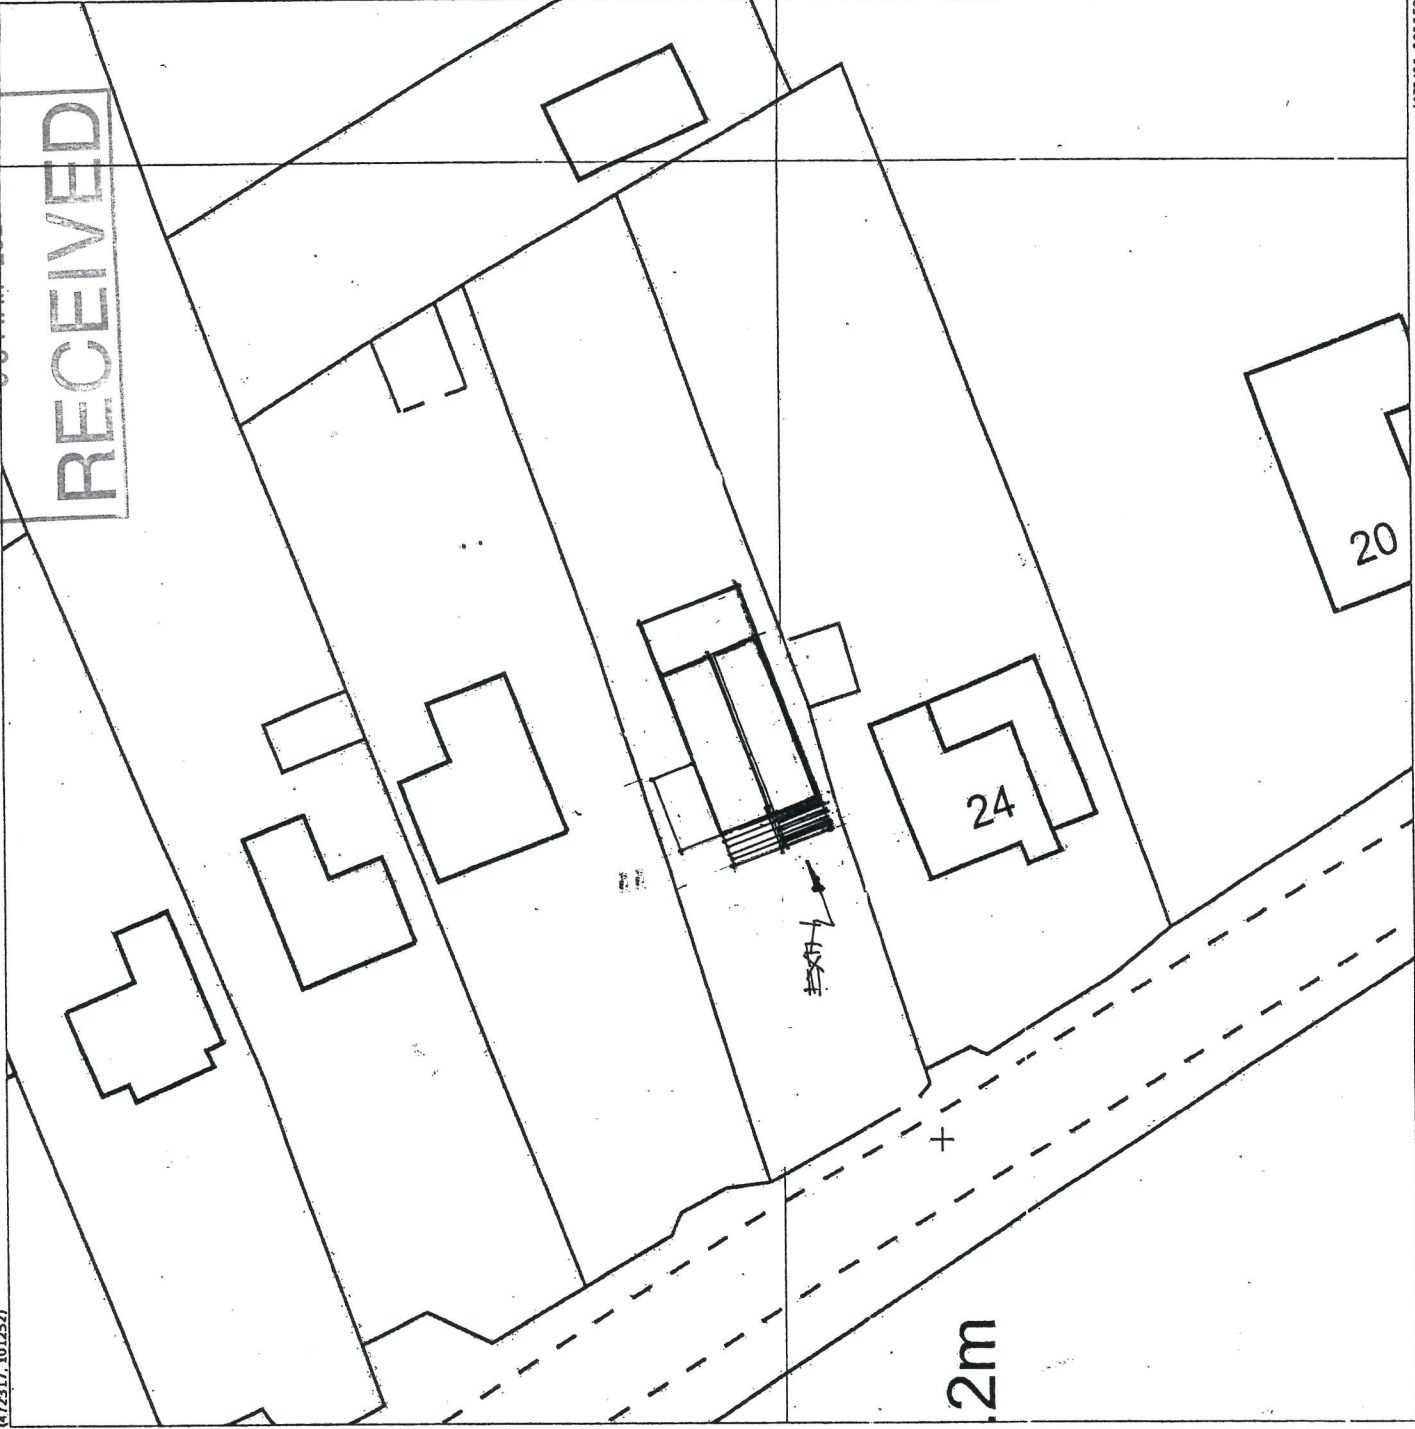

N 26, Havant Rd, Hayling Island
PO11 0PX

Metres
0 4 8 12 16 20
1:500

Supplied by: Latitude Mapping Ltd
Licence: © Crown Copyright and
database rights 2016 OS 100038864
Reference: 011058477
Centre coordinates: 472364 101205

Produced 08 Nov 2016 from the Ordnance Survey MasterMap
(Topography) Database and incorporating surveyed revision available
at this date.

The representation of a road, track or path is no evidence of a right
of way. The representation of features as lines is no evidence of a
property boundary.