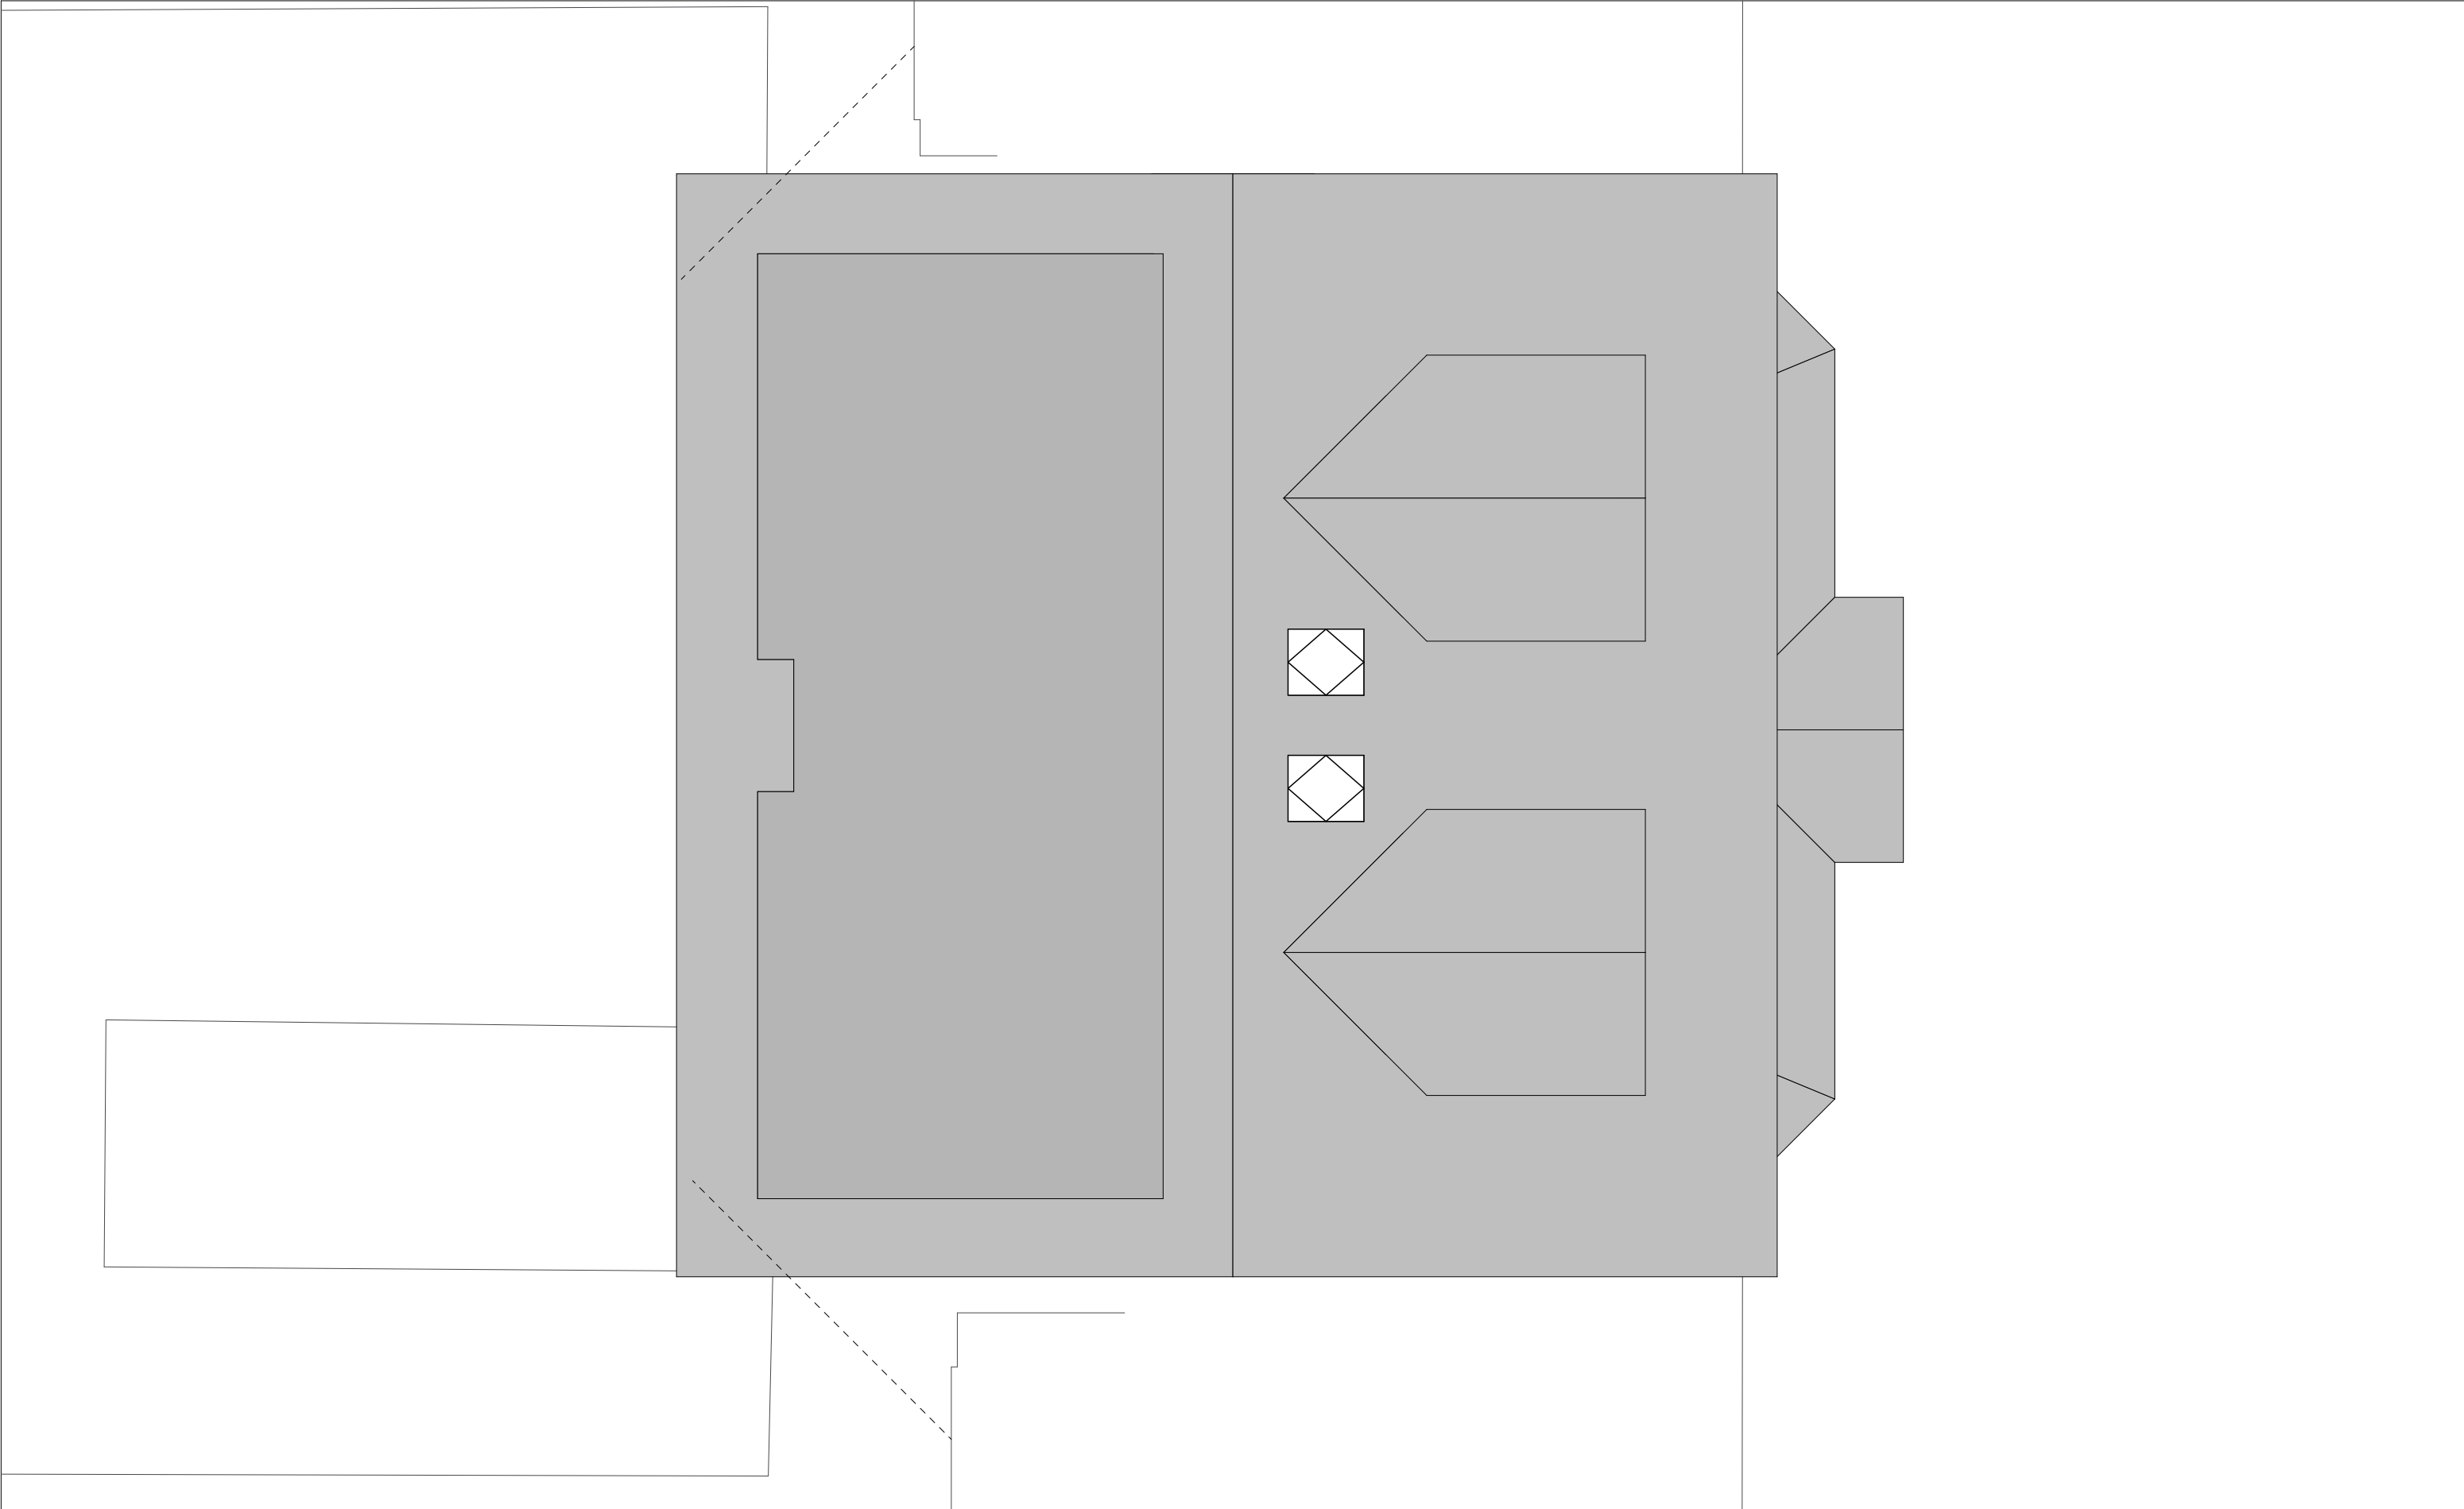


**Downland
Design Ltd.**

Issue Date

Date printed

22/03/2021

For:

Fiona Summers

Flat Conversion

90 North Street
Emsworth
PO10 7PN

Proposed Plans

Scale @ A3

1:50

Drawing:

Poposed Roof
Plan A3

Drawing Number

project

number

rev

1901 - 02.4