


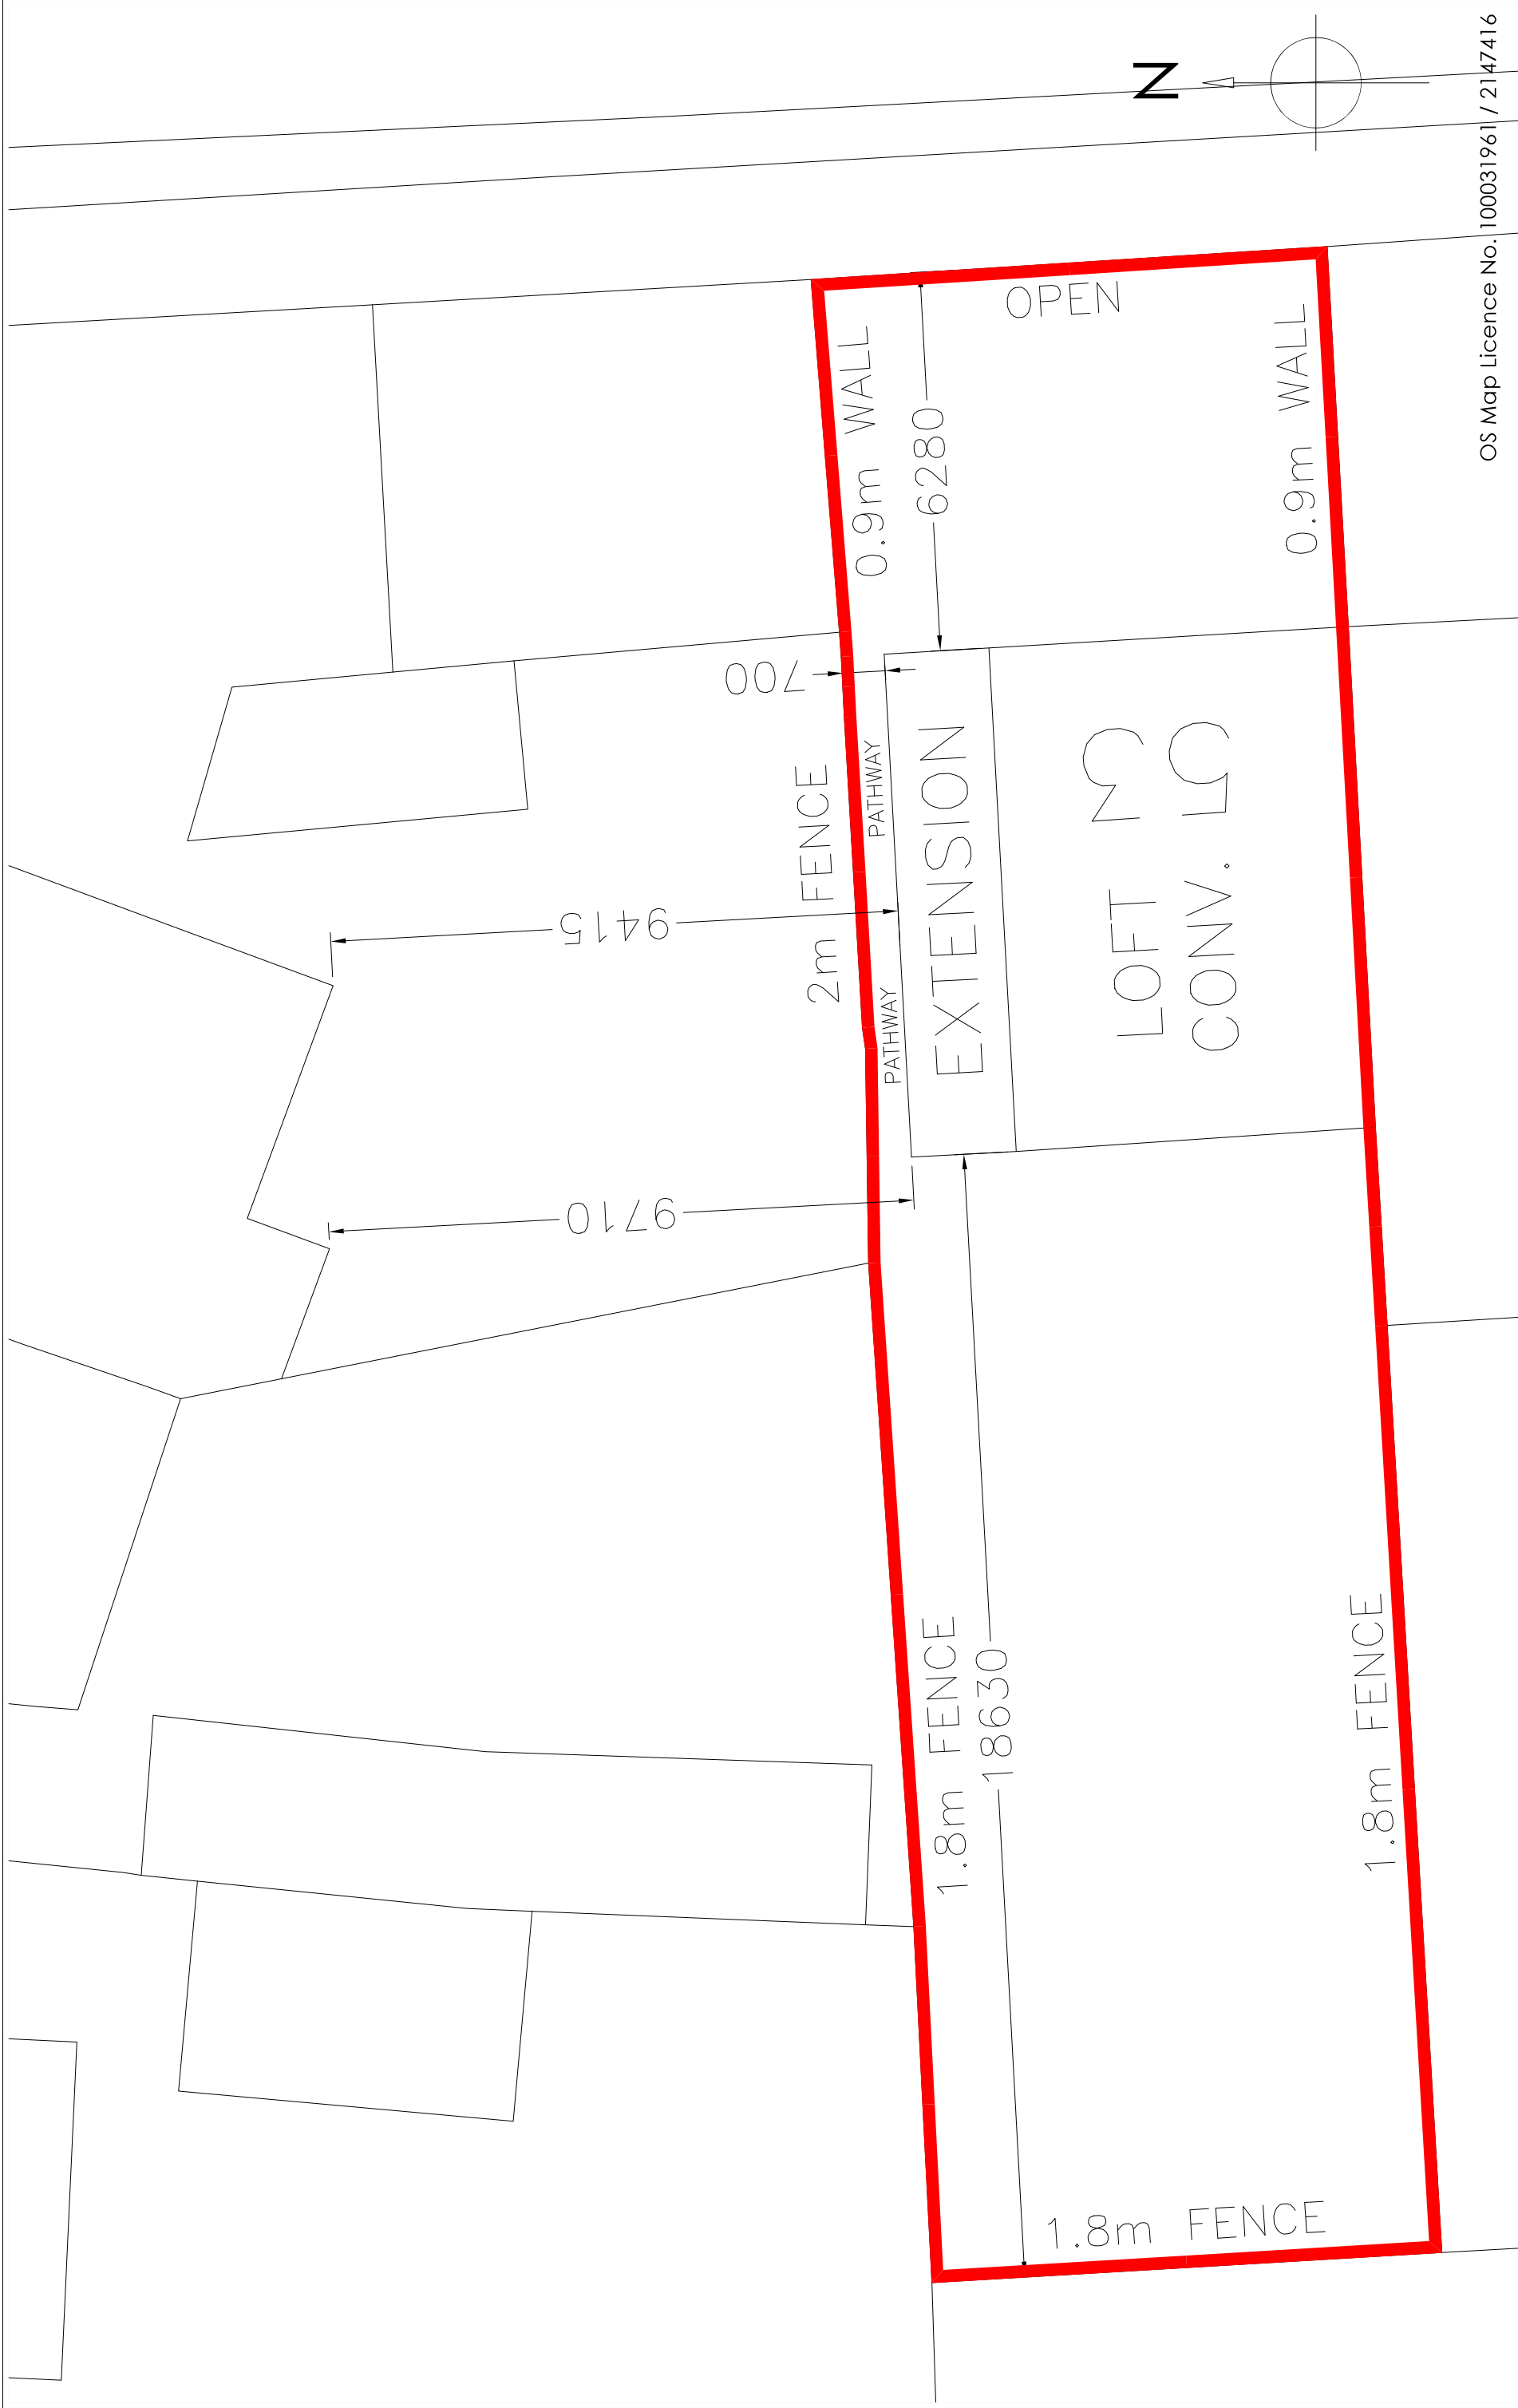

OS Map Licence No. 100031961 / 2147416

Copyright is reserved by GBS Designs and is issued on the condition that it is not copied or disclosed by or to any unauthorised persons without prior consent in writing from GBS Designs. All dimensions to be checked on site All structural elements to be specified by a suitably qualified structural engineer.	REV	DESCRIPTION	DRAWN	DATE	Scale Bar		Drawing Ref	Drawing Title
	-	Initial design	GBS	16.05.19	0		53 PEN RD 09	53 Penhurst Road, Bedhampton, Havant, Hampshire, PO9 3NX.
	A	Revisions based upon design meeting with clients	GBS	11.07.19			Scale of A1	
	B	Wall between dining room and kitchen removed, bathroom wall straighten, entrance to loft conversion altered, and front dormers widened	GBS	13.08.19			N/A	1:100
	C	Clarification on boundaries, fence and distances added	GBS	22.10.19			Date	
	D	Gable end changed to barn hip with a reduction in the rear dormer	GBS	21.01.20			16 MAY 2019	
	E	Right hand front dormer removed and replaced with skylights	GBS	21.01.20			Drawn by	GBS
	F	Barn hipped gable end changed to hipped with internal changes and reduced rear dormer	GBS	09.12.20				