


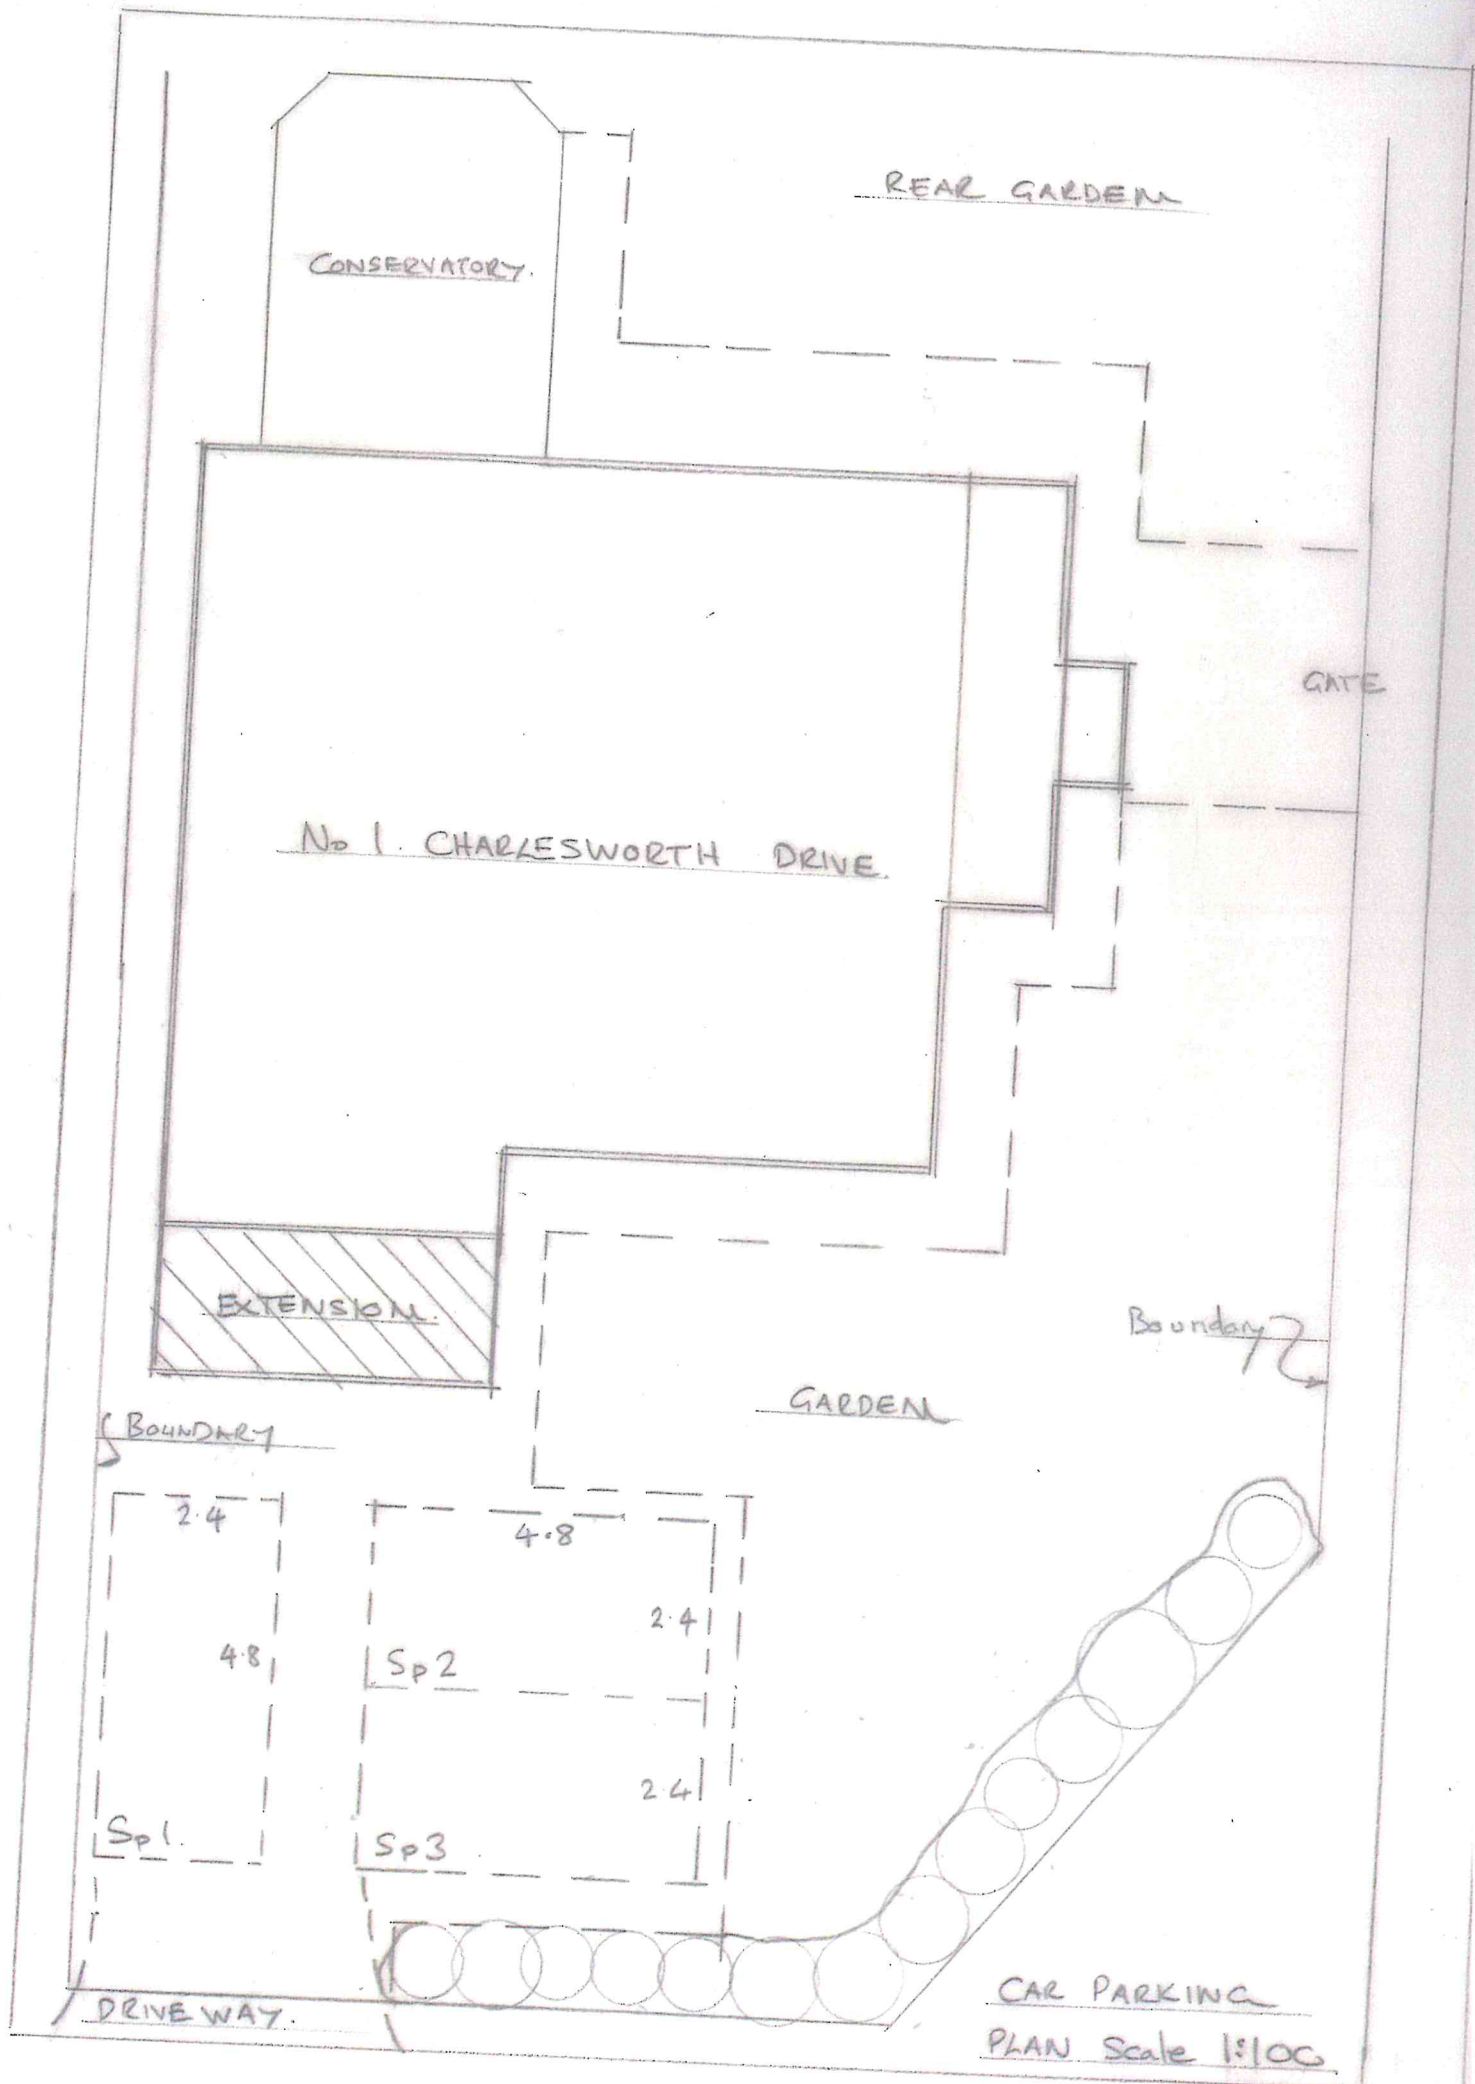

CAR PARKING
PLAN Scale 1:100