
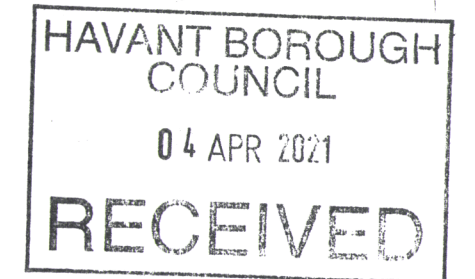


**PROPOSED SINGLE STOREY REAR ADDITION.
16, BEECH GROVE, HAYLING ISLAND, HANTS.
FOR MR & MRS A. CHANDLER.**

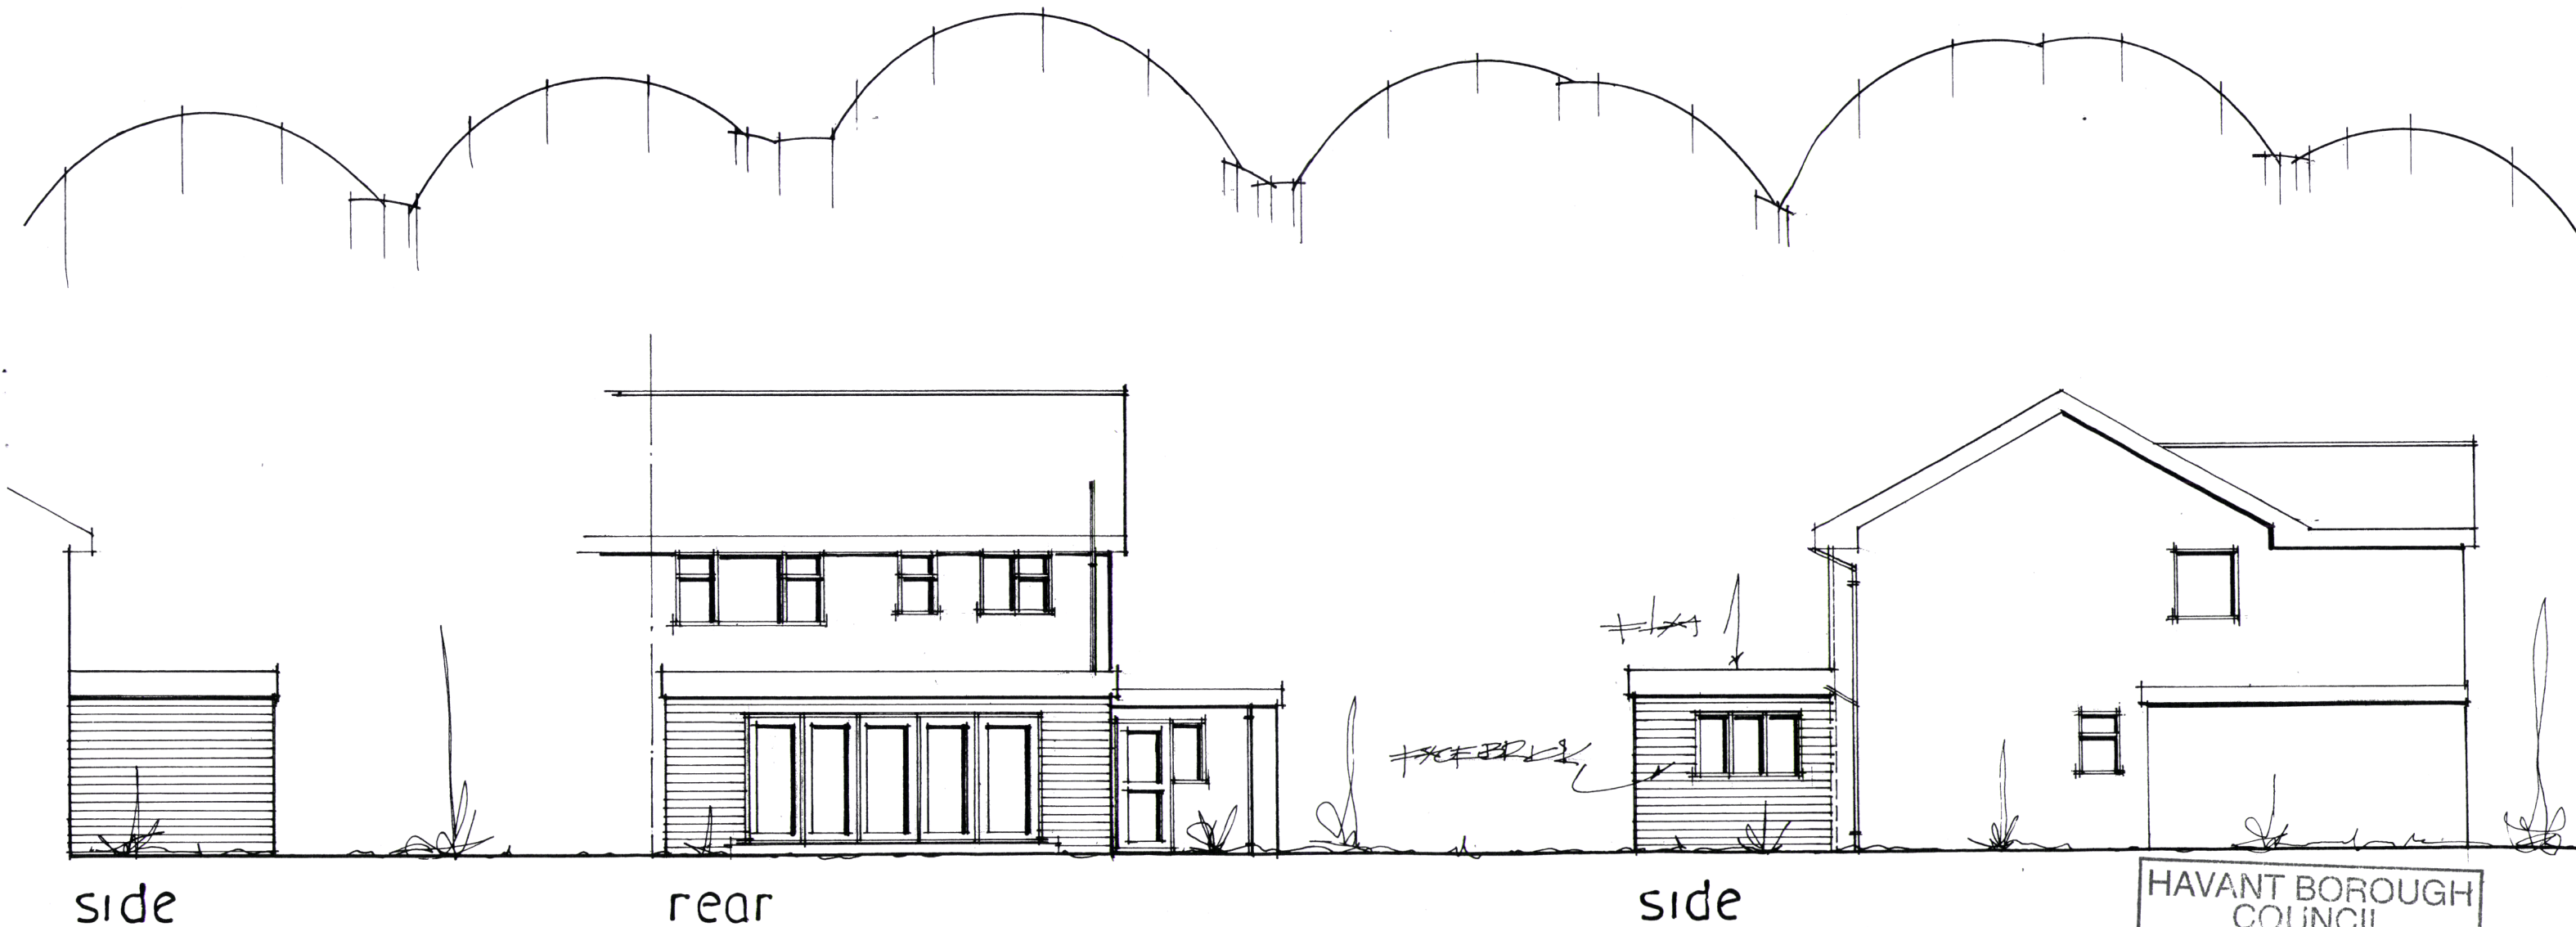

date apr 21
scale 1:100

PROPOSED ELEVATIONS

PETER J. WALKER
ISLAND DESIGN
182 SEAFRONT, HAYLING ISLAND, HANTS
PO11 9AN
TEL : 02392467571