


11 Deverell Place, Widley - 4216.20.CC

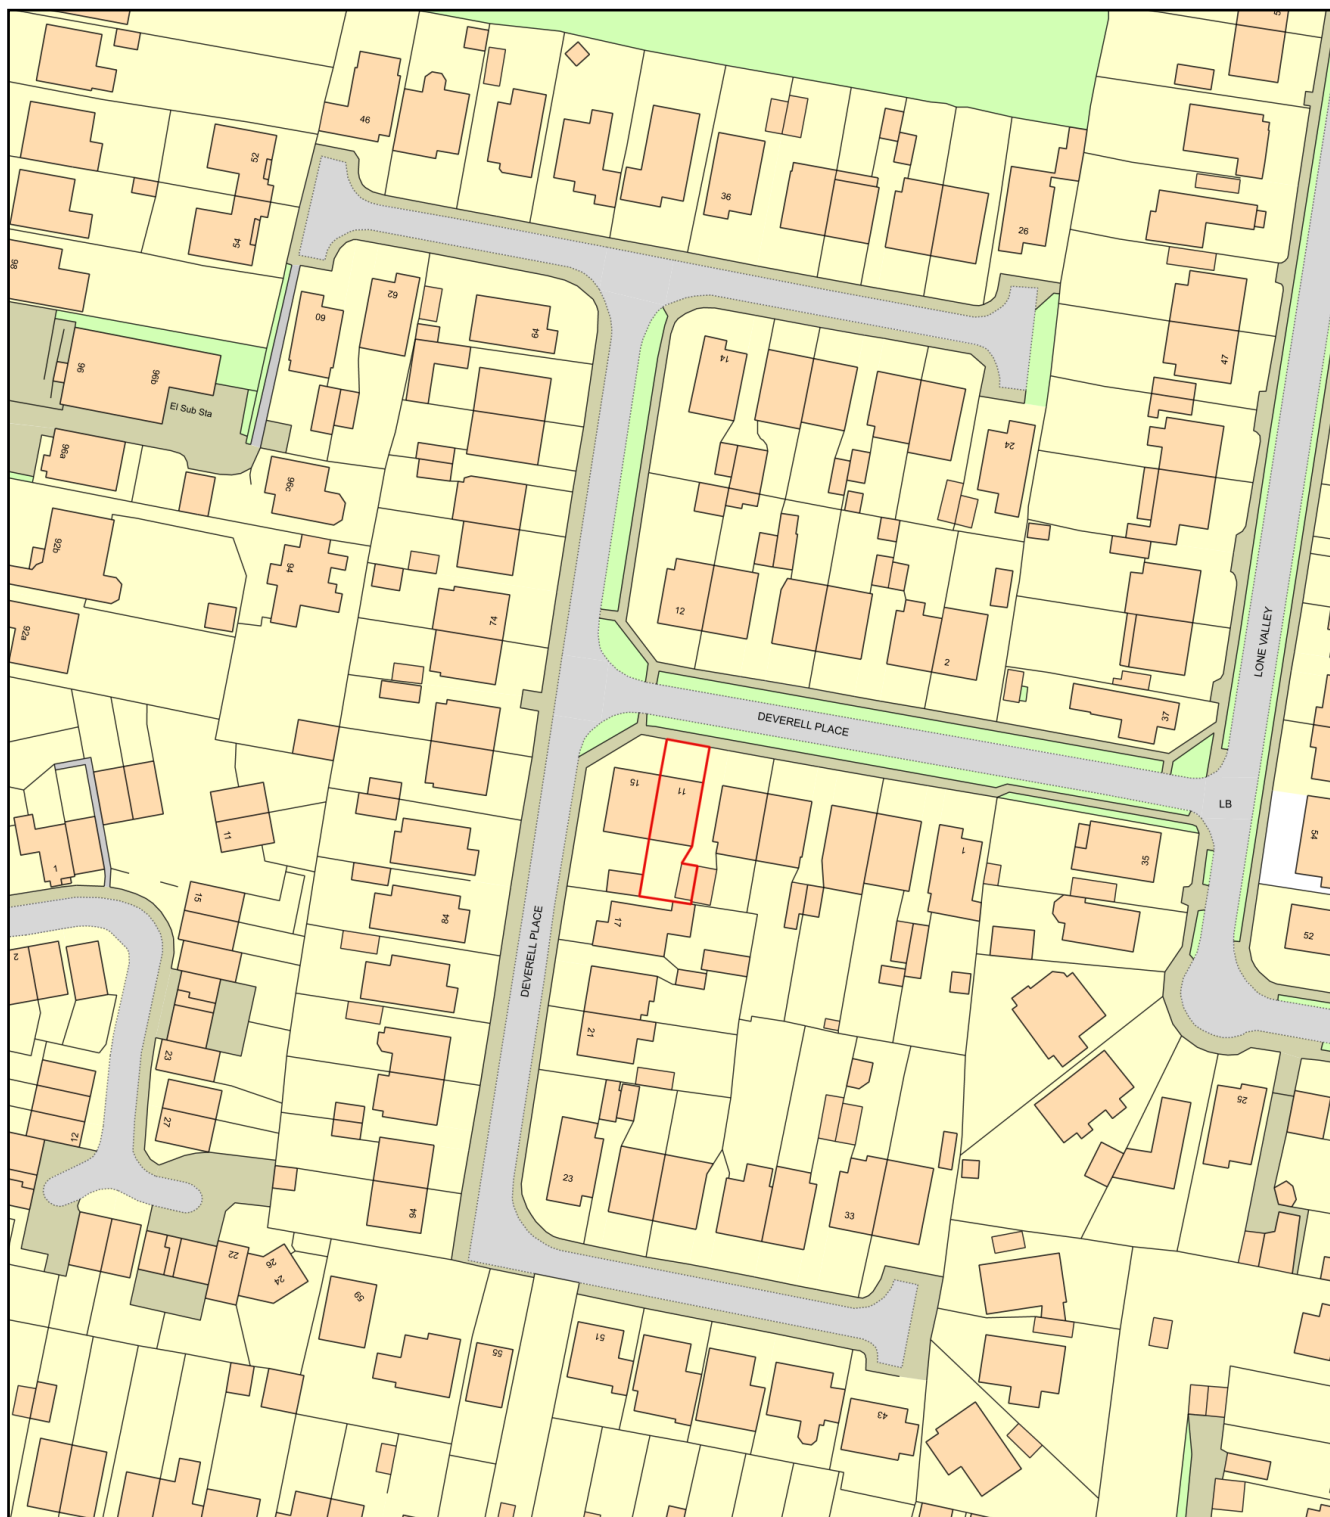

0 50
Metres



Plan Produced for: Thorns Young Architectural

Date Produced: 11 Jan 2021

Plan Reference Number: TQRQM21011094458569

Scale: 1:1250 @ A4