

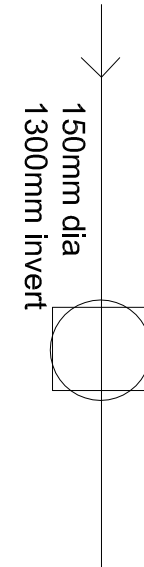
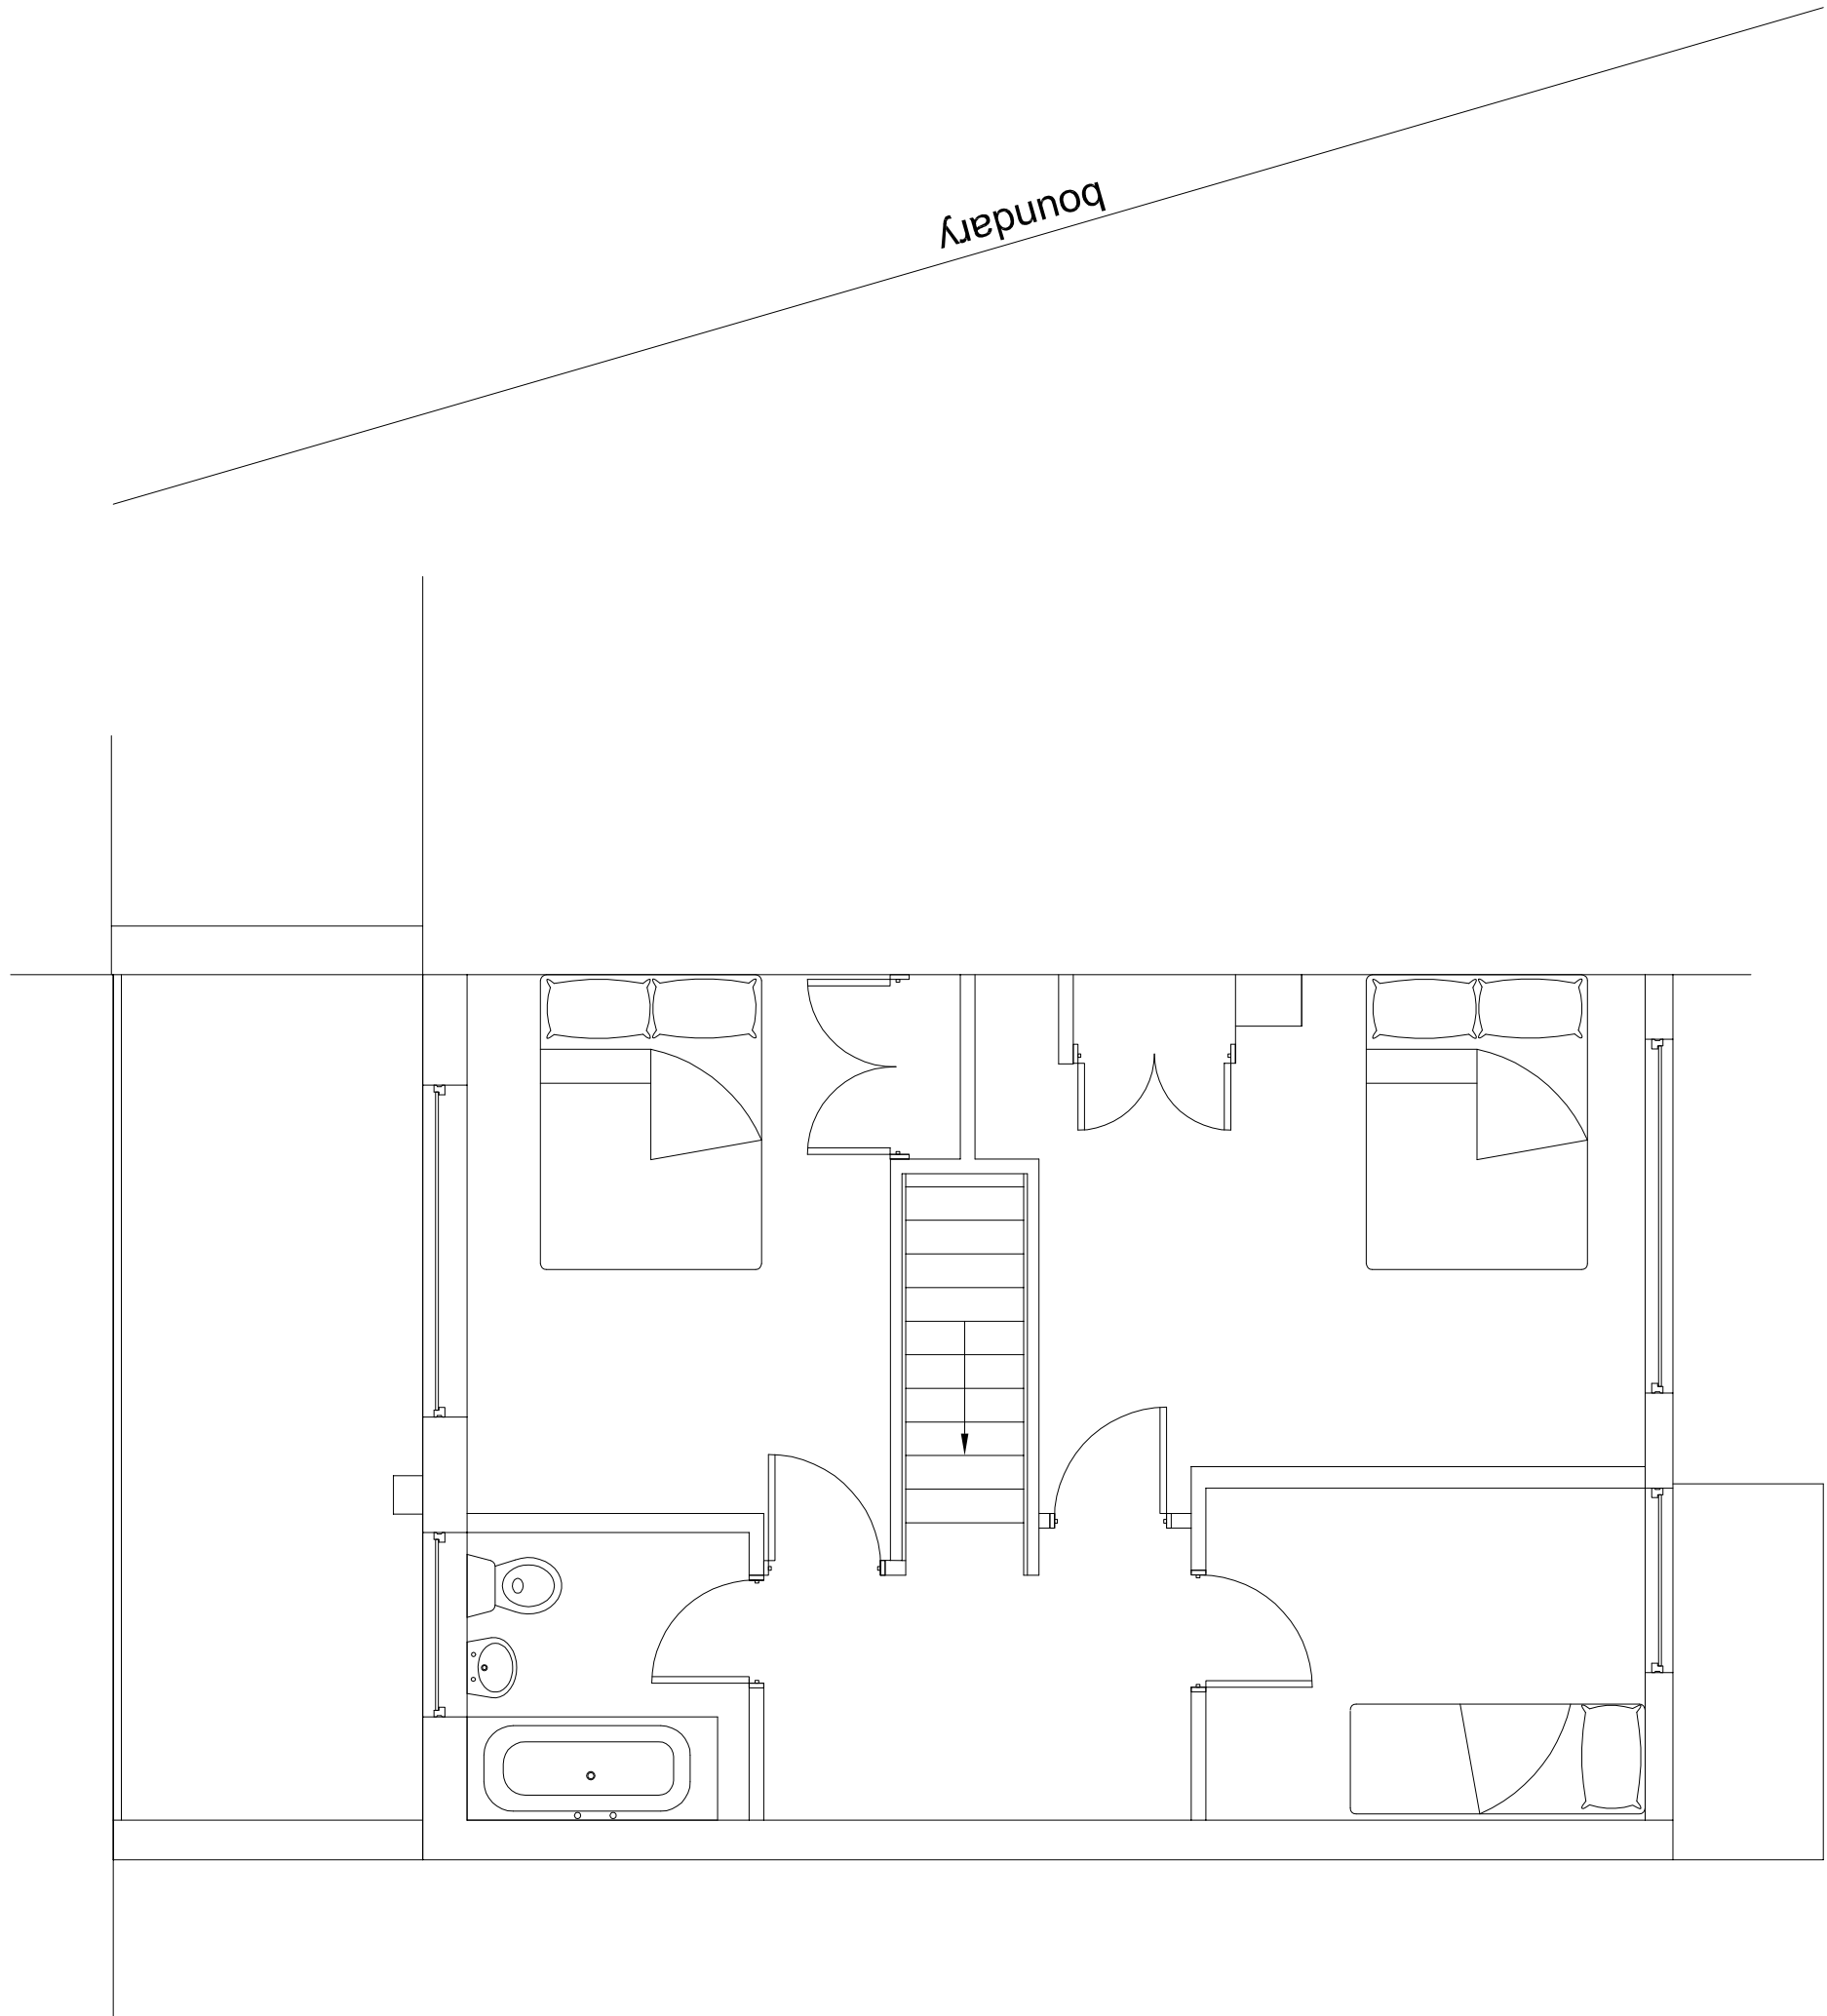
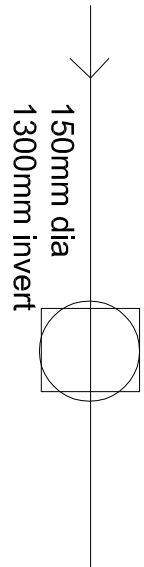


FOR PERMITTED DEVELOPMENT PURPOSES

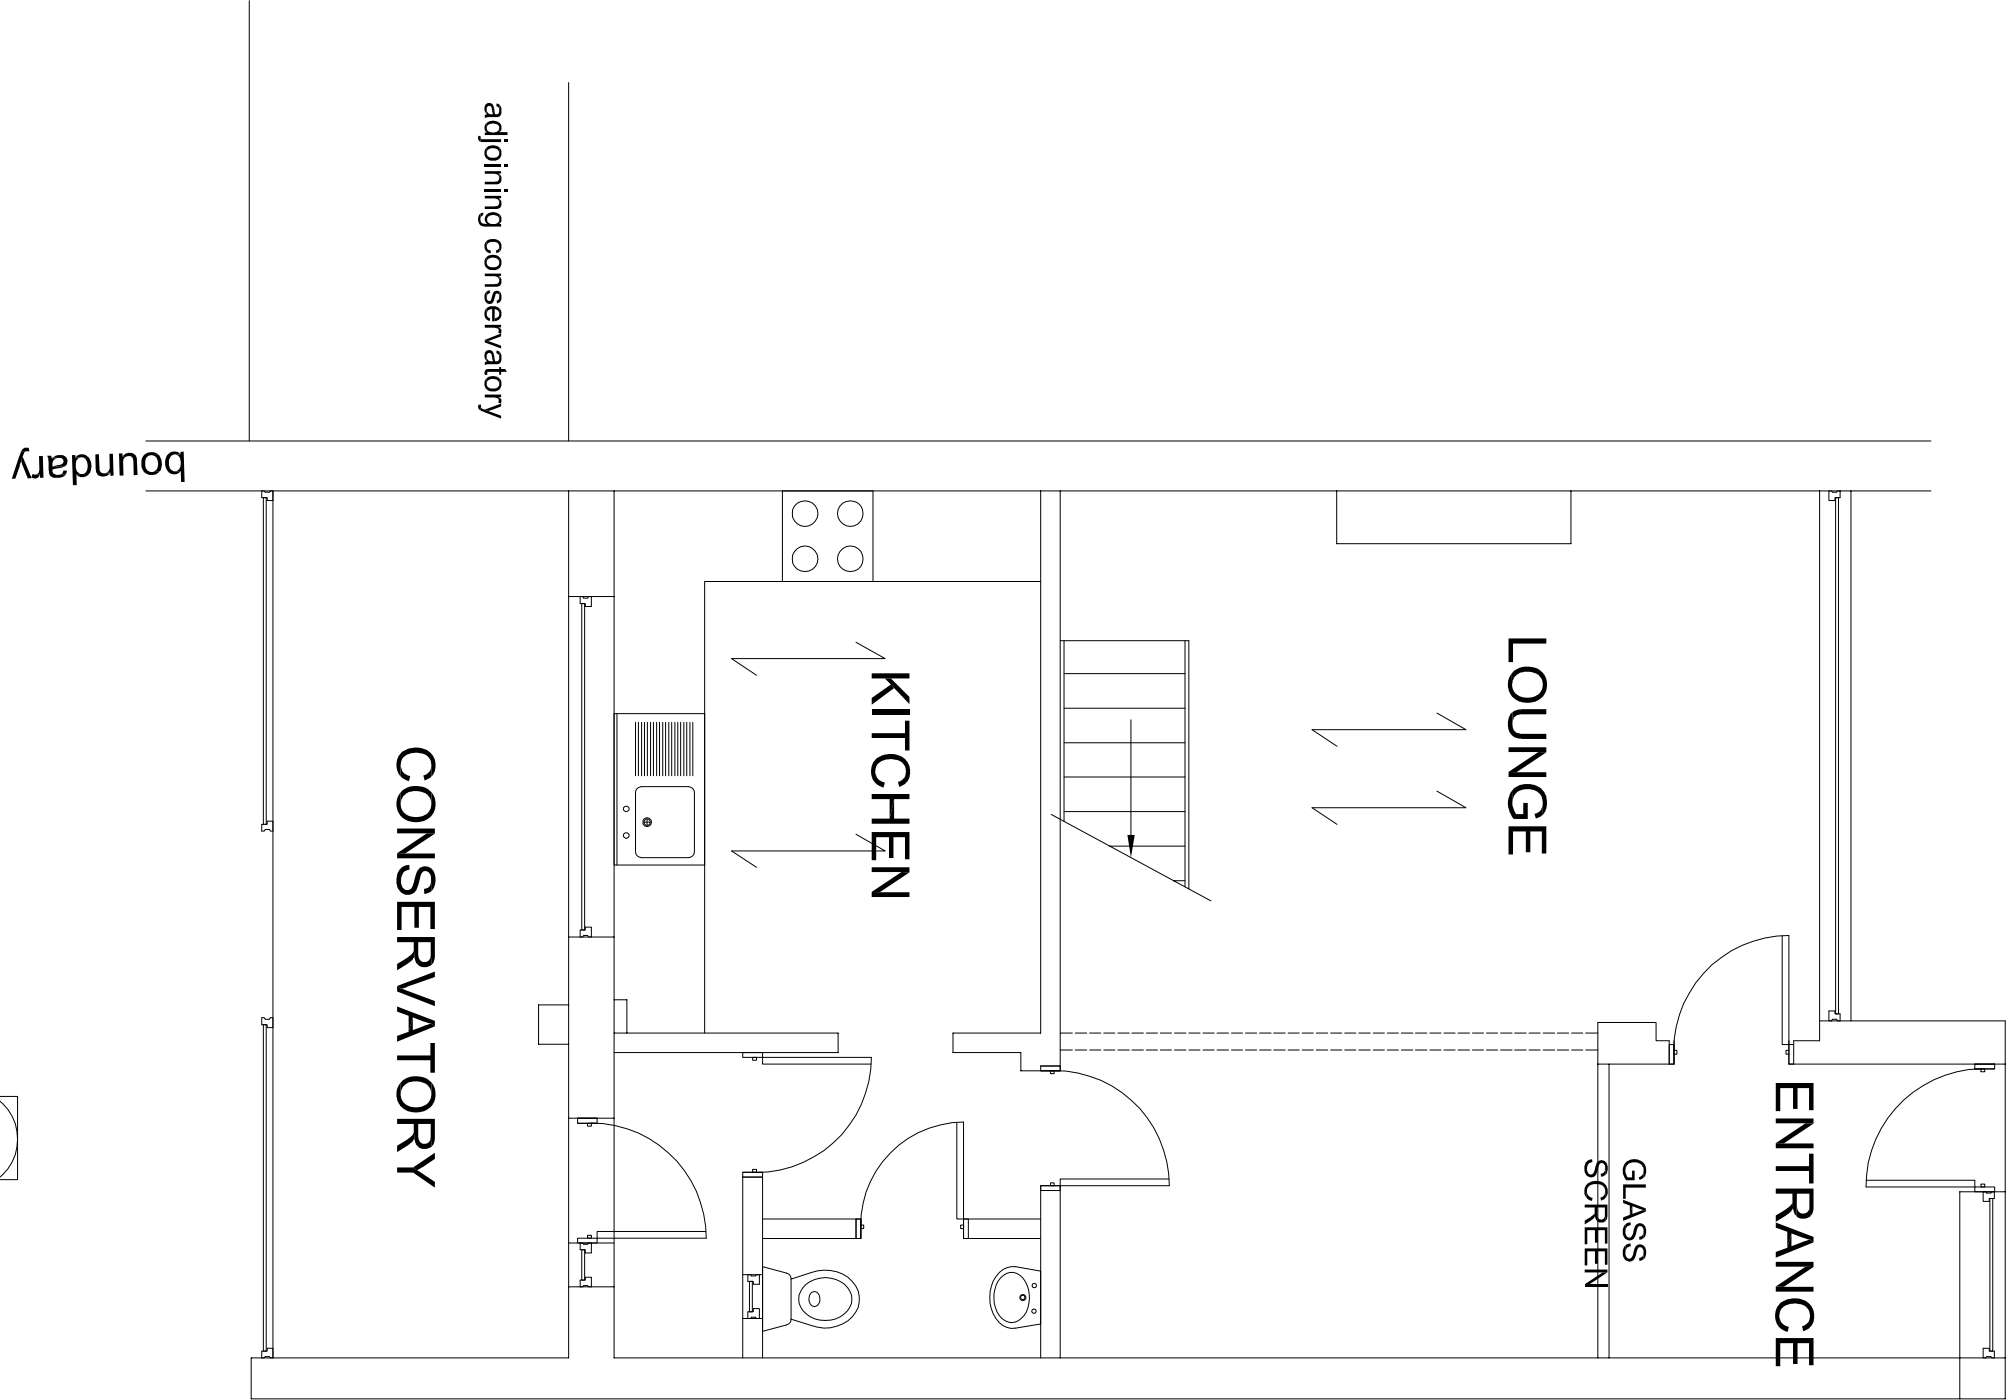

NOTES.

- (i) This drawing is not to be scaled by contractors , work to figured dimensions only, confirmed on site.
- (ii) This drawing is to be read in conjunction with all relevant architectural drawings, detailed specifications where applicable and all associated drawings in this series.
- (iii) Any discrepancy on this drawing is to be reported immediately to the owner for clarification.
- (iv) The contractor is responsible for all temporary works and for the stability of the works in progress.
- (v) Copyright for all drawings/designs part or full shall remain with KEL in accordance with the Copyright Act 1988

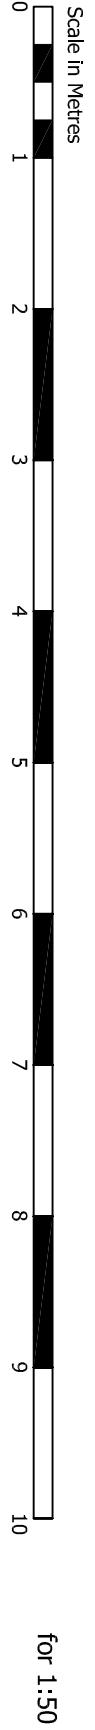

© Copyright

Revision			Date
Client			
Mr and Mrs K.Boyce			
Project			
16, Winters Lepe Waterpoville PO7 5CS			
Title			
Existing floor layout			
 Building Advisor Ltd  11,Dale View Fosse Sussex BN9 8LA TEL/FAX 01273 774867 Mobile 07767 481463 E-mail kelrtr@building.co.uk			
Scale:	Date:	Drawn:	
1:50	Feb 2021	KEL	
Project No:	Page Size:	Doc No:	
	A1	001	
 Building Confidence			