



THIS DRAWING HAS BEEN PRODUCED FOR PLANNING PURPOSES ONLY, THIS IS NOT A WORKING DRAWING, FOR FURTHER INFORMATION CONTACT KALOTEC LTD.

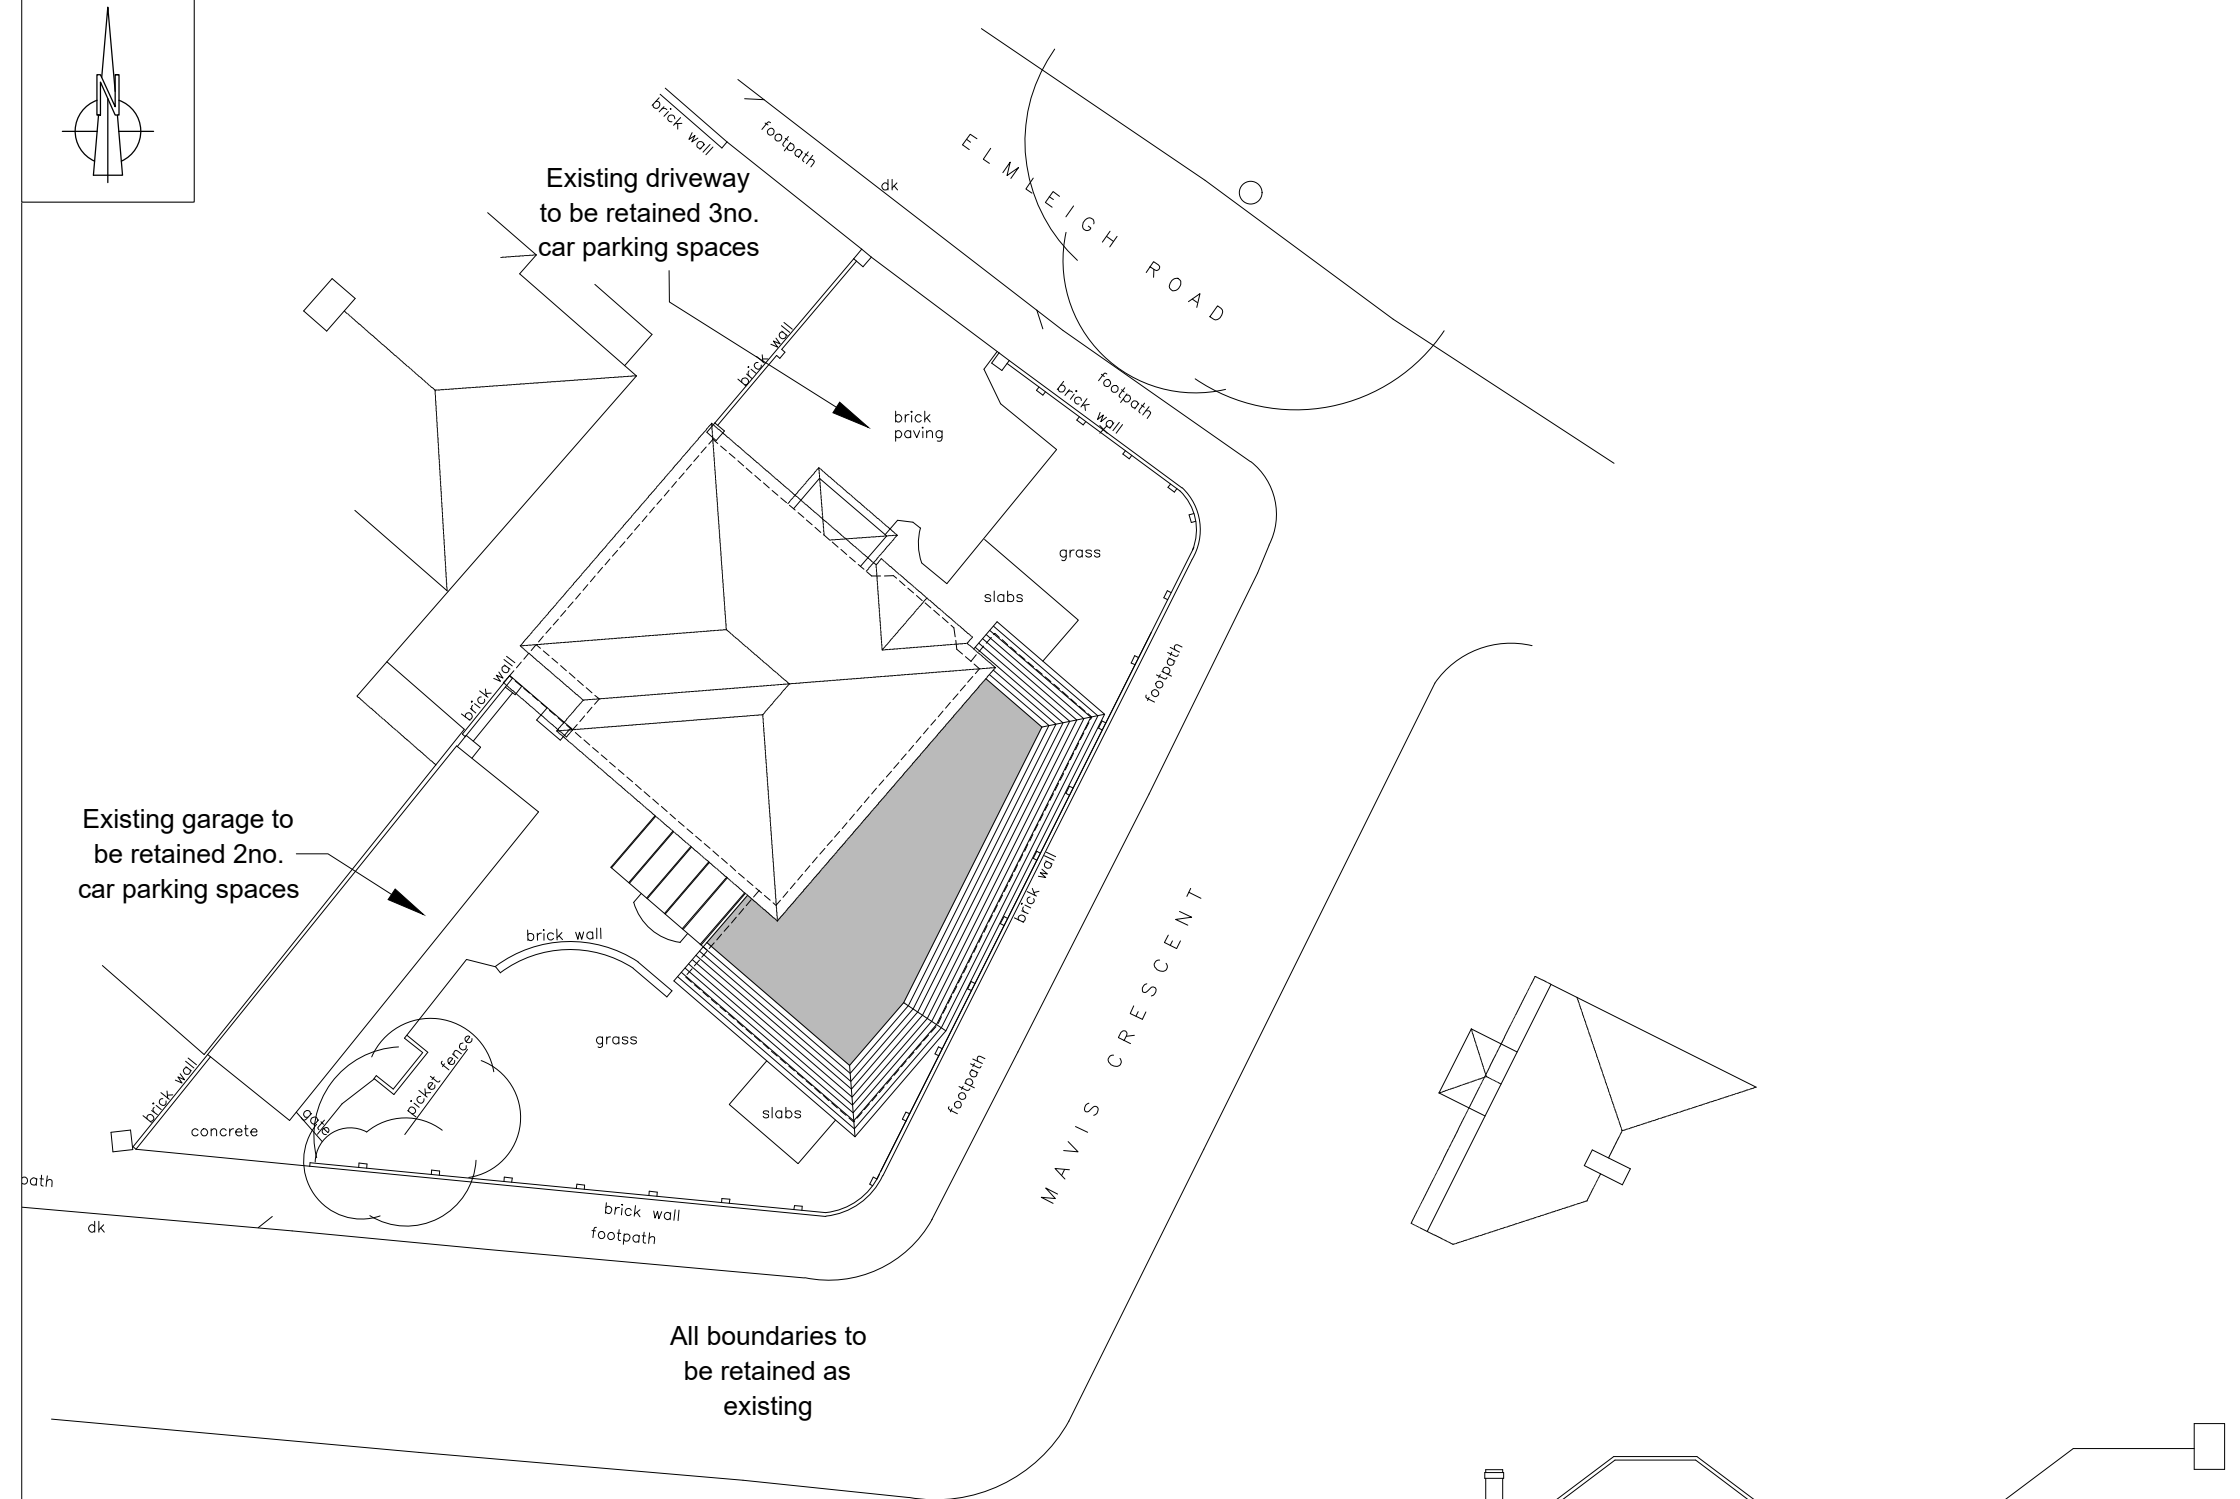

Proposed Block Plan (Scale 1:200)



Street Scene (Scale 1:200)

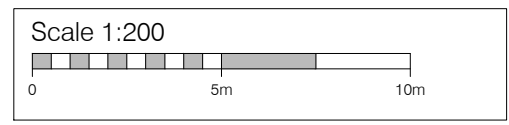

Revisions

 kalotec Residential Development Solutions			
CLIENT Ms Loneragan			
SITE 39 Elmleigh Road, Havant			
TITLE Proposed Block Plan			
SCALE 1:200 (A3)	DRAWING NO. KALO-0249-02		REVISION
DATE Jan 21			
DRAWN			
Kalotec Limited, Cams Hall, Fareham, Hampshire, PO16 8AB Telephone: 01329 227 424 Email: info@kalotec.co.uk Website: www.kalotec.co.uk			
COPYRIGHT © KALOTEC LIMITED			