


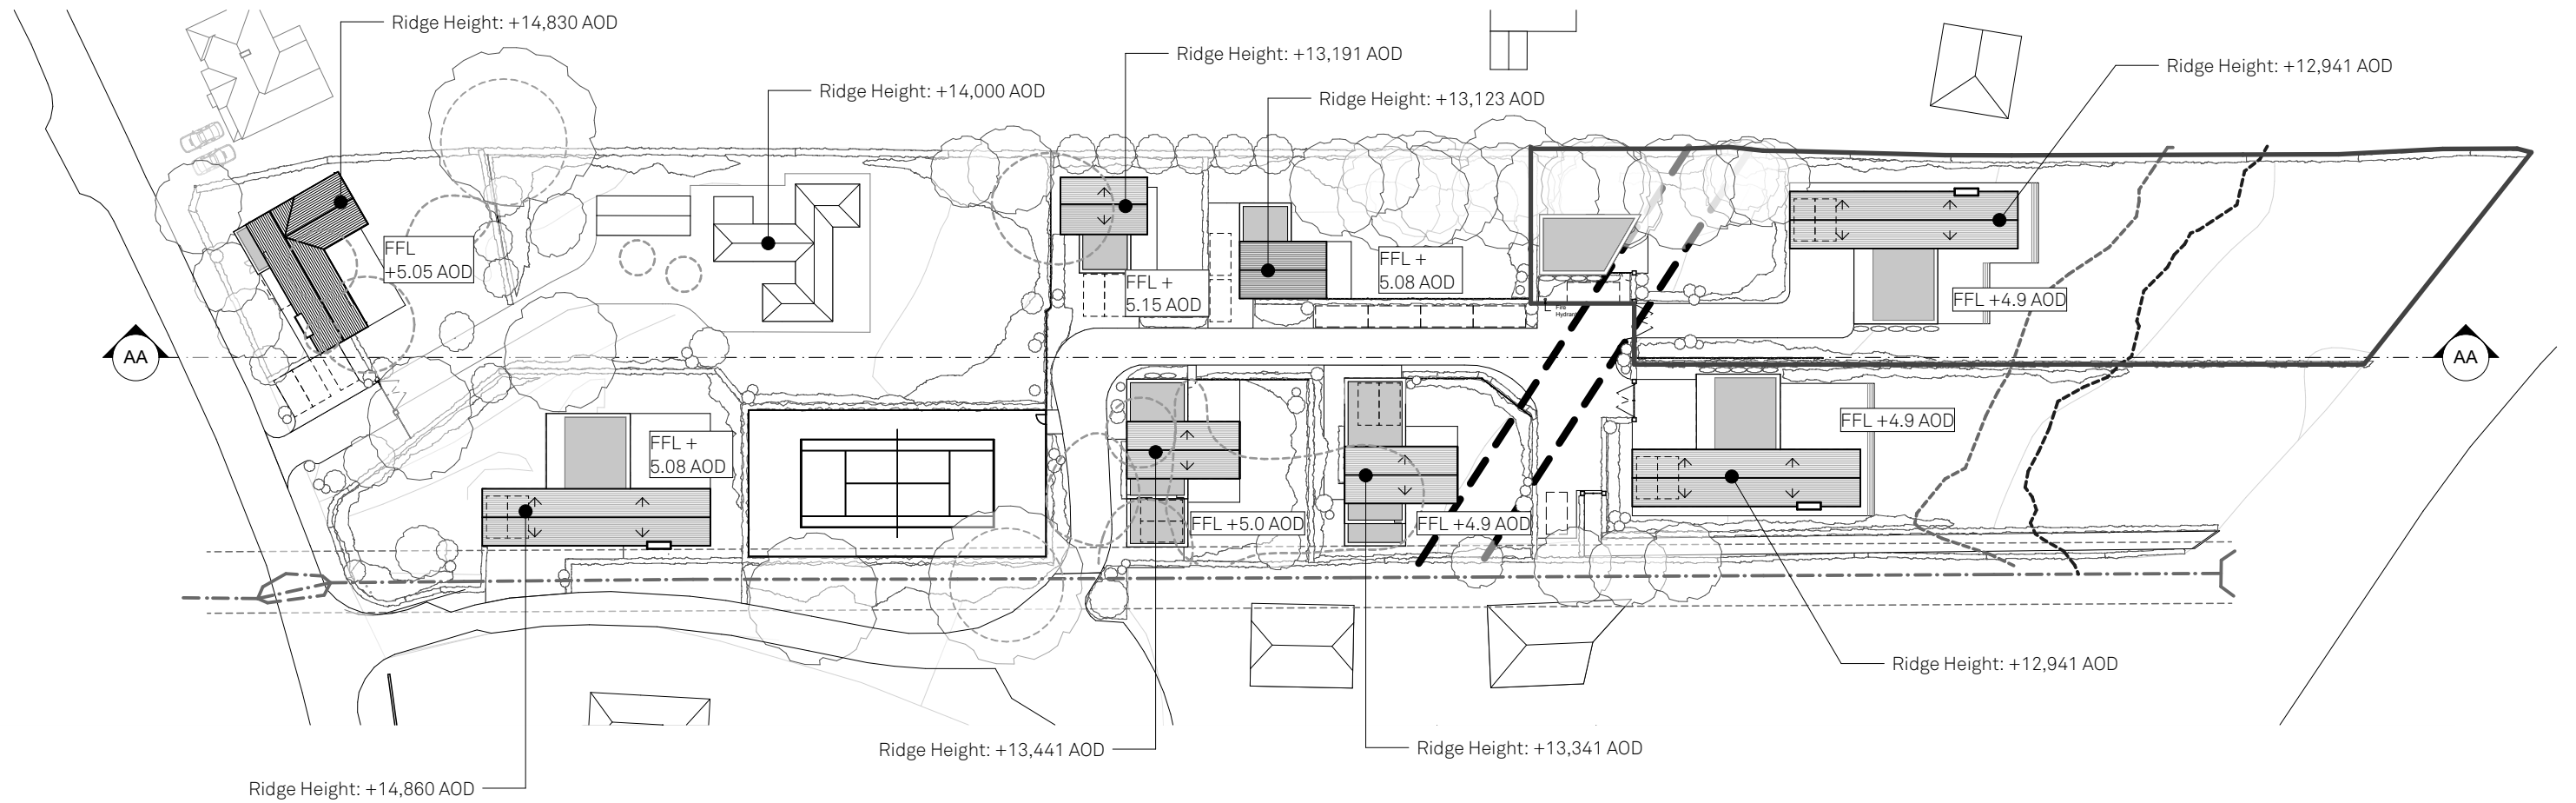

revisions

05 2/25/2021

2 units removed to address
arb comments, 1 detached
unit at rear split to form 2
detached units

this drawing is the copyright of
Re-Format LLP and may not be copied,
altered or reproduced in any way or
passed to a third party without written
authority. All dimensions subject to site
survey and site verification. Do not
scale for construction ©

www.re-format.co.uk
mail@re-format.co.uk
+44 (0)1420 82131

drawn by
RP

checked by
MS

date
July 2019

scale at A3
1:750

project title
46 Warblington Road

document title
Site Section

status
Suitable for Co-ordination

drawing number
15048-RFT-00-ZZ-DR-A-0300-S1

drawing status
S1

revision
05