
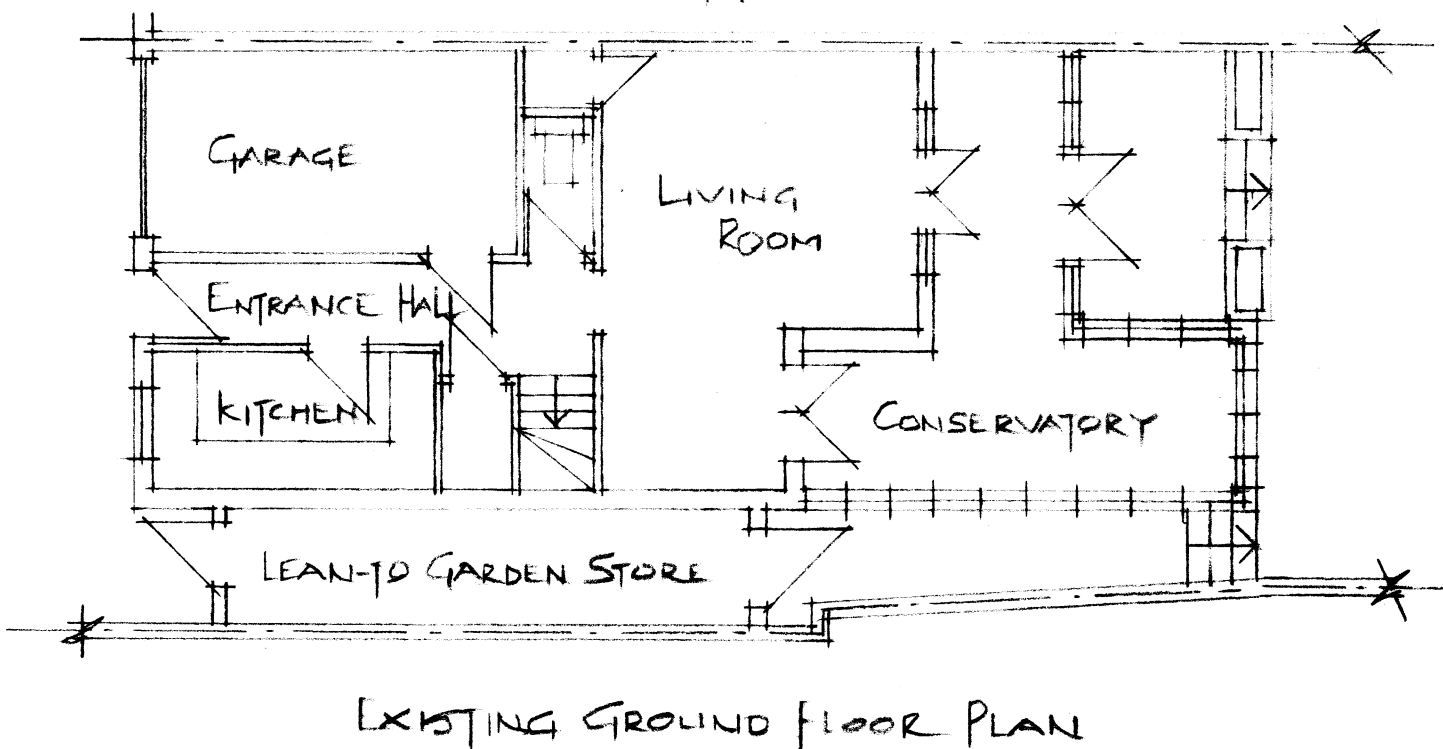
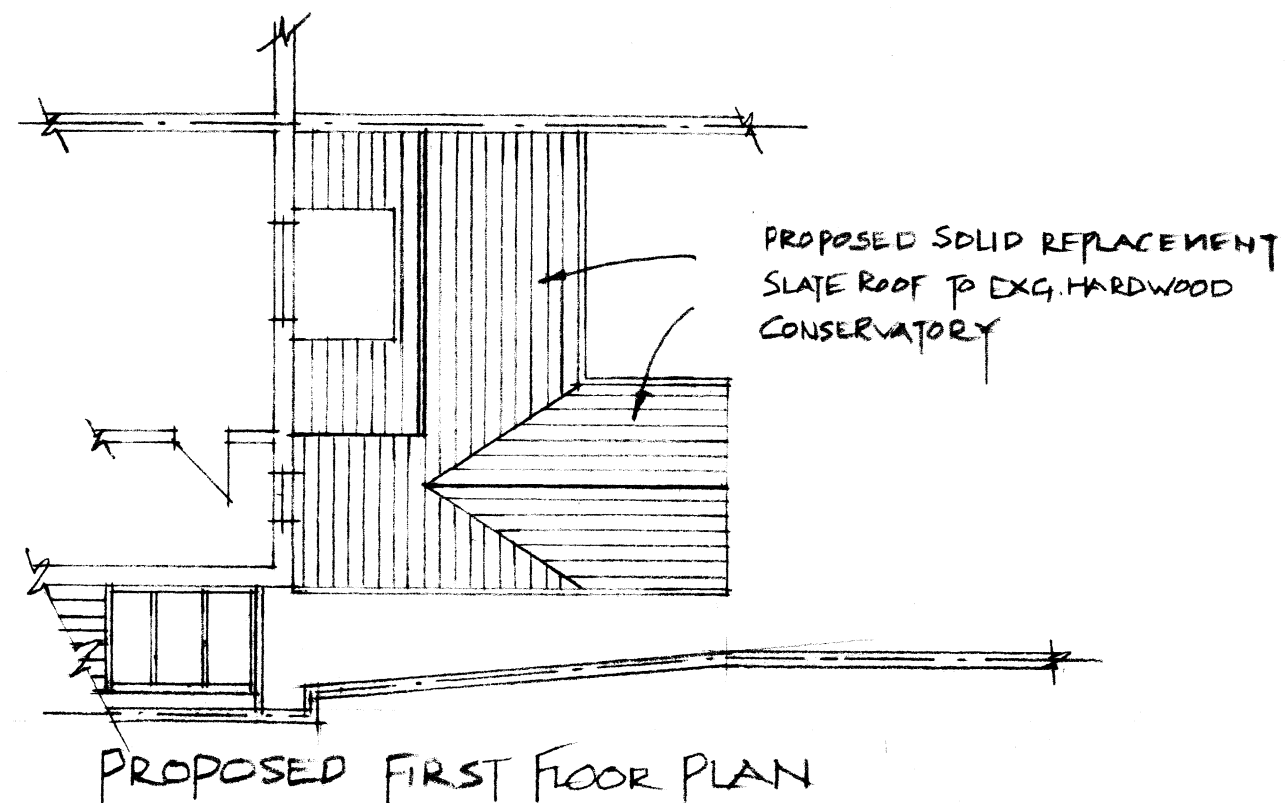


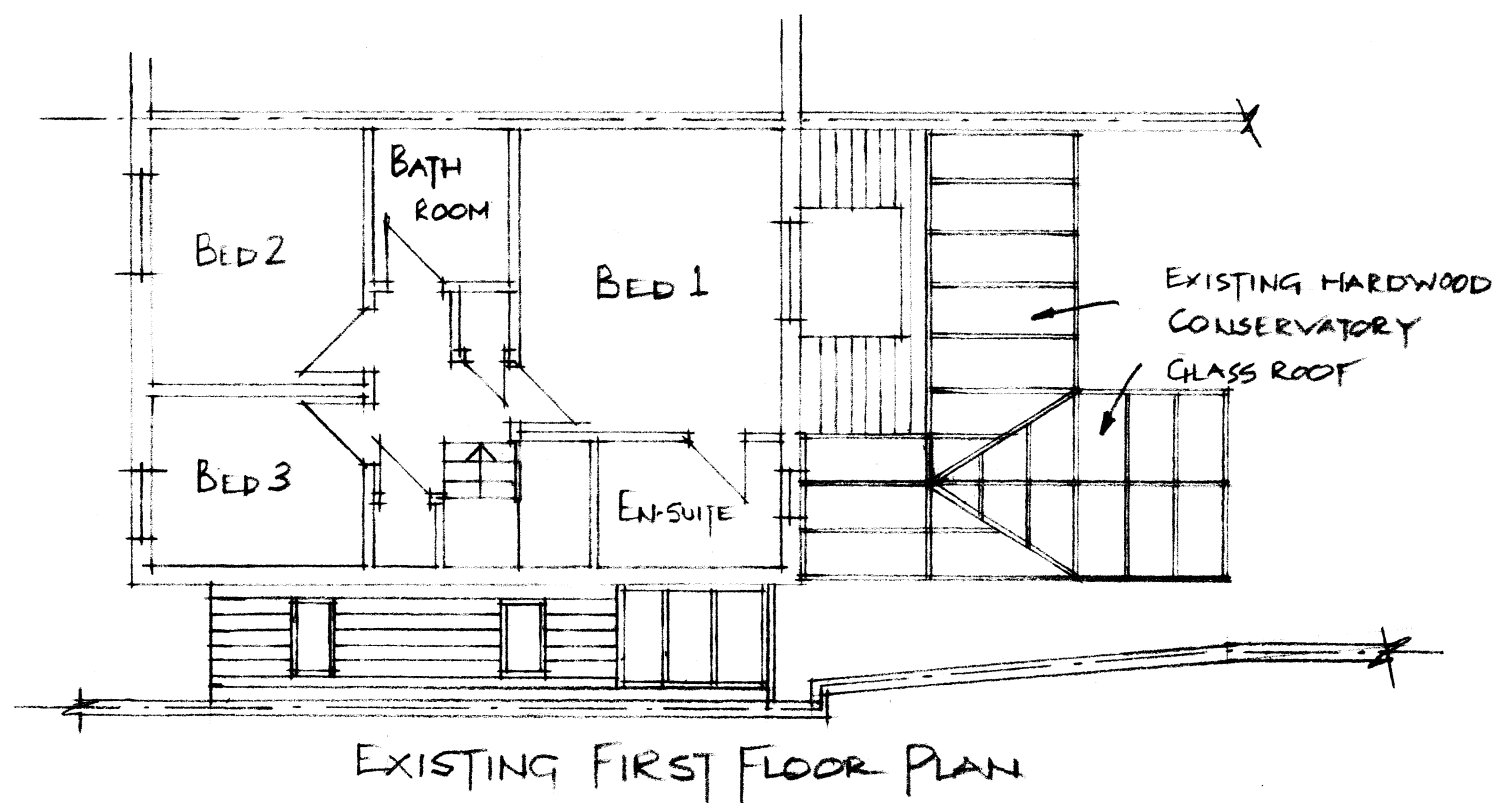

HAVANT BOROUGH
COUNCIL
26 AUG 2021
RECEIVED

NOTES:
NEW SLATE ROOF TO MATCH EXISTING
ROOFS

All dimensions must be checked on site and
not scaled from this drawing.

Client **MR & MRS MILSCAT**
20 NILE STREET, EMSWORTH
Job Title **REPLACEMENT SLATE ROOF**
TO EXISTING CONSERVATORY

Scale **1:100**
AT A3
Drawn by **EM**
Date **ALG. '21**

Drawing Title EXISTING & PROPOSED PLANS	
Drg No. 01	Rev