
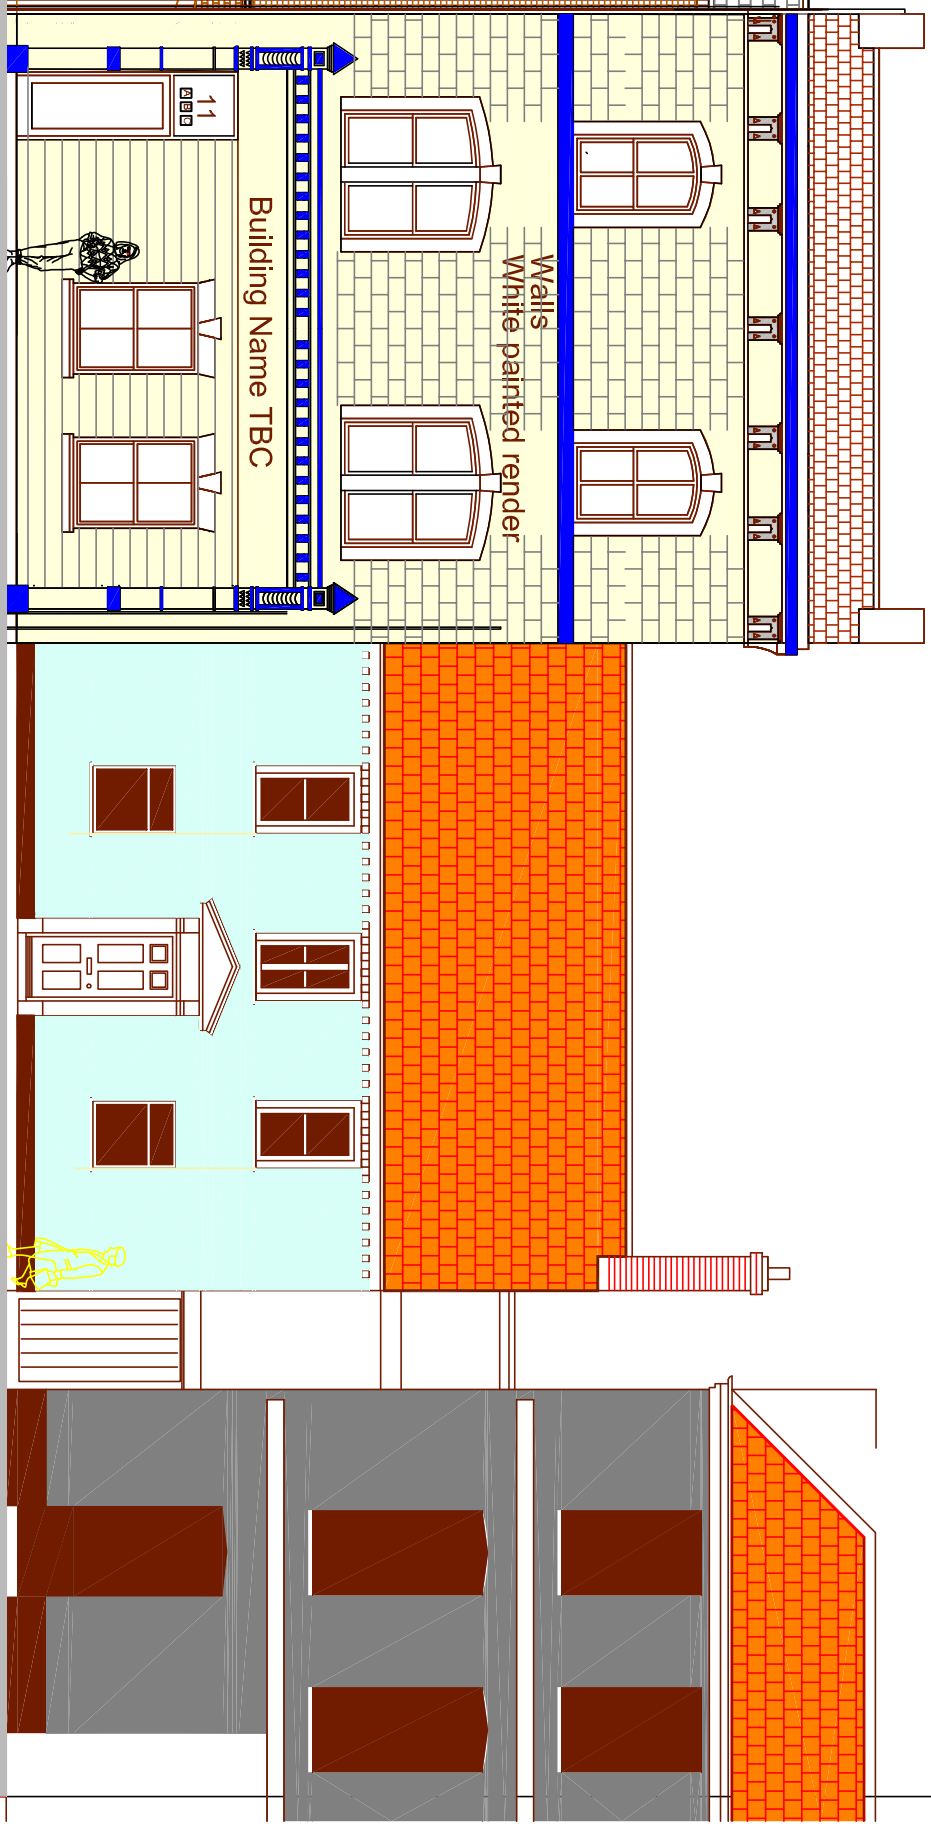
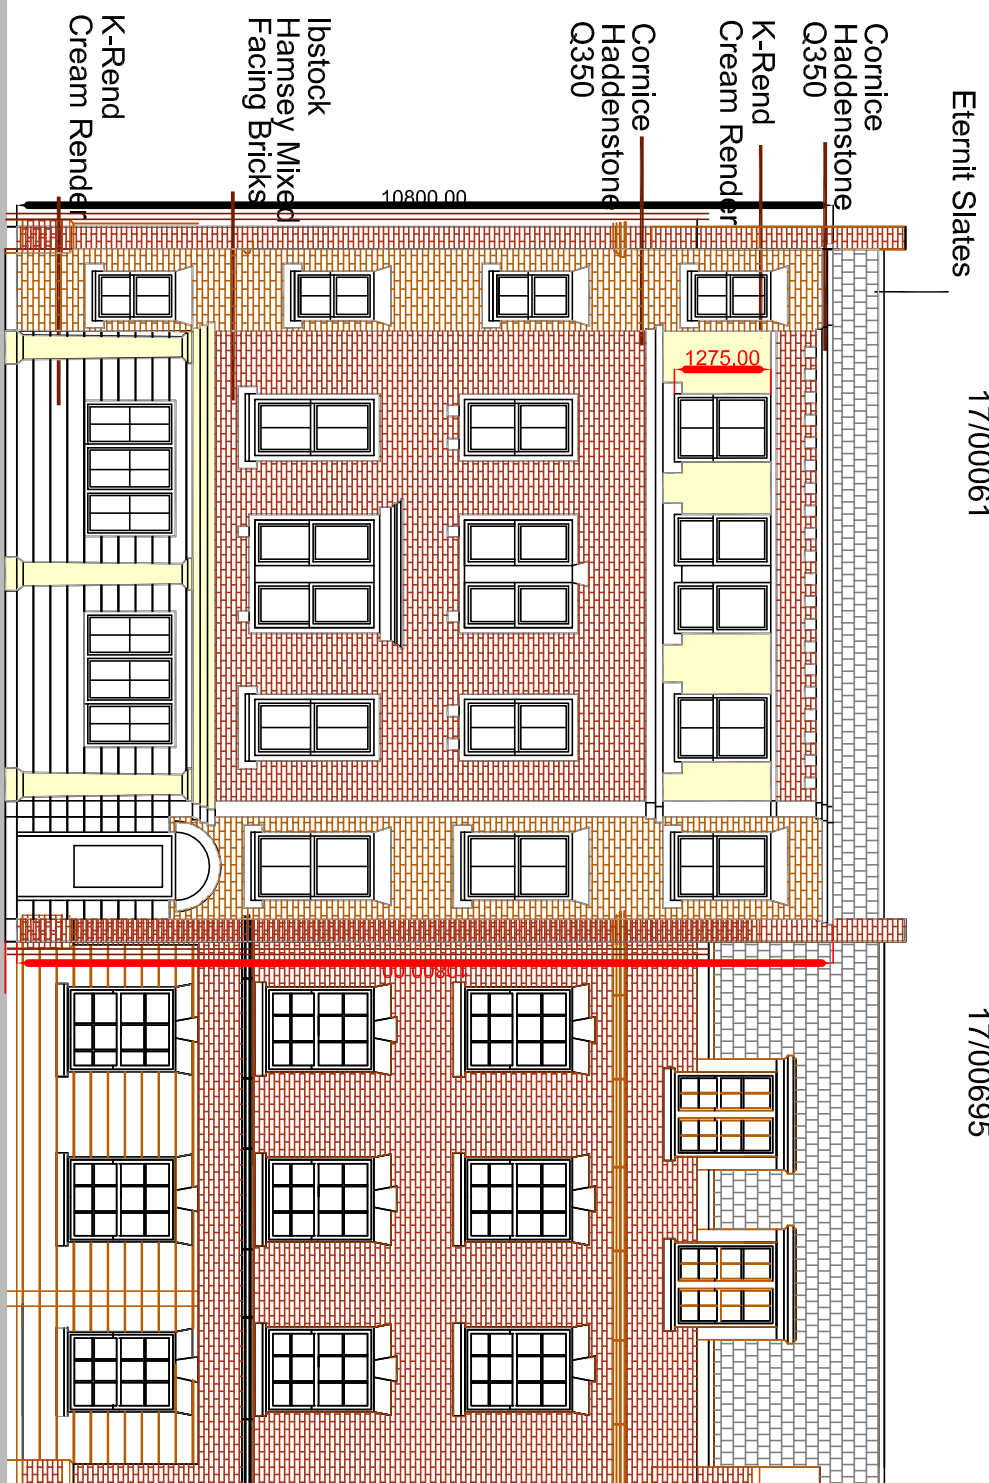


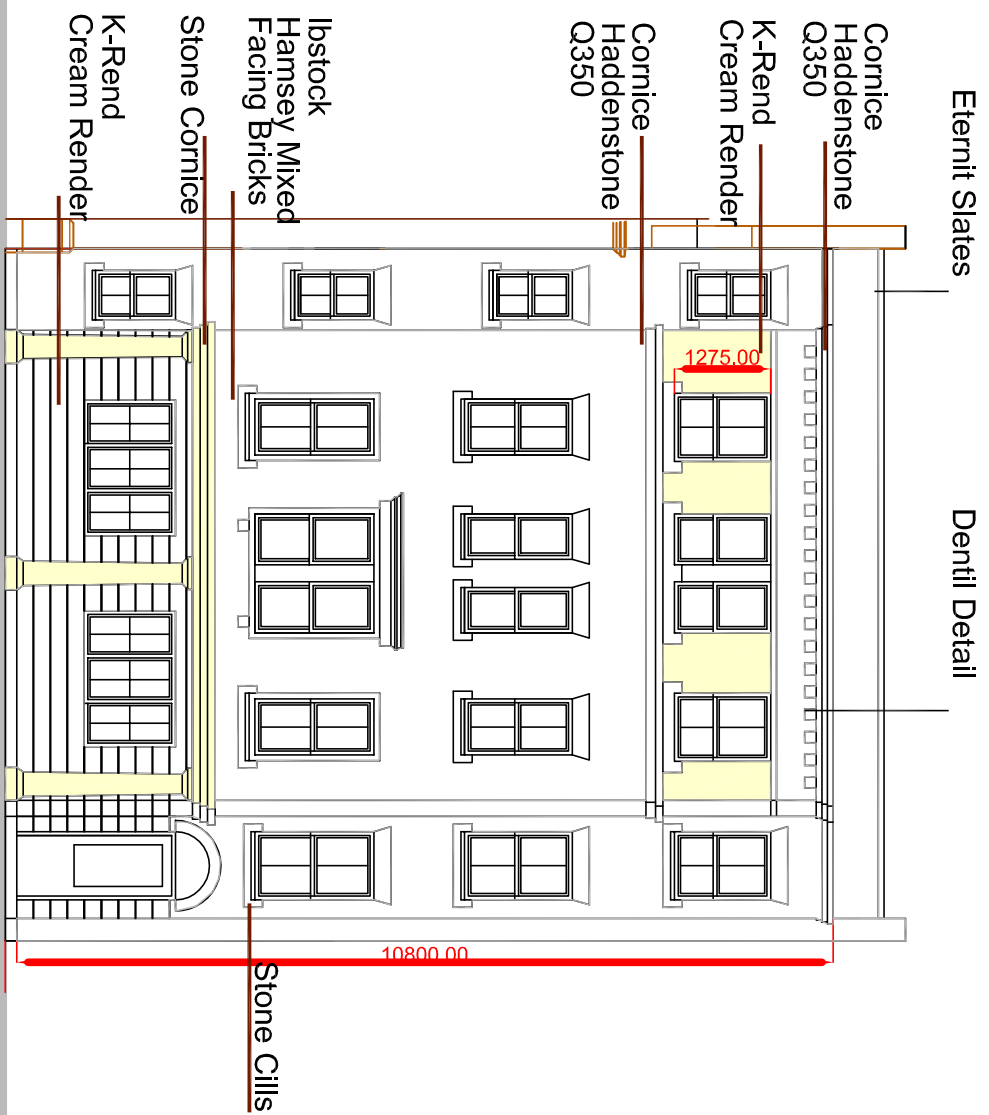

Current Planning Application
Existing Planning Approval ref.
17/00061

Current Planning Application
Existing Planning Approval ref.
17/00695


Existing Planning Approval ref.
15/01227

No. 13 Bear Hotel

SOUTH ELEVATION 5/7 East Street

PROPOSED SOUTH STREET SCENE FROM EAST STREET

NORTH

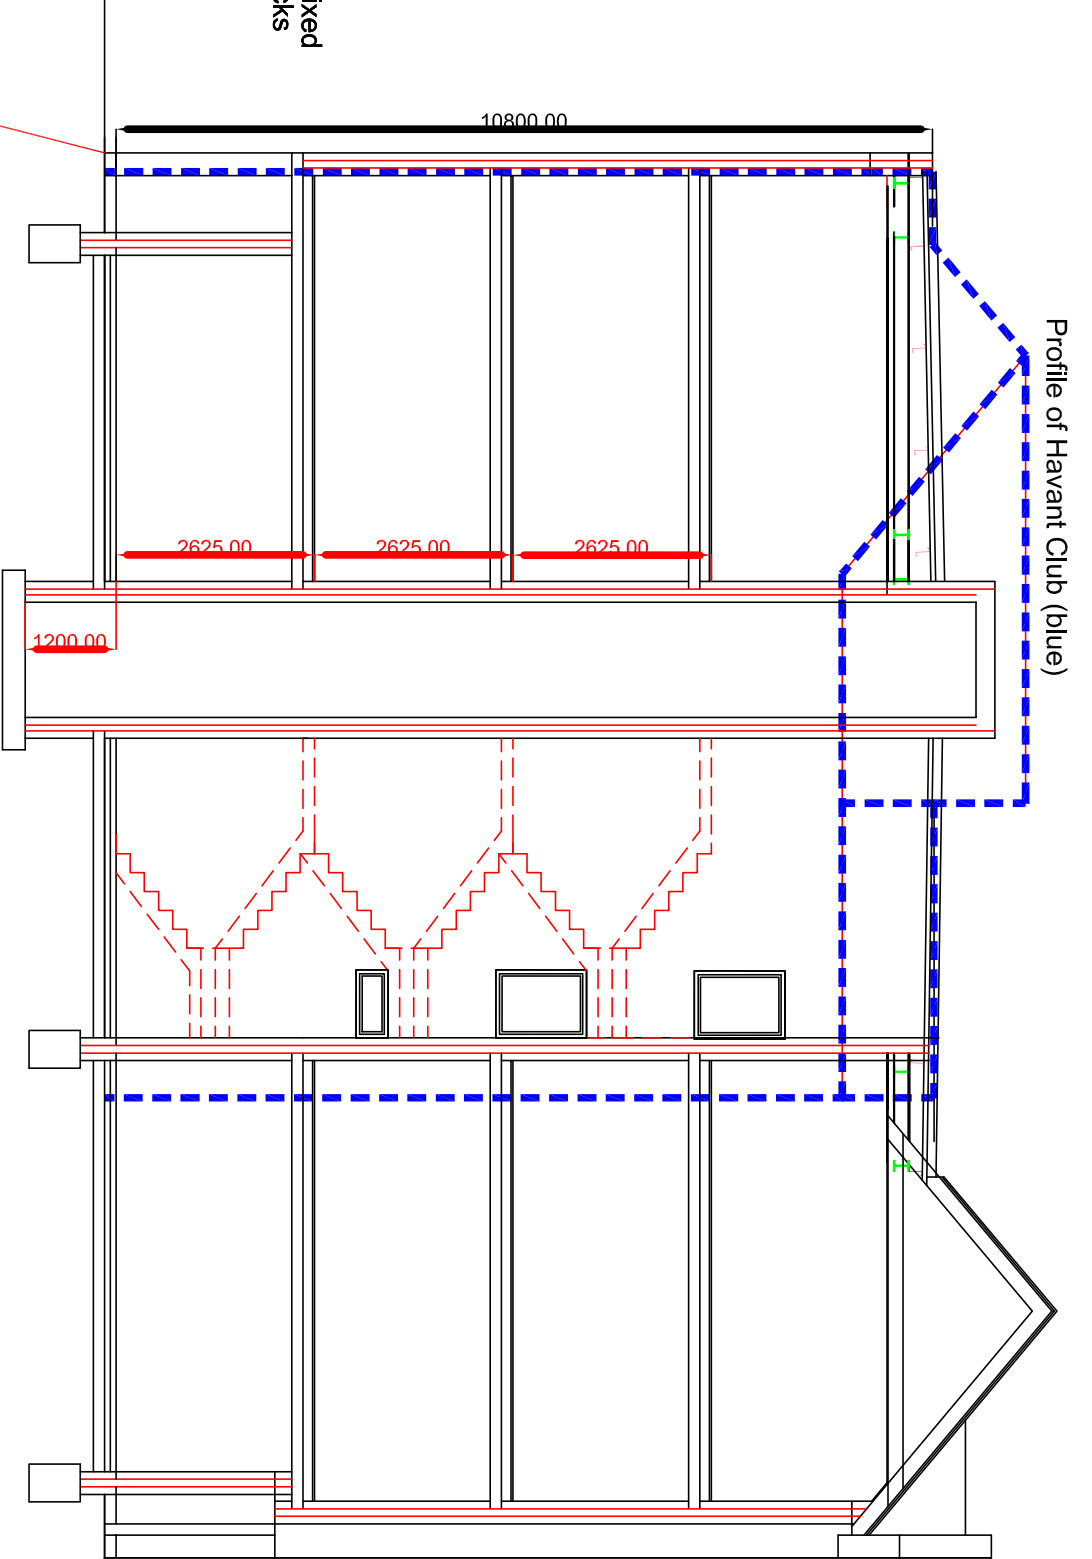

Section A-A

West

