


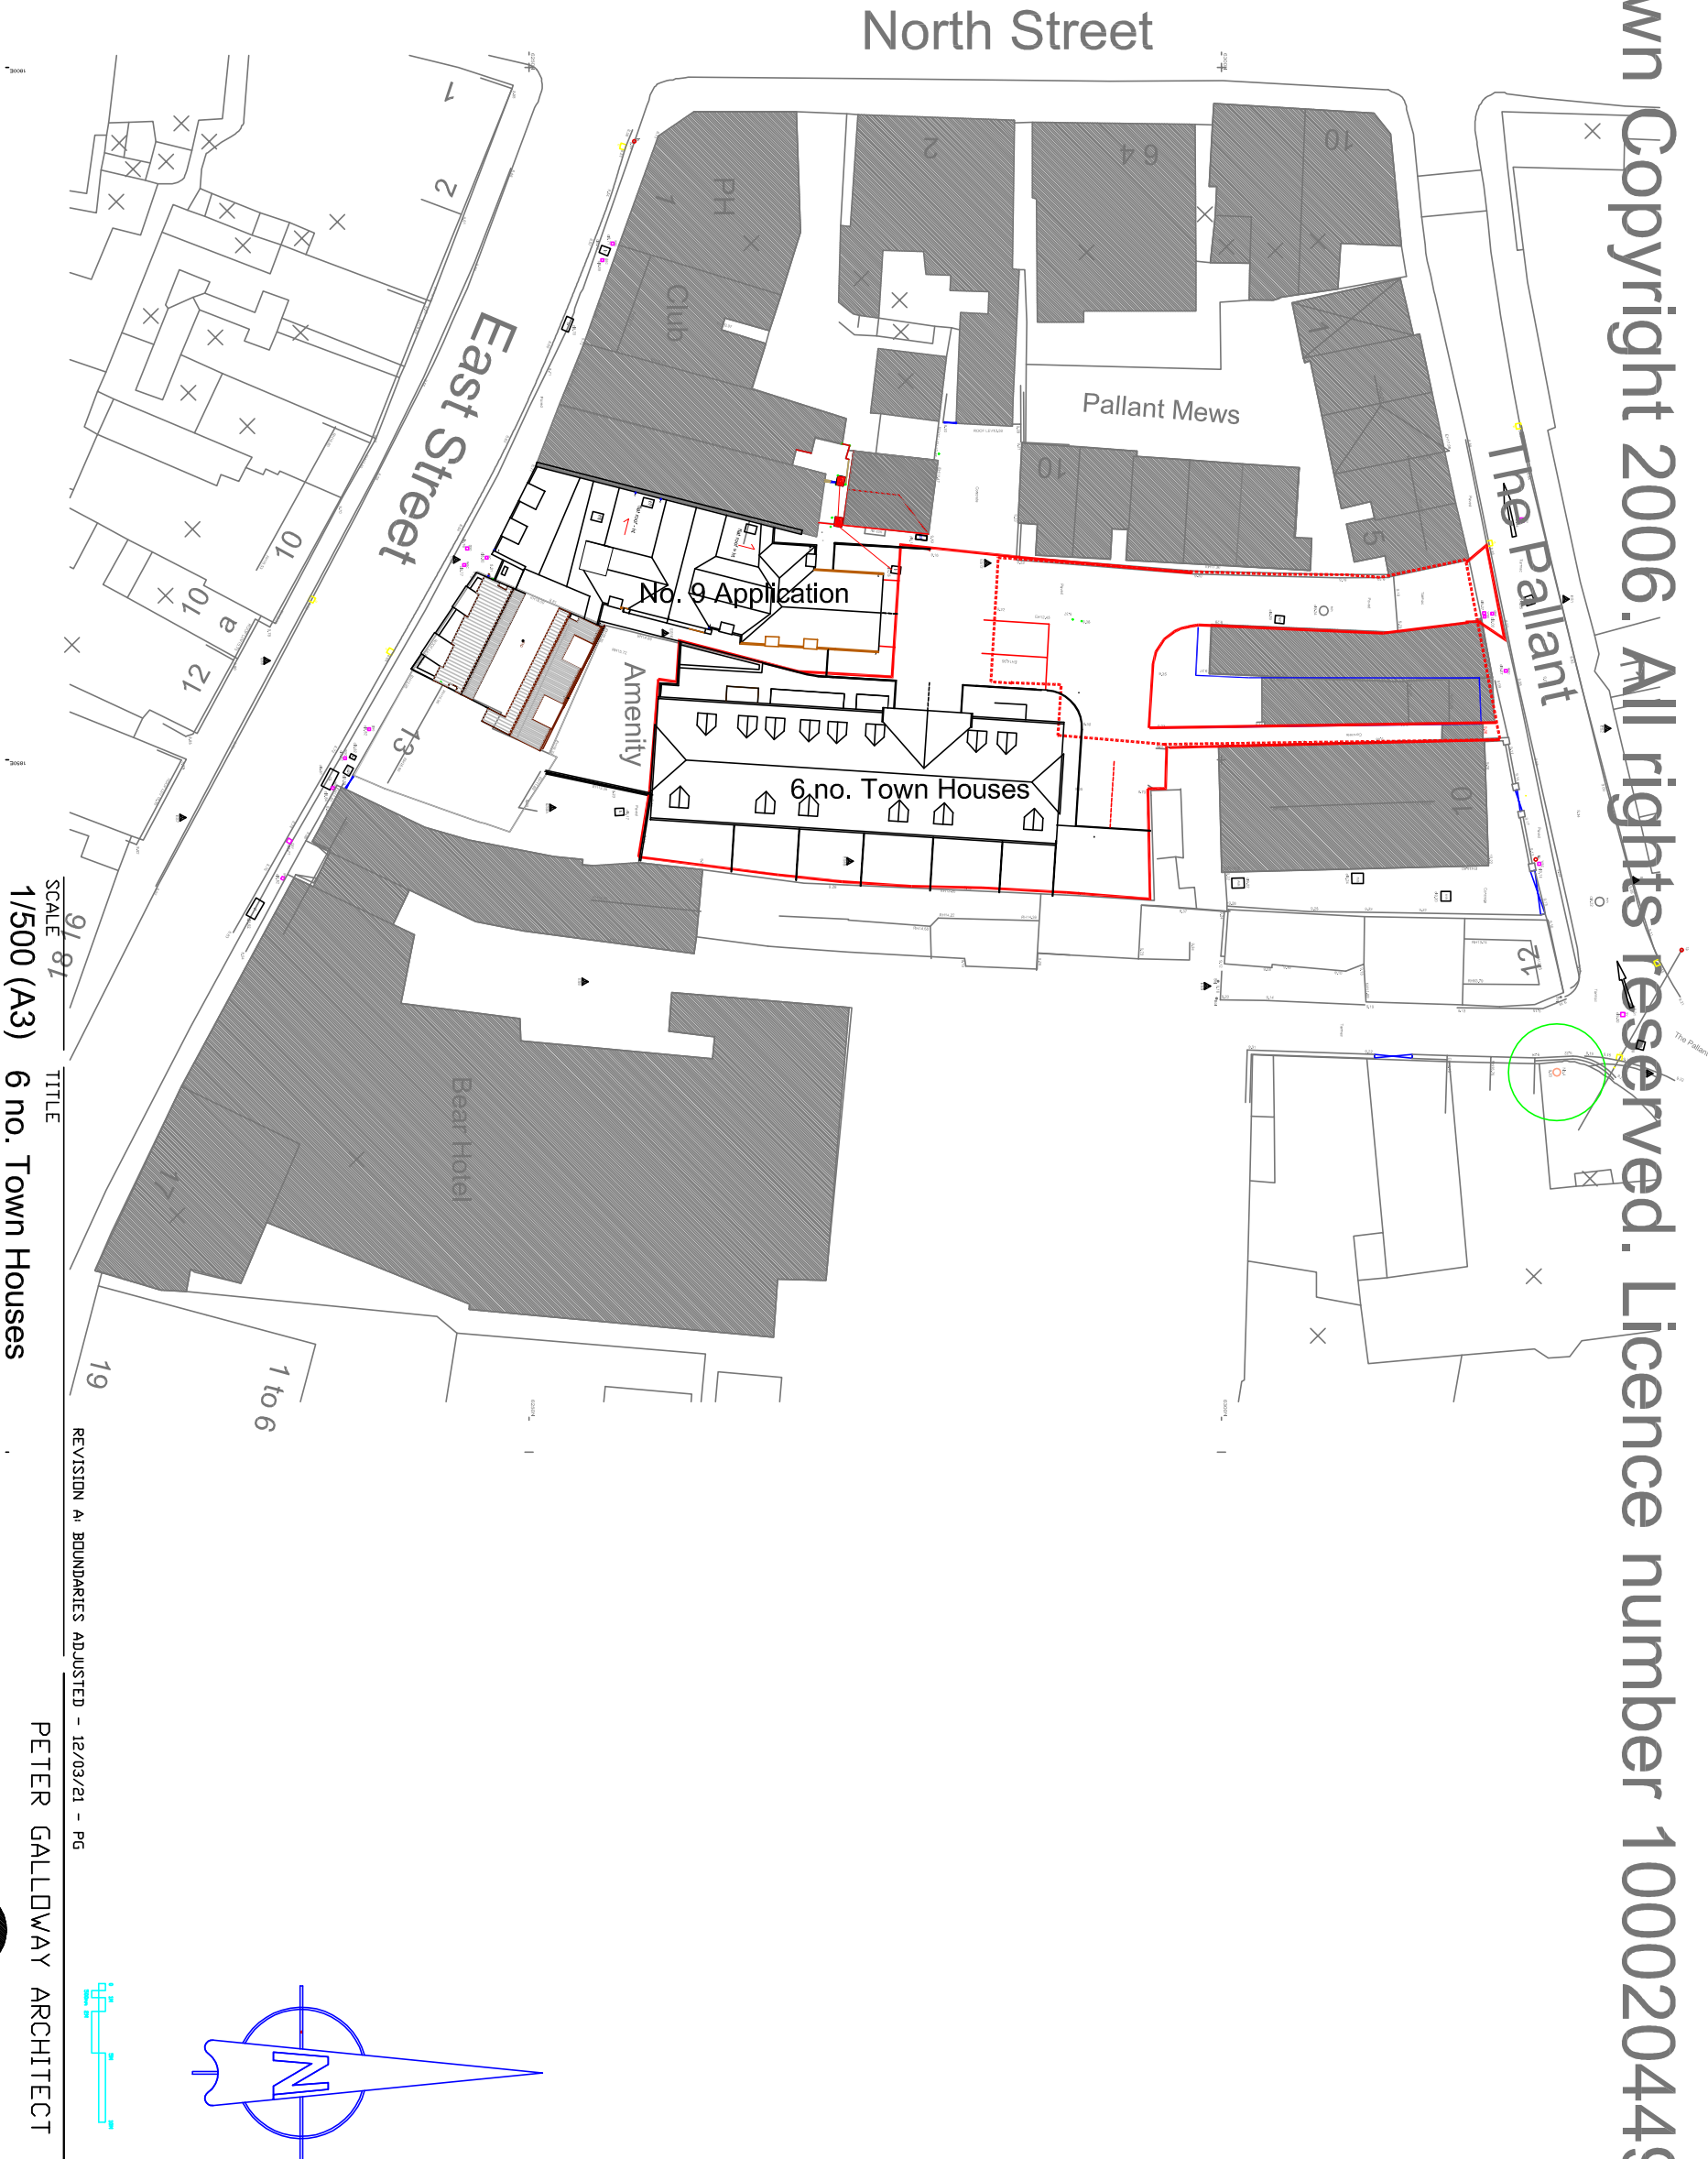

SCALE 1/500 (A3) 1/500 (A3) 6 no. Town Houses

DATE

August 2020 Land to the rear of No. 11, East Street - Havant

DETAIL

Block Plan PO9 1AA

AUTHOR

PG

DRAWING No

20/04/B01



PETER GALLOWAY ARCHITECT



HAVANT, HAMPSHIRE PO9 1RA

TEL 02392 483153

MOB. 07808 483362

E-MAIL: peter@pgparcitects.co.uk