


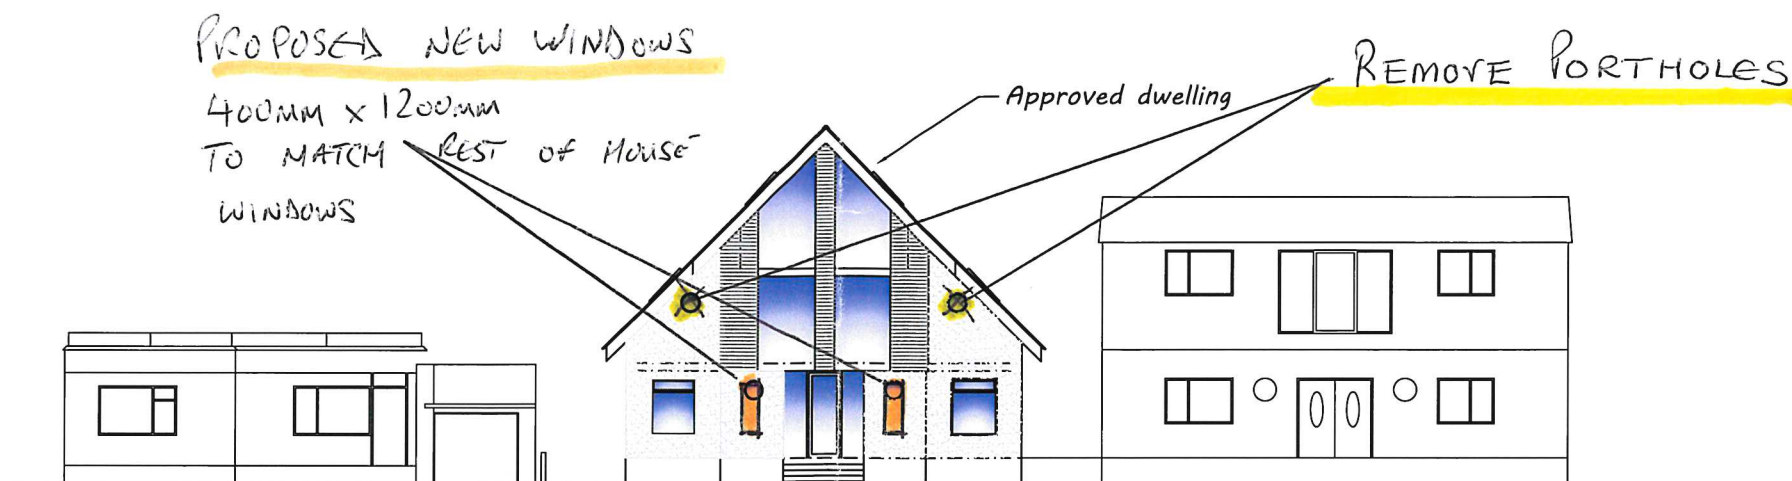


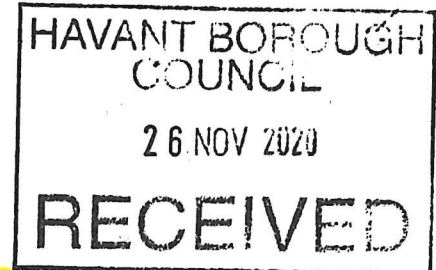

Street Scene as Approved

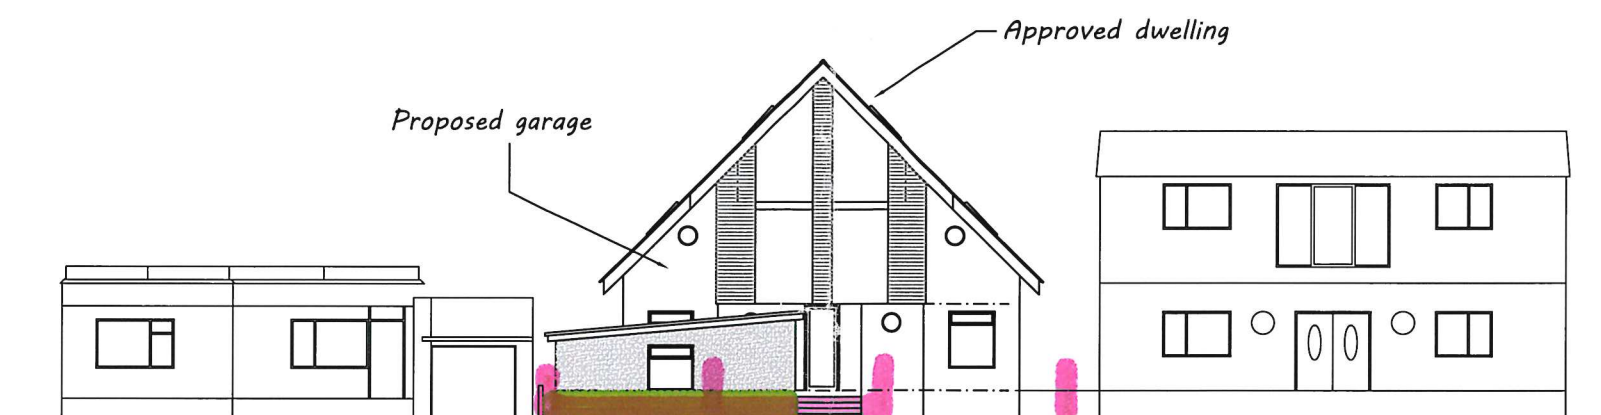

Street Scene as Proposed

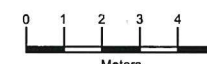

FRONT FENCE

PIERS = H = 1500mm
W = 600mm
D = 600mm

DWAF WALL H = 600mm
W = 225mm

Built from concrete blocks
with a rendered finish

SHRUBS AND PLANTS
BEHIND DWAF WALLS TO MATCH

No. 6. BEMBRIDGE DRIVE



Architectural & Civil Engineering Design
143 Station Road, Liss, Hants. GU33 7AJ
Tel 01730 894988
e-mail: enquiries@acedesigns-ltd.co.uk
www.ace-designs.co.uk

Job Title
Proposed detached garage at
4 Bembridge Drive, Hayling Island
Drawing Title
Street Scenes

Client
Mr & Mrs Adams-Madgwick

Scale
1:200 @ A3

Drawn
EV

Job No
190103

Date
May 2020

Checked
GG

Drawing No
190103/205

Designed
GG

Approved

Rev
A