




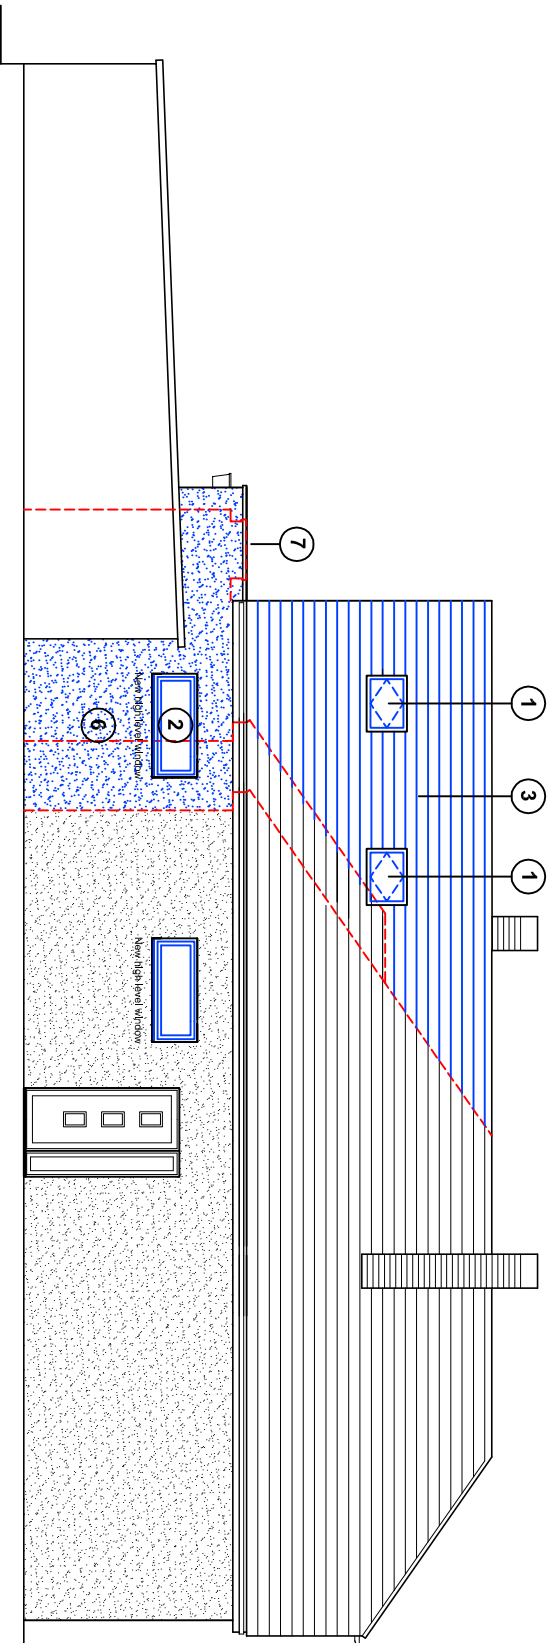

North (side) elevation

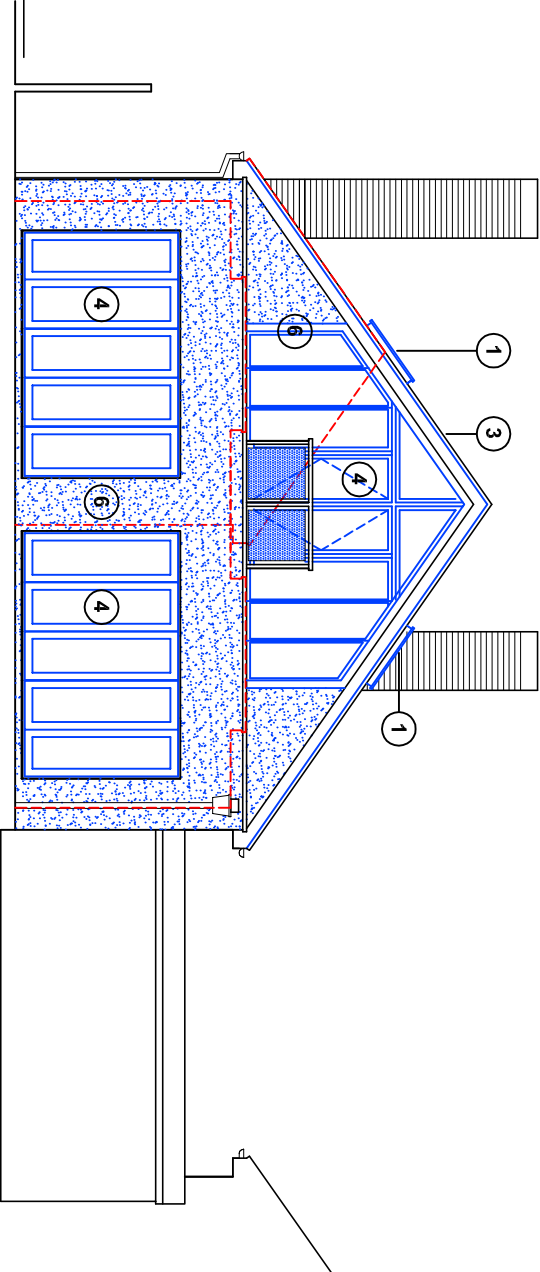

East (rear) elevation

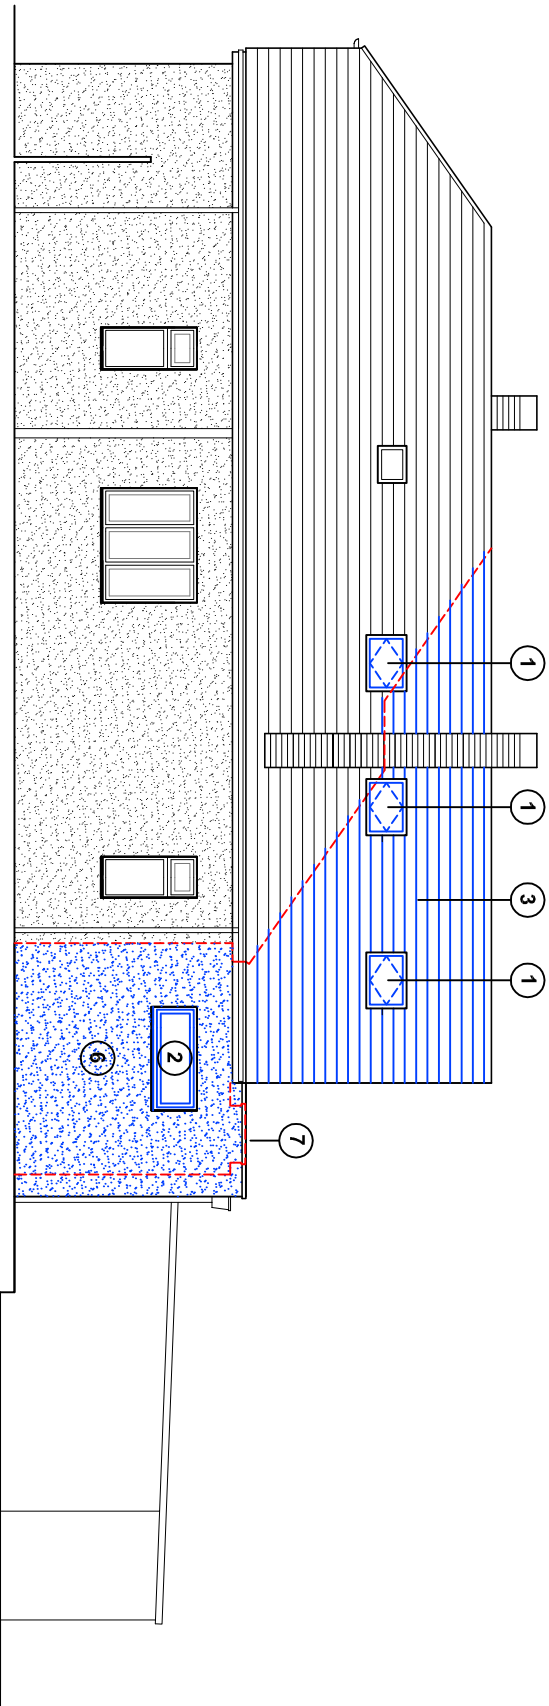


South (side) elevation

Proposed elevations scale 1:100



Proposed schedule of materials:

- 1 Sky light (Velux or similar product)
- 2 UpVC doors & windows to match existing
- 3 Roof tiles to match existing
- 4 Aluminum doors/windows
- 5 UpVC roof lantern
- 6 Render to match existing
- 7 Single ply flat roof with parapet wall detail

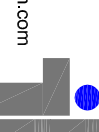For	MR & MRS HAMMERSLEY			Title	PROPOSED ELEVATIONS			Office Tel:	01243 933732				
Project	PROPOSED EXTENSION AT 6 SELANGOR AVENUE, EMSWORTH, PO10 7LT			Date	August 2020	Drawn	JB	Scale	1:100 @ A3	Checked			
				Job Number	PL369/20			Drawing Number	-04	Revision			
										B			
							Email: admin@jb-architecturedesign.com						
							Web: www.jb-architecturedesign.com						
							 JB ARCHITECTURE						