



West Elevation

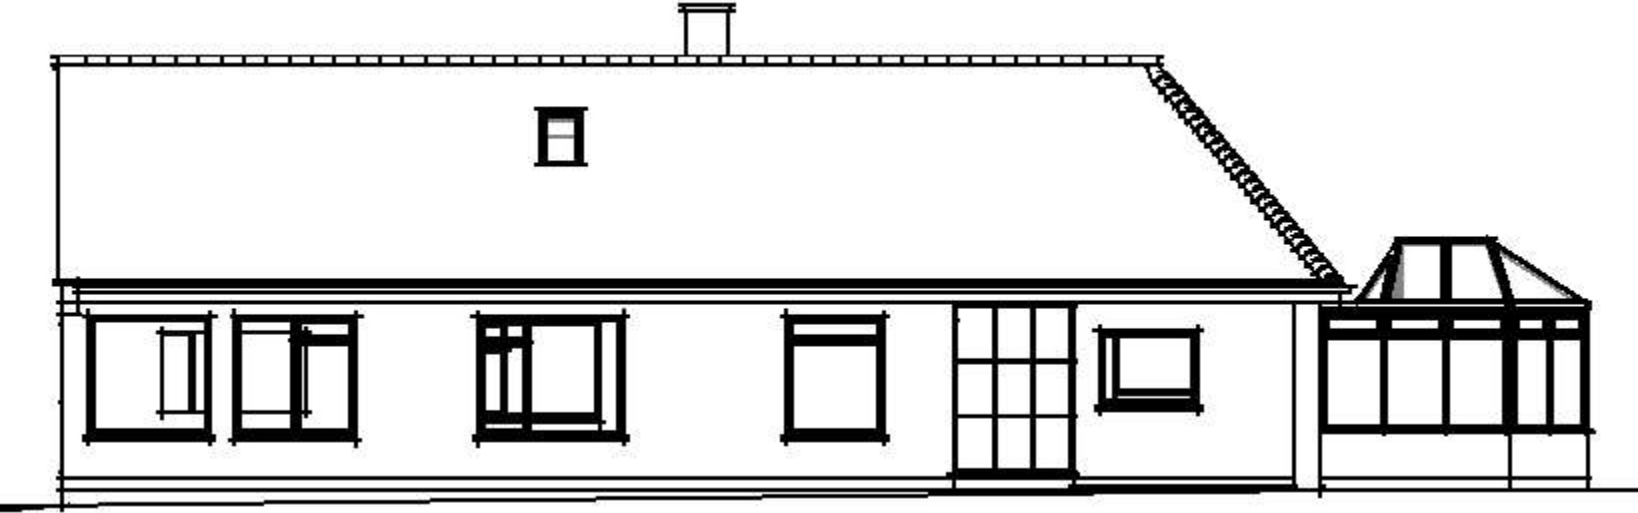

East Elevation

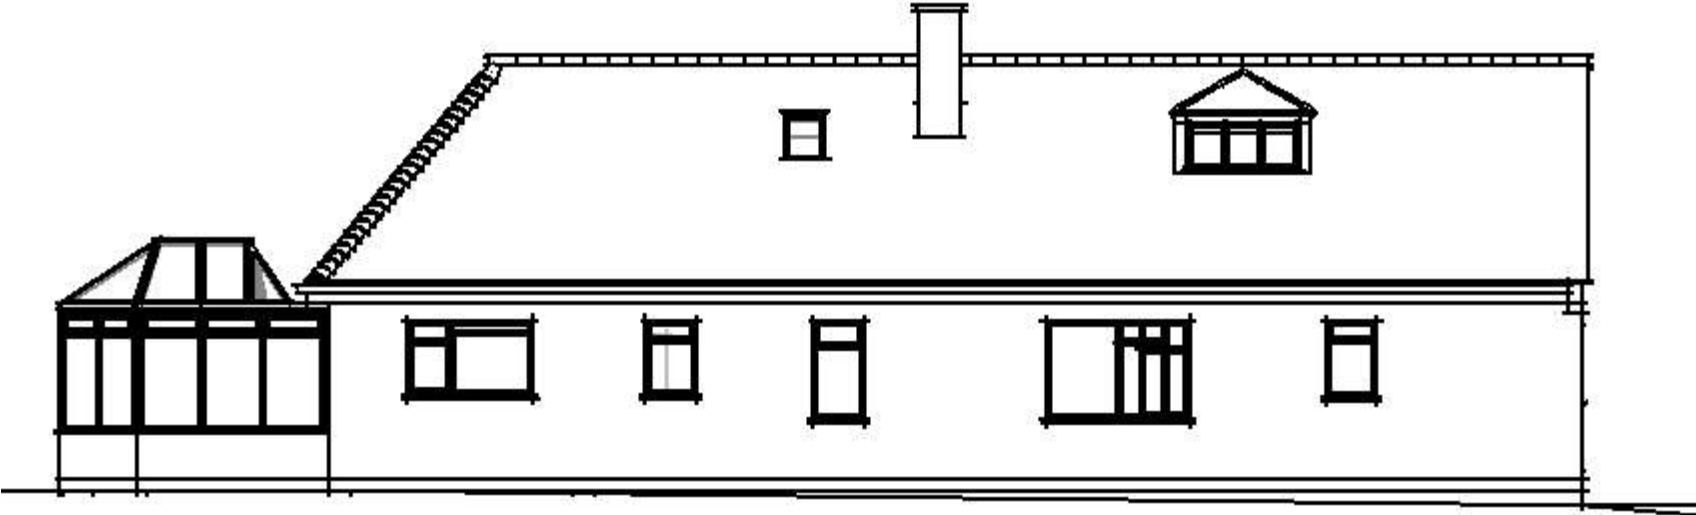

Site plan view
Scale 1-500 @3

