



PROPOSED ELEVATION 1 - NORTH (a) & (b)




PROPOSED ELEVATION 1 - NORTH (c)



PROPOSED ELEVATION 2 - EAST

PROPOSED ELEVATIONS (1 OF 2)

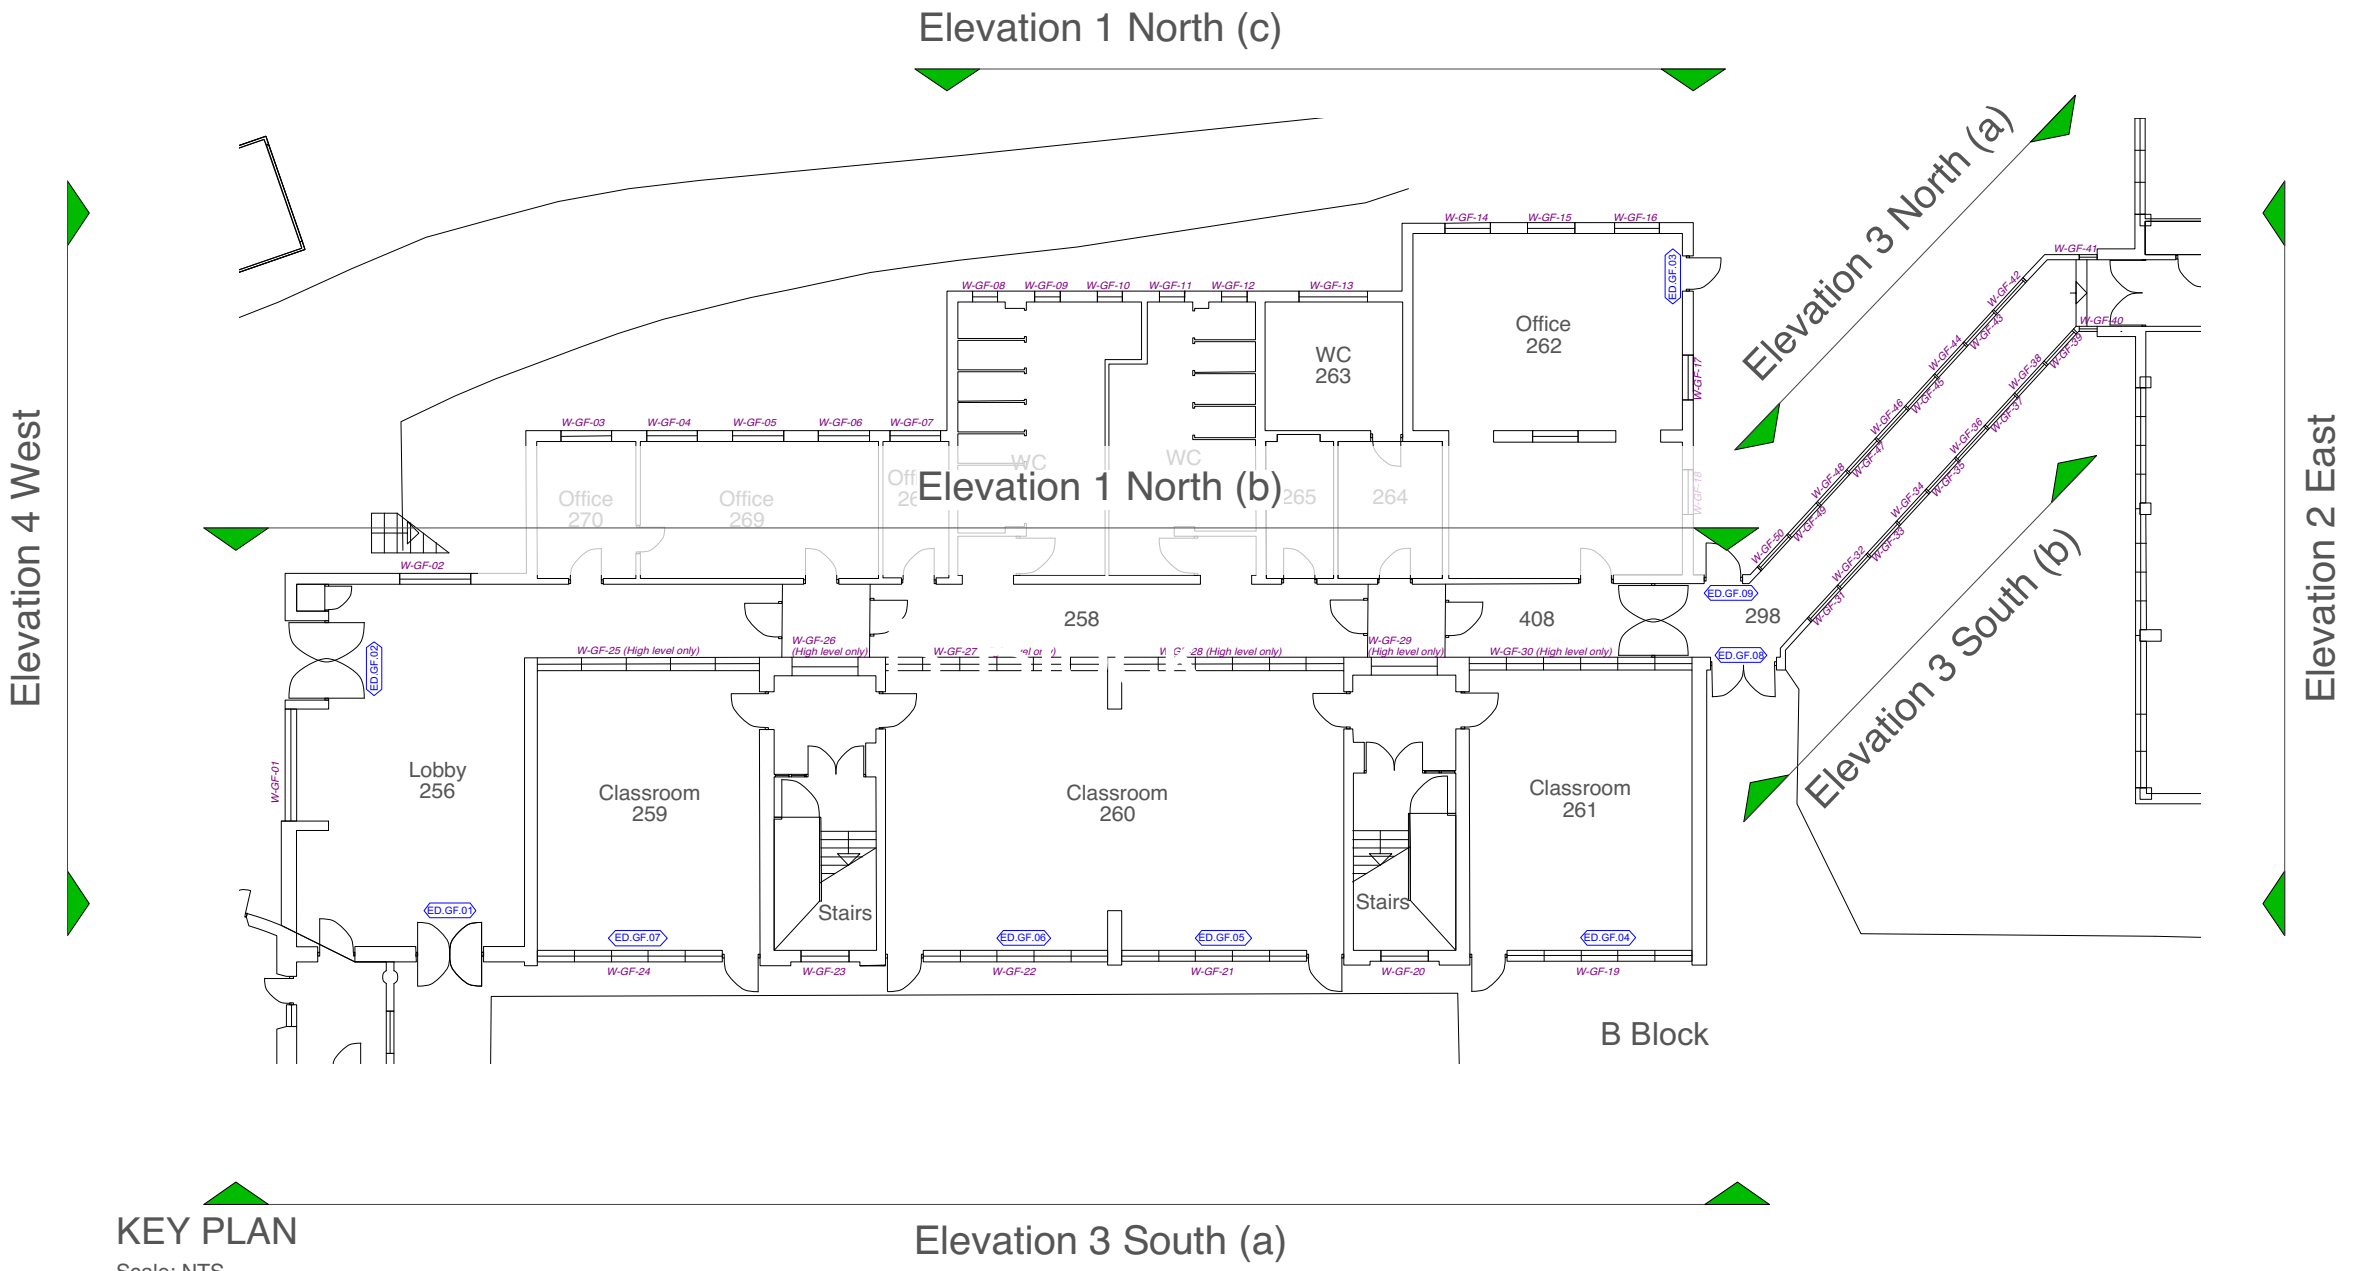

KEY

- Door to be replaced with Aluminium double glazed units. Colour: Slate Grey Internally & External - RAL 7015.
- Existing Door/window unit to be protected and retained through the works.
- Door to be infilled with blockwork and rendered to match existing.
- Indicative 200mm raised upstand.



Chartered Architects
Chartered Building Surveyors
Interior Designers
CDM Services

3 GP Centre, Yeoman Road,
Ringwood, Hampshire, BH24 3FF

+44 (0)1425 472 833
www.kendallkingscott.co.uk

Project
Window Replacement of B Block
(Saint Thomas More Block)
Client
Oaklands Catholic School

Scale 1:100
Paper Size A1
Filename 180768.vwx

© Copyright

P16/10/2020 AP DM Planning Issue 2 following BC comments. Clerestory window infill and replacement door.

P1 21/02/20 AP DM Planning Issue 1.

Rev Date By Ap Note

Drawing Title
Proposed Elevations
(1 of 2)

Project Number Drawing Number Revision

180768 3000 P2

Date Drawn Checked Status

29/09/20 AP DM PLANNING

Check all dimensions and levels on site

Only to be used on the site for which designed. The electronic transmission of designs/information contained in this drawing is carried out entirely at the User's risk and Kendall Kingscott Ltd. will have no liability for any errors or inaccuracies arising therefrom. The production of amended or updated information from the said designs/information by the User is entirely the responsibility of the User and Kendall Kingscott Ltd. shall have no responsibility in respect thereof whatsoever.