


NOT TO SCALE

6 BATTENS WAY

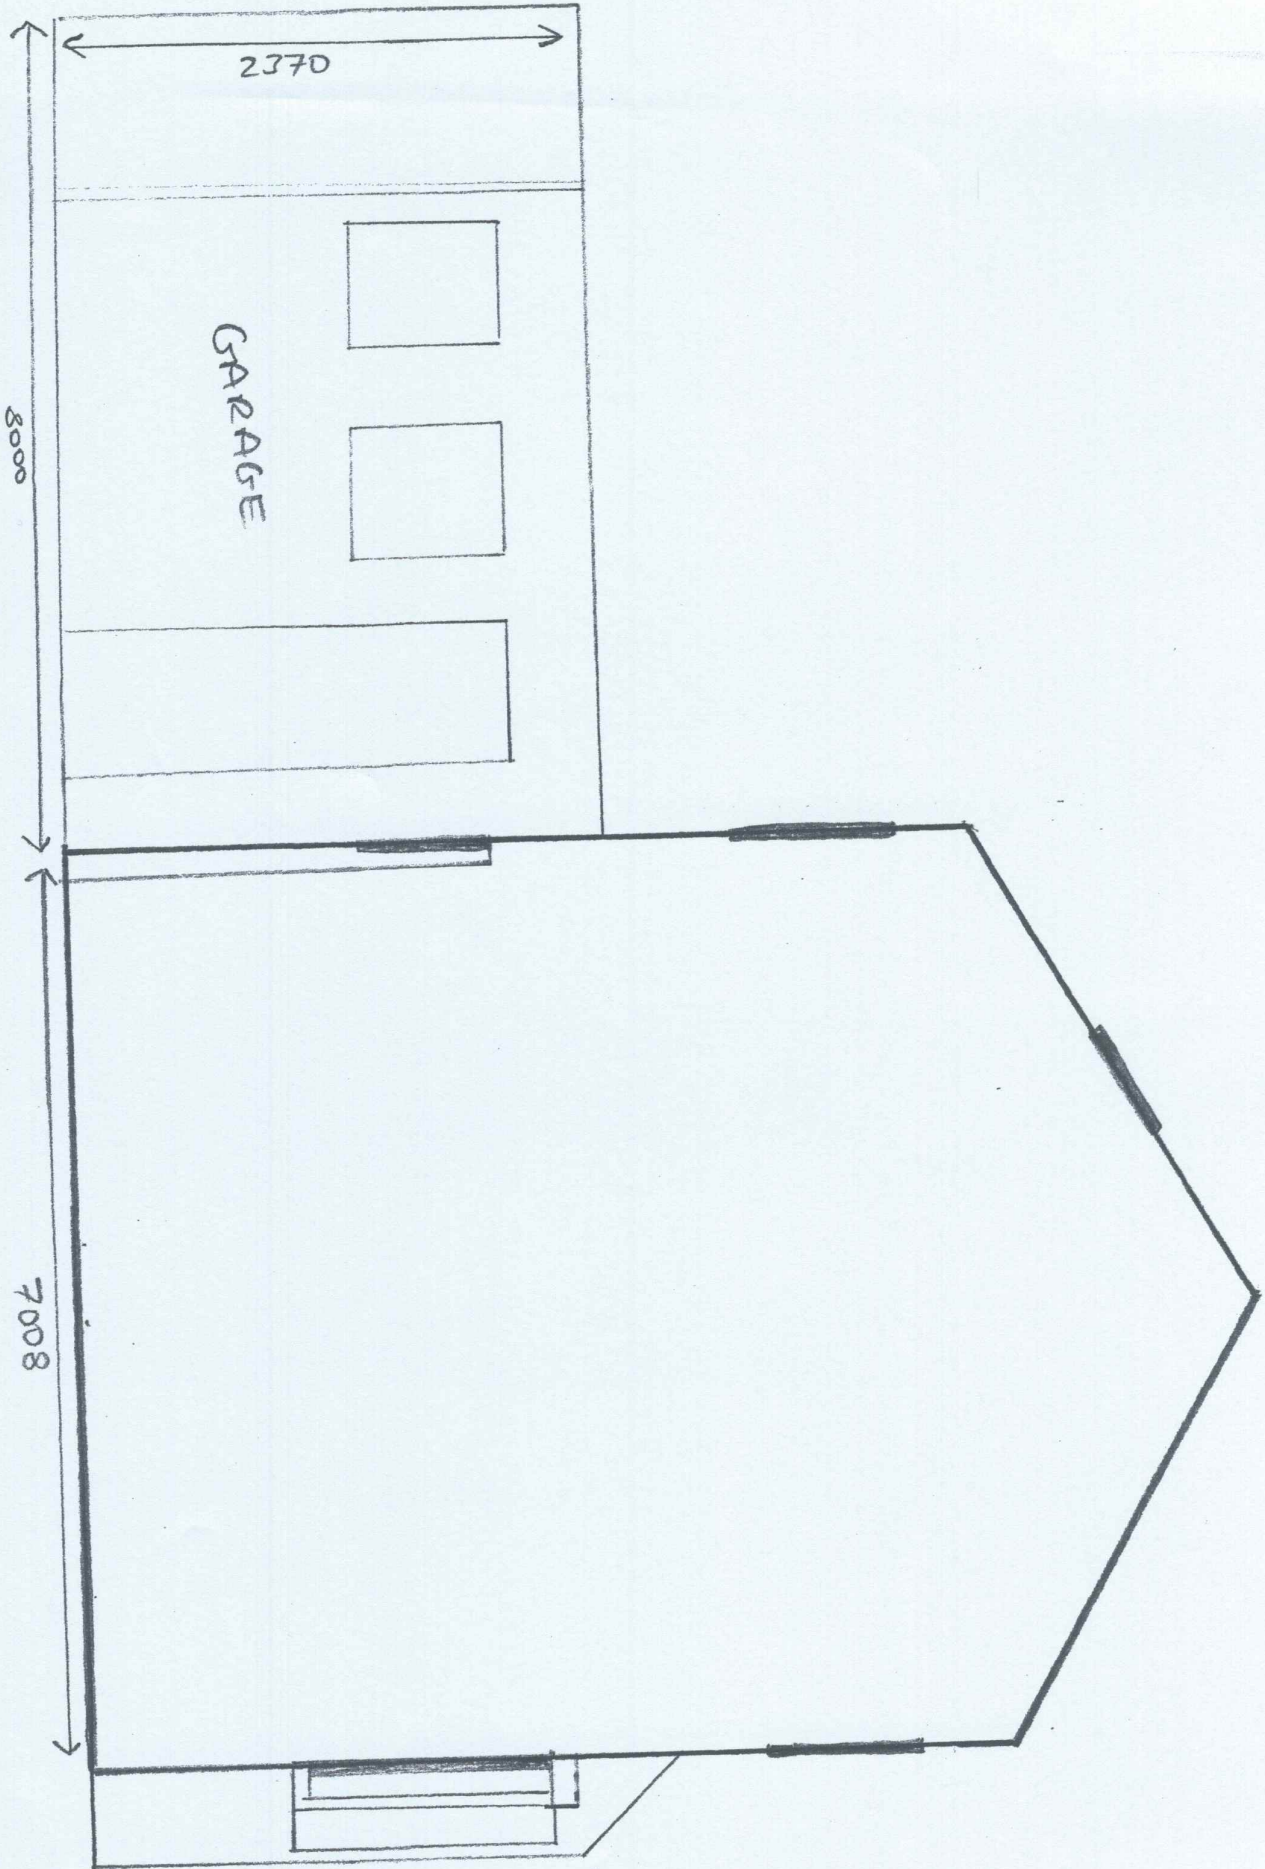

EXISTING WEST ELEVATION