



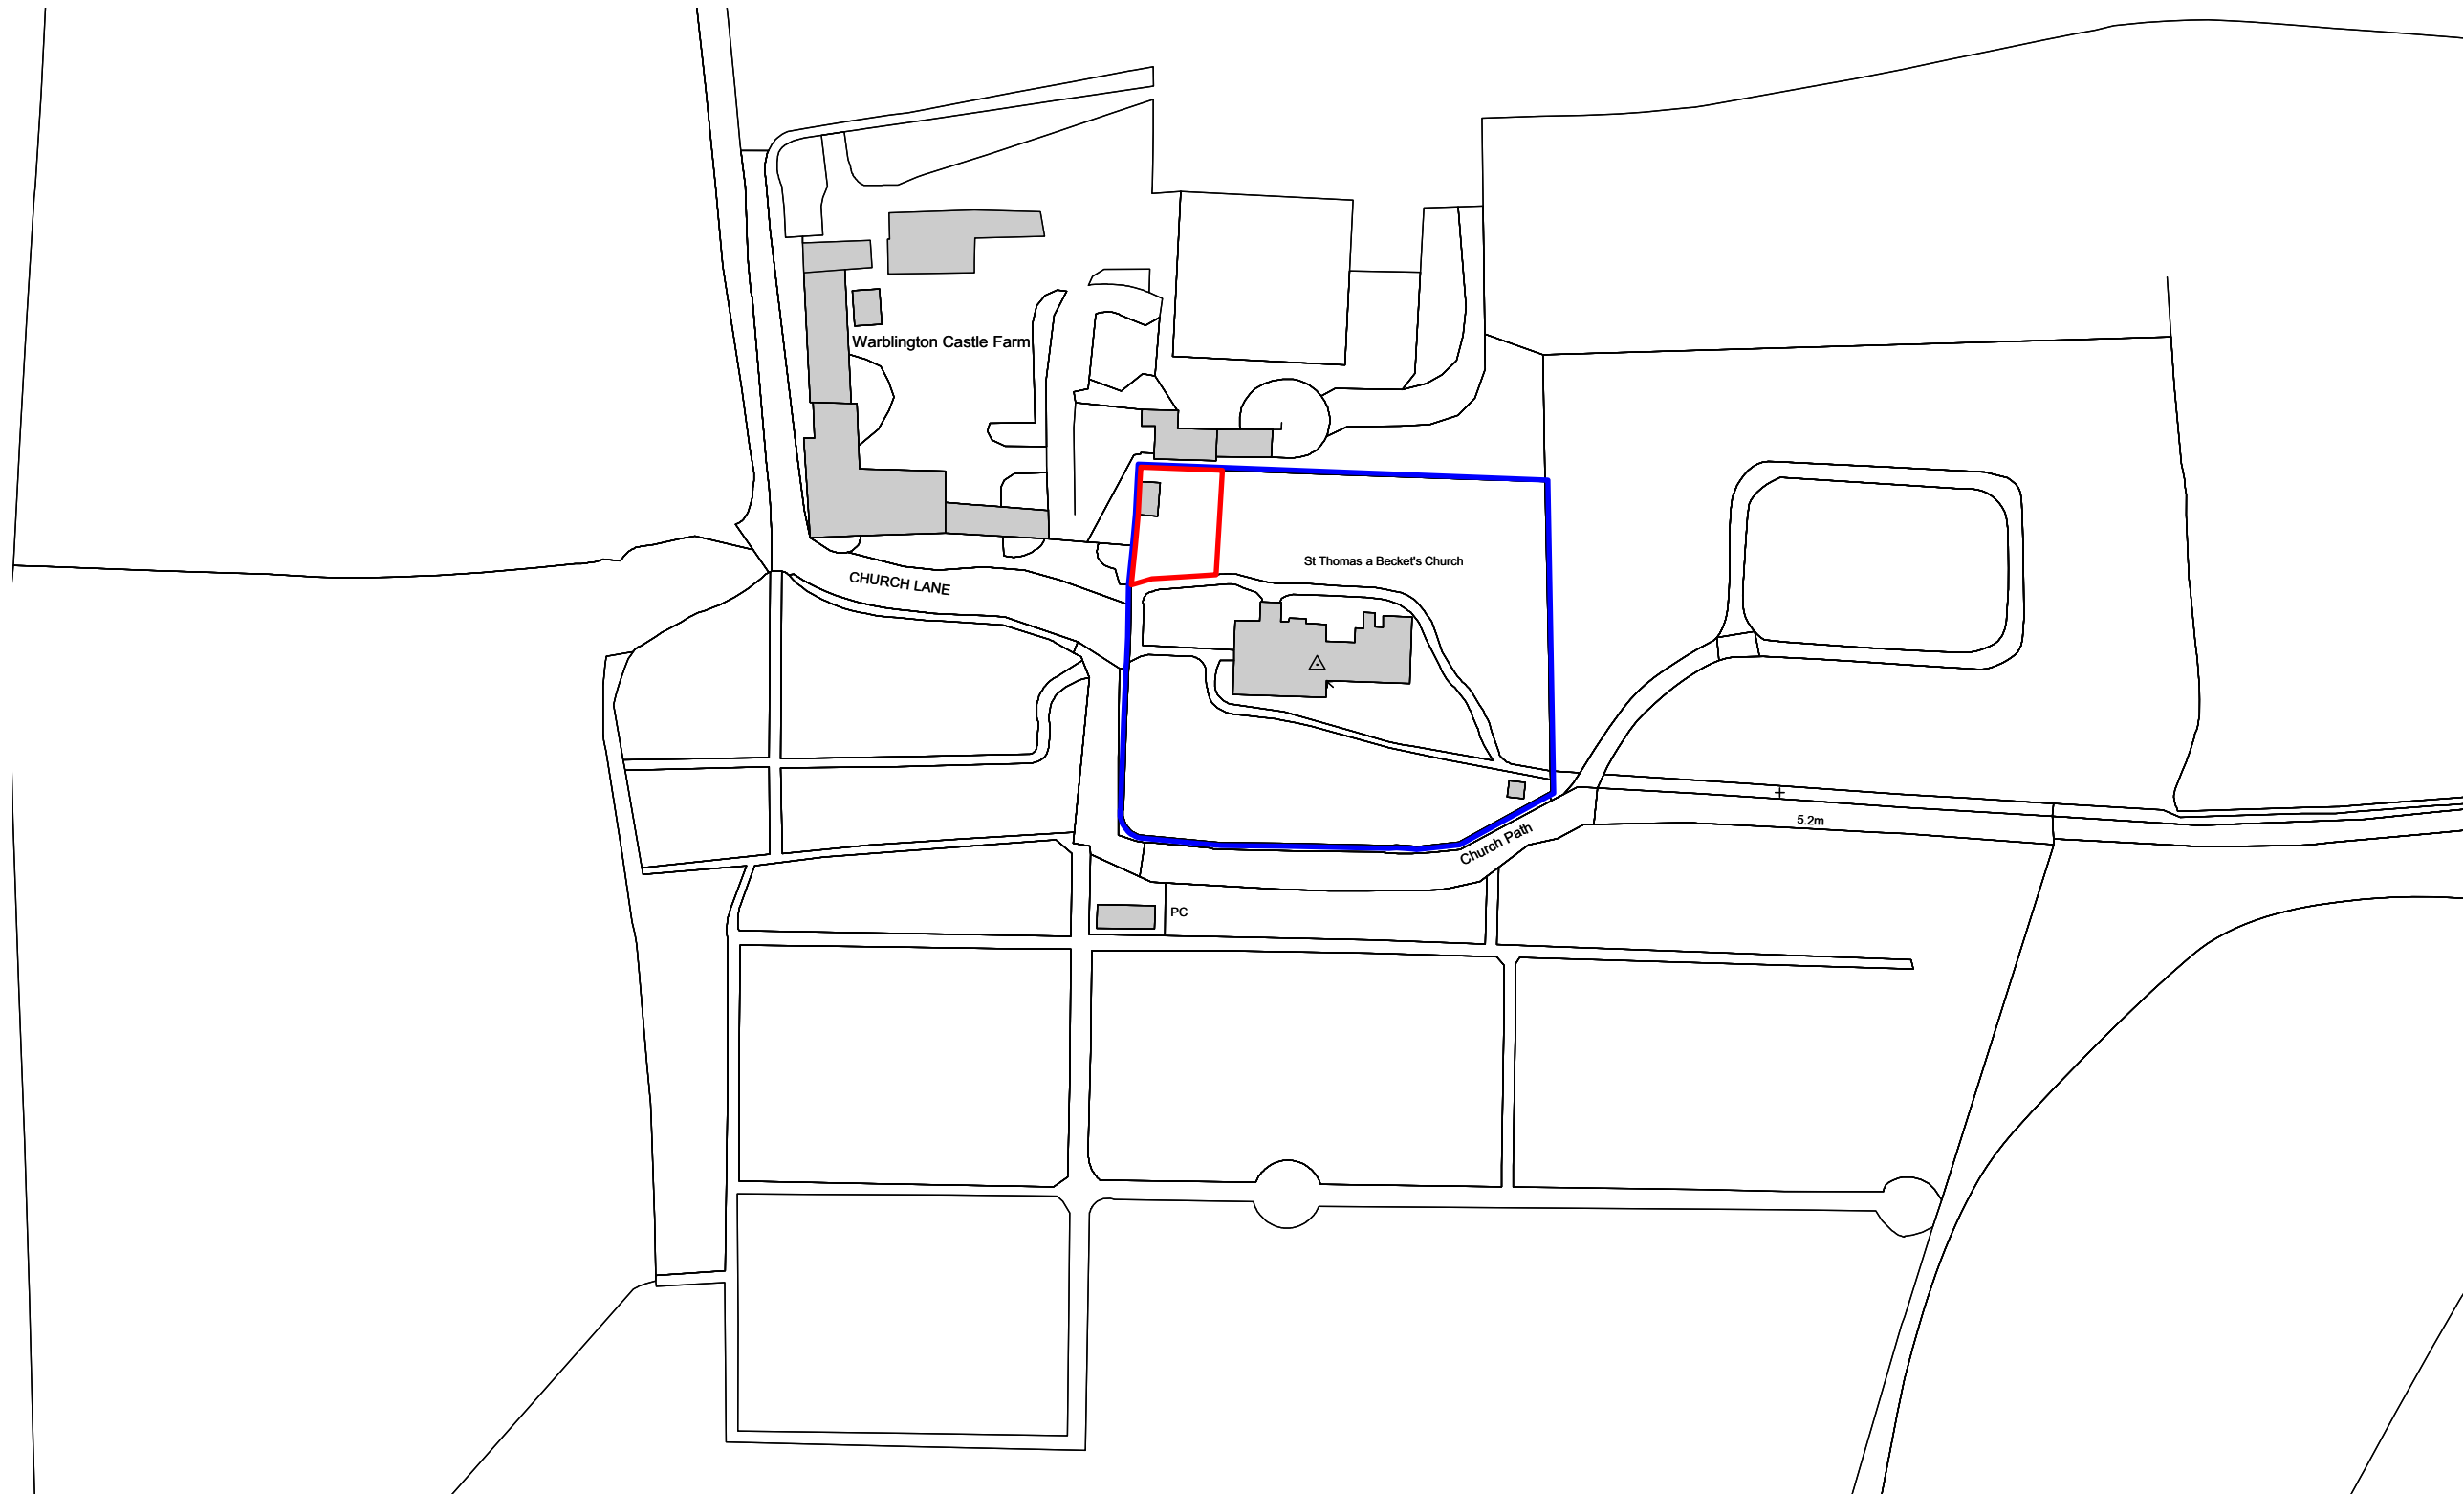

SITE LOCATION PLAN 1:1250

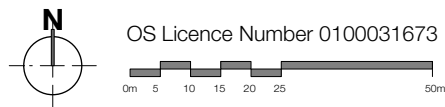

DO NOT SCALE FROM THIS DRAWING.
Scaling only for Local Authority purposes. Dimensions to be checked on site. All dimensions are in millimetres unless stated. Report all discrepancies.

This drawing and information displayed is the confidential property of The Goddard Partnership LLP and shall not be copied or used for any purpose without the written consent of the company.

© The Goddard Partnership Ltd. All Rights Reserved

Revisions

- P1 11/01/17 PCC / DAC / HBC meeting
- P2: Dec 2020 OS Map Licence Number renewed



The Goddard Partnership
Historic Buildings Design and Conservation Consultants

The Old Fire Station
Upper Basingwell Street
Bishop's Waltham
Hampshire
SO32 1PF

t: 01489 890629
e: office@thegoddardpartnership.com
w: www.thegoddardpartnership.com

Client	St Thomas a Becket, Warblington
Project	Provision of a New WC
Drawing	Site Location Plan
Scale	1:2500 @ A3
Date	February 2017
Drawing No.	927 / 099
Revision	P2