



4000 9200 2200 8020 1000

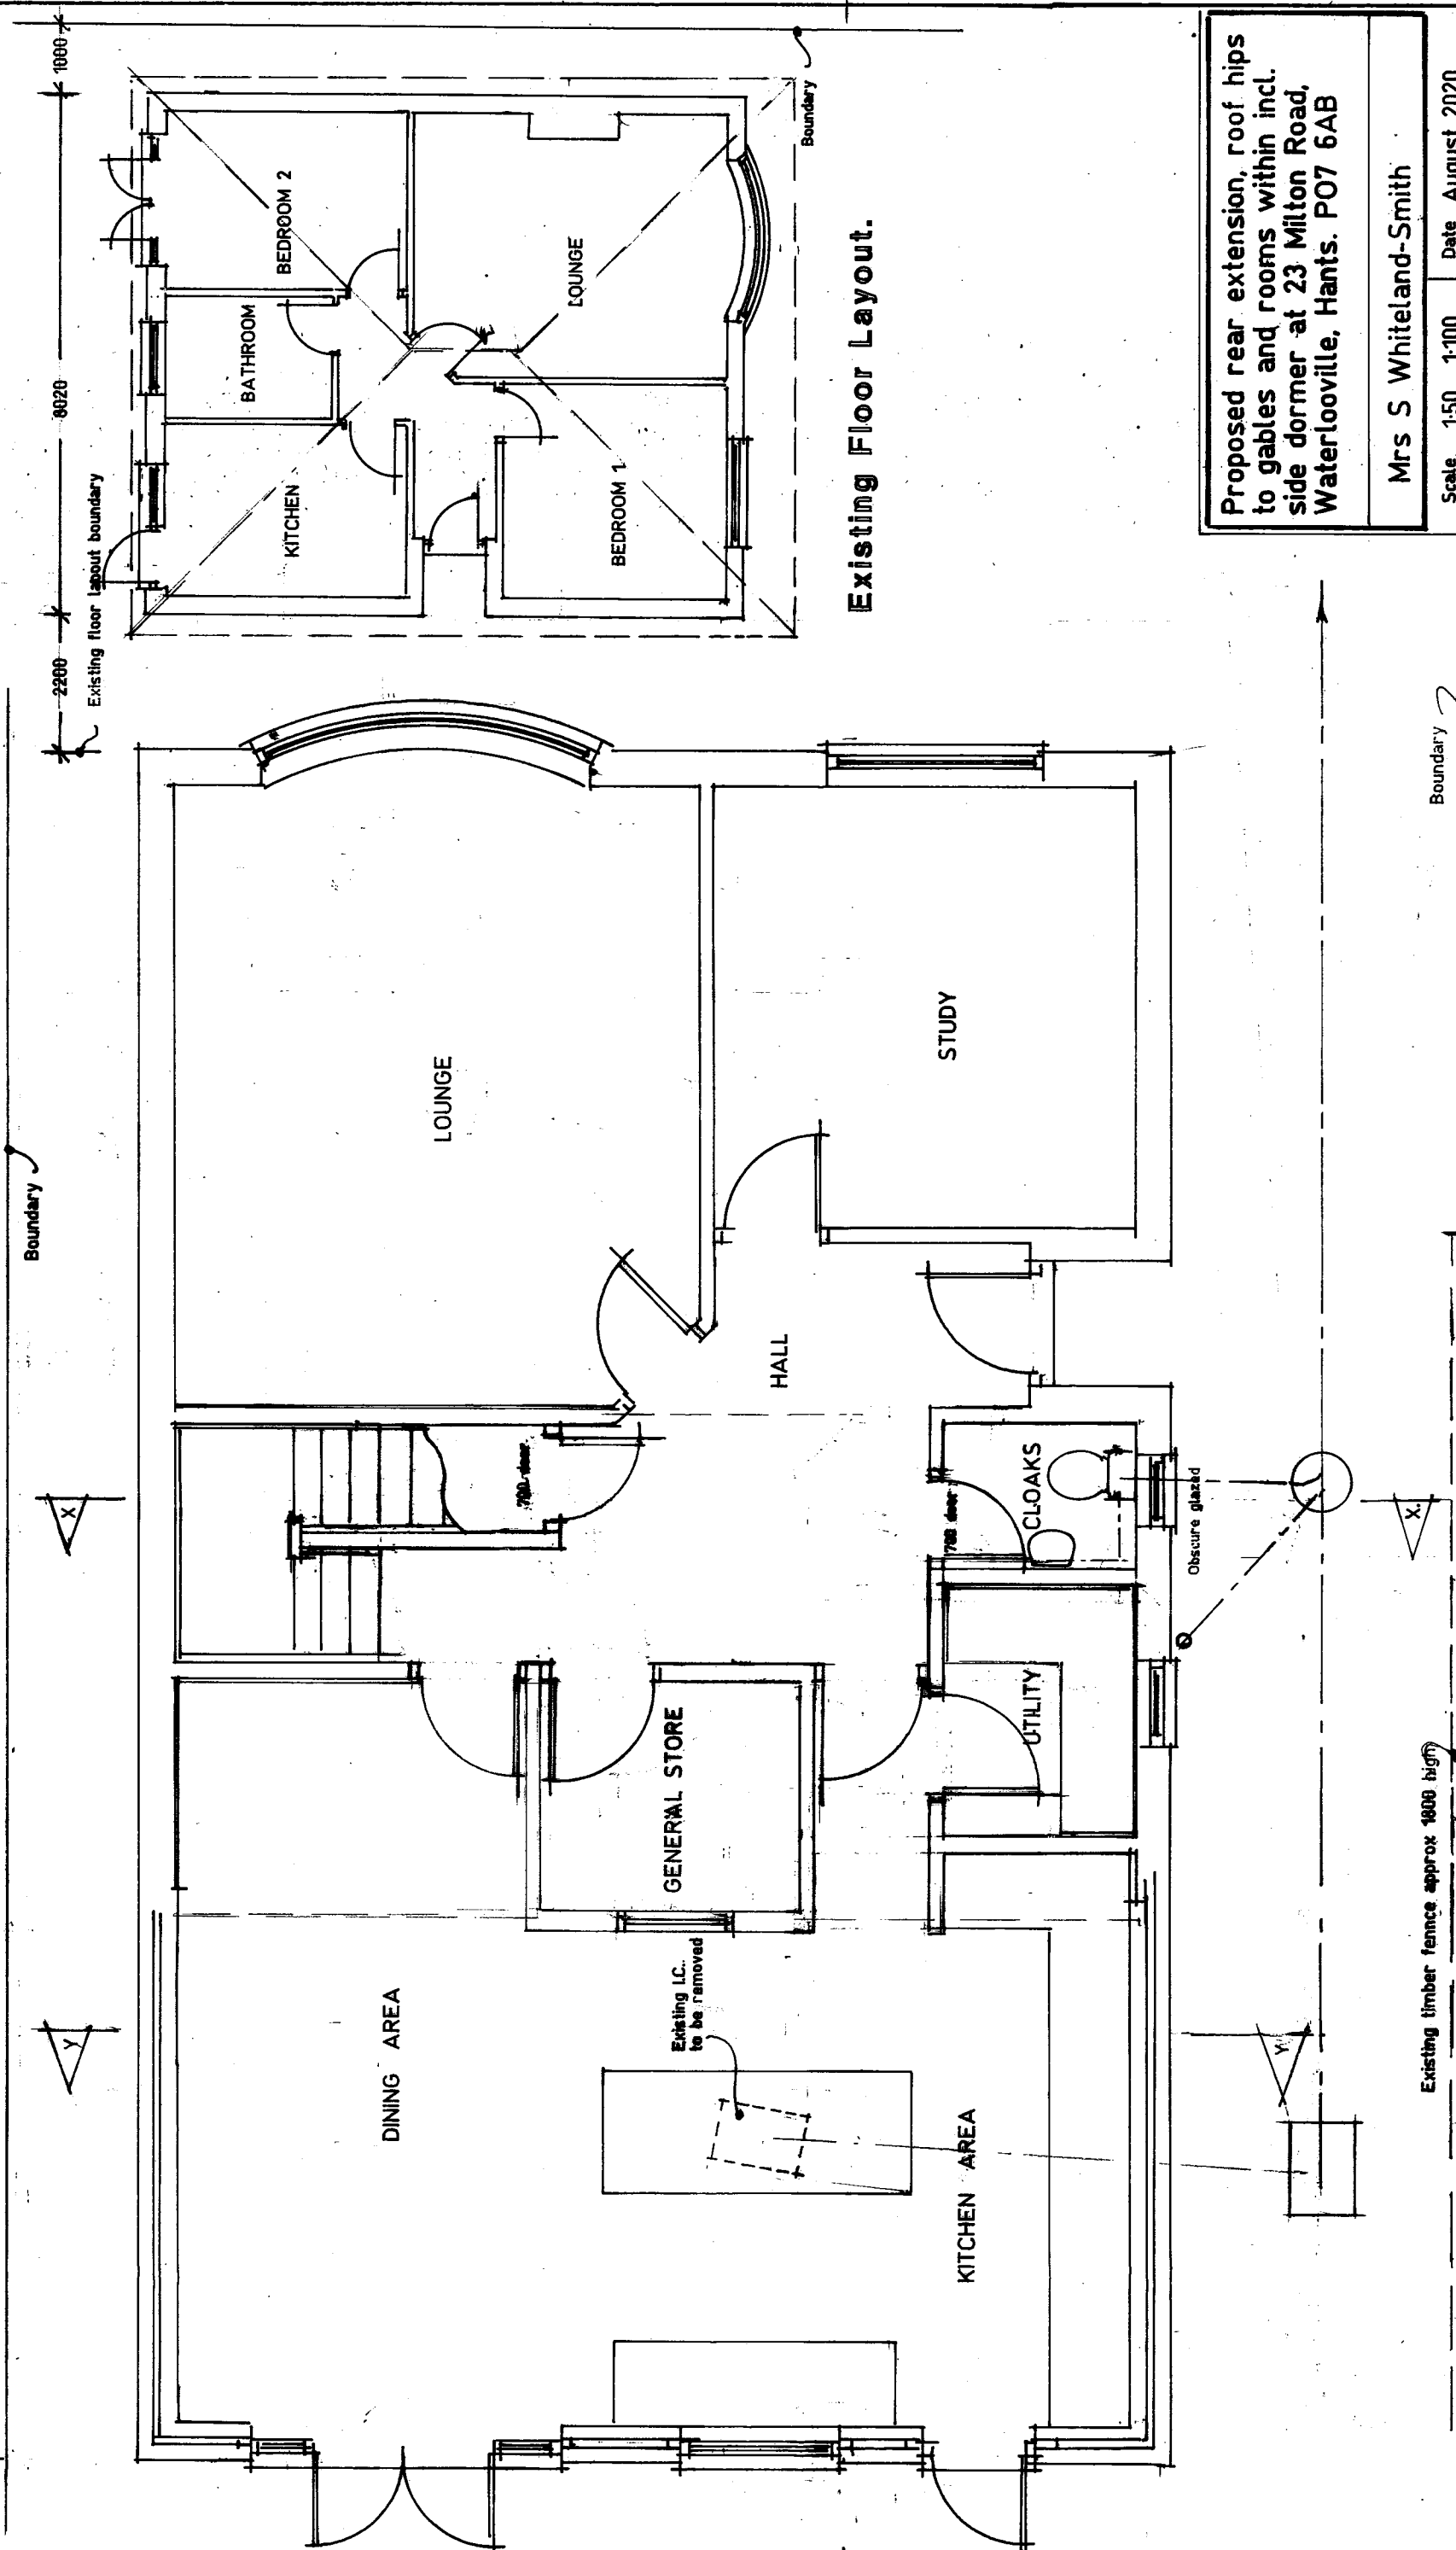

Proposed Ground Floor Layout.

Existing Floor Layout.

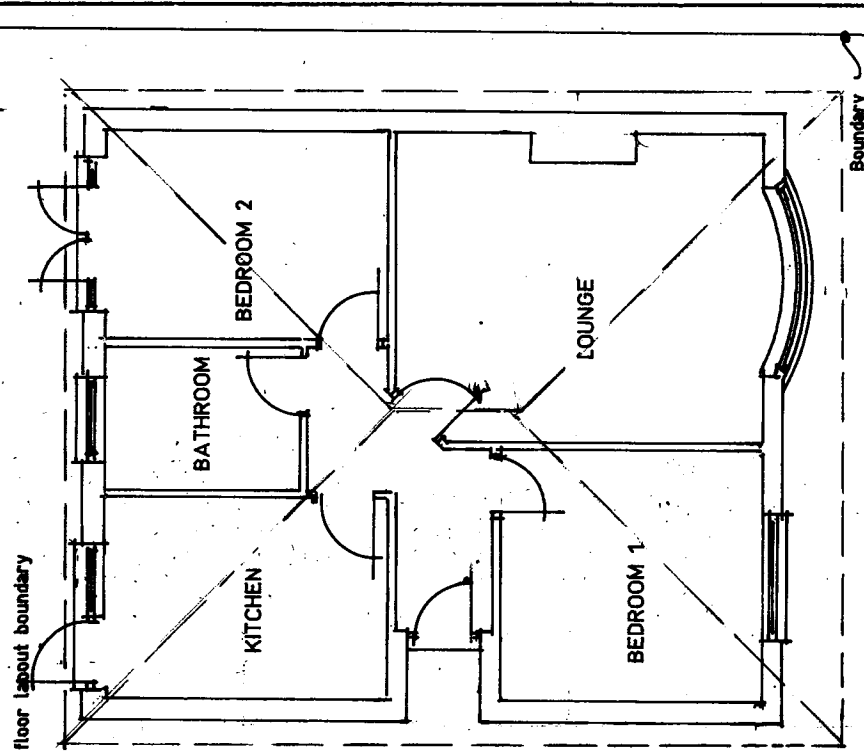

Proposed rear extension, roof hips to gables and rooms within incl. side dormer at 23 Milton Road, Waterlooville, Hants. PO7 6AB			
Mrs S Whiteland-Smith		Scale	1:50 1:100
		Date	August 2020
A3 Drawing Number			1
Revision			A B C D