




CAD

Critchley Architecture And Design Ltd.
Contact: 02392 474 919 | info@caad.online

The Old Brewery, 15E South Street, Havant, PO9 1BU

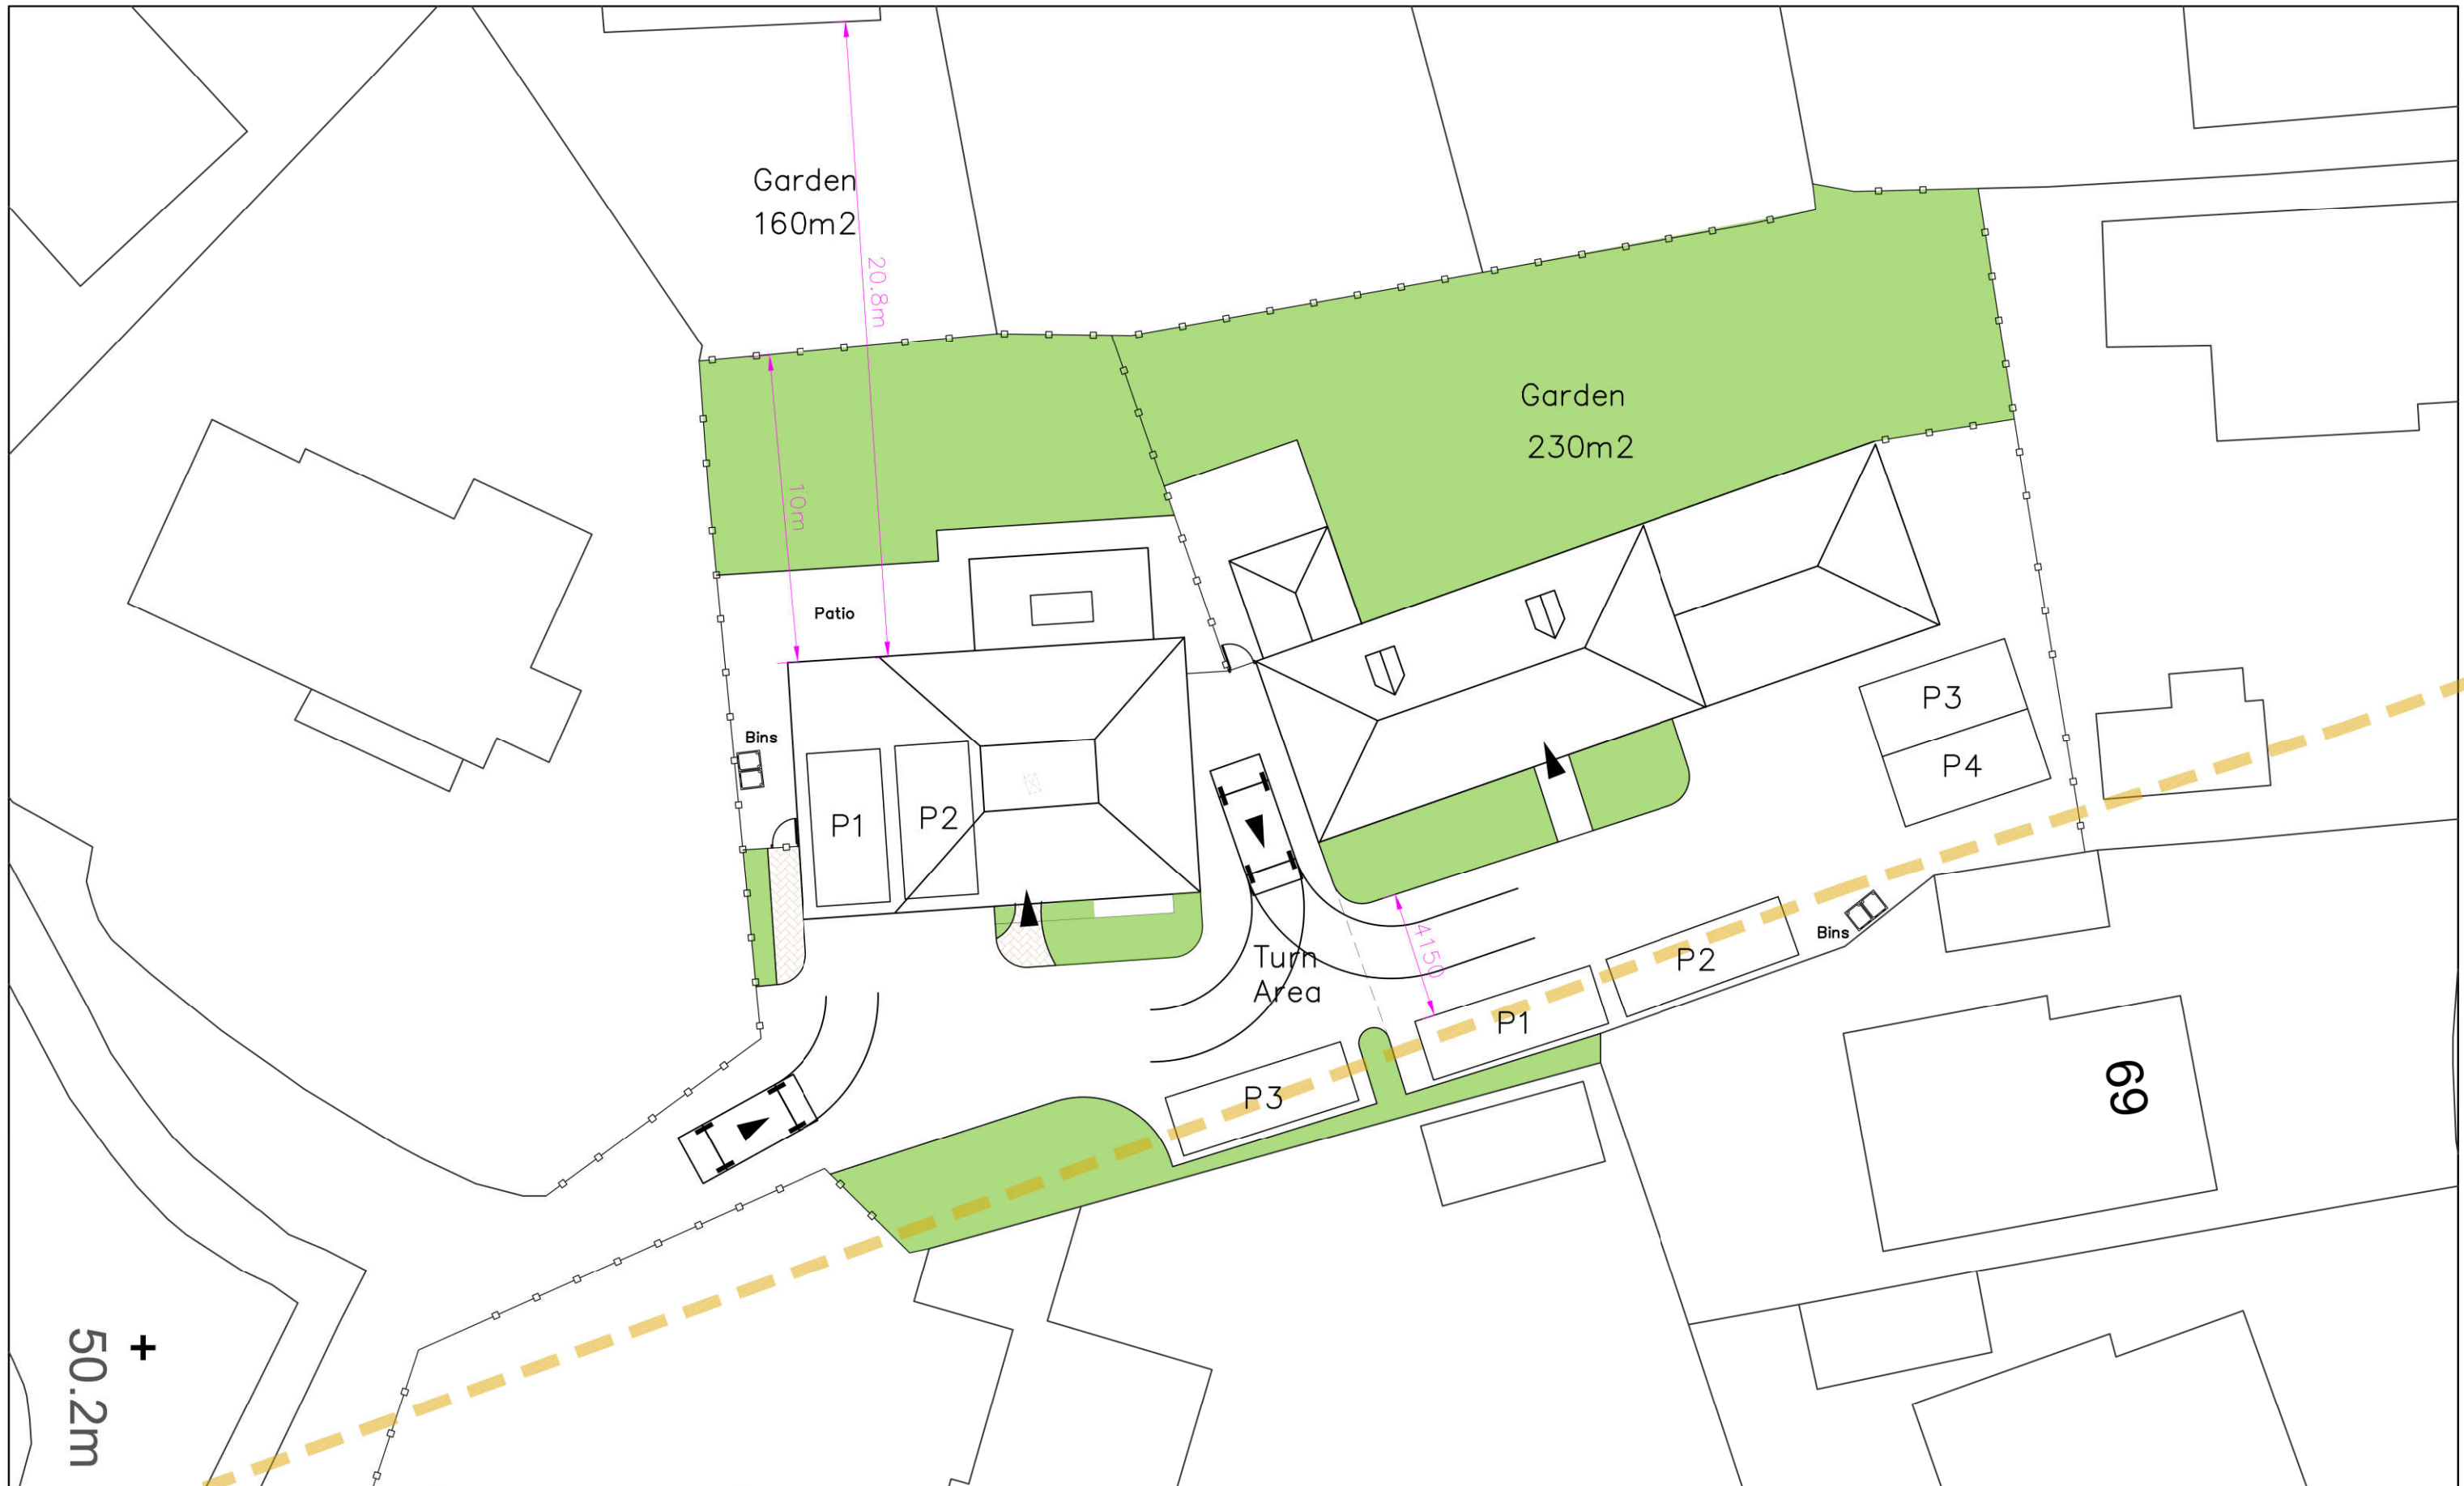

Proposed Site Plan

Revisions

- a) Double Garage/01.04.2021/SAR
- b)
- c)
- d)

78 Durley Avenue,
Cowplain,
Hampshire,
PO8 8UZ

Scale A1=1:100, A3=1:200
Drawn SAR
Date 24/03/2021

20071-110^A

20m

40m

60m

80m