


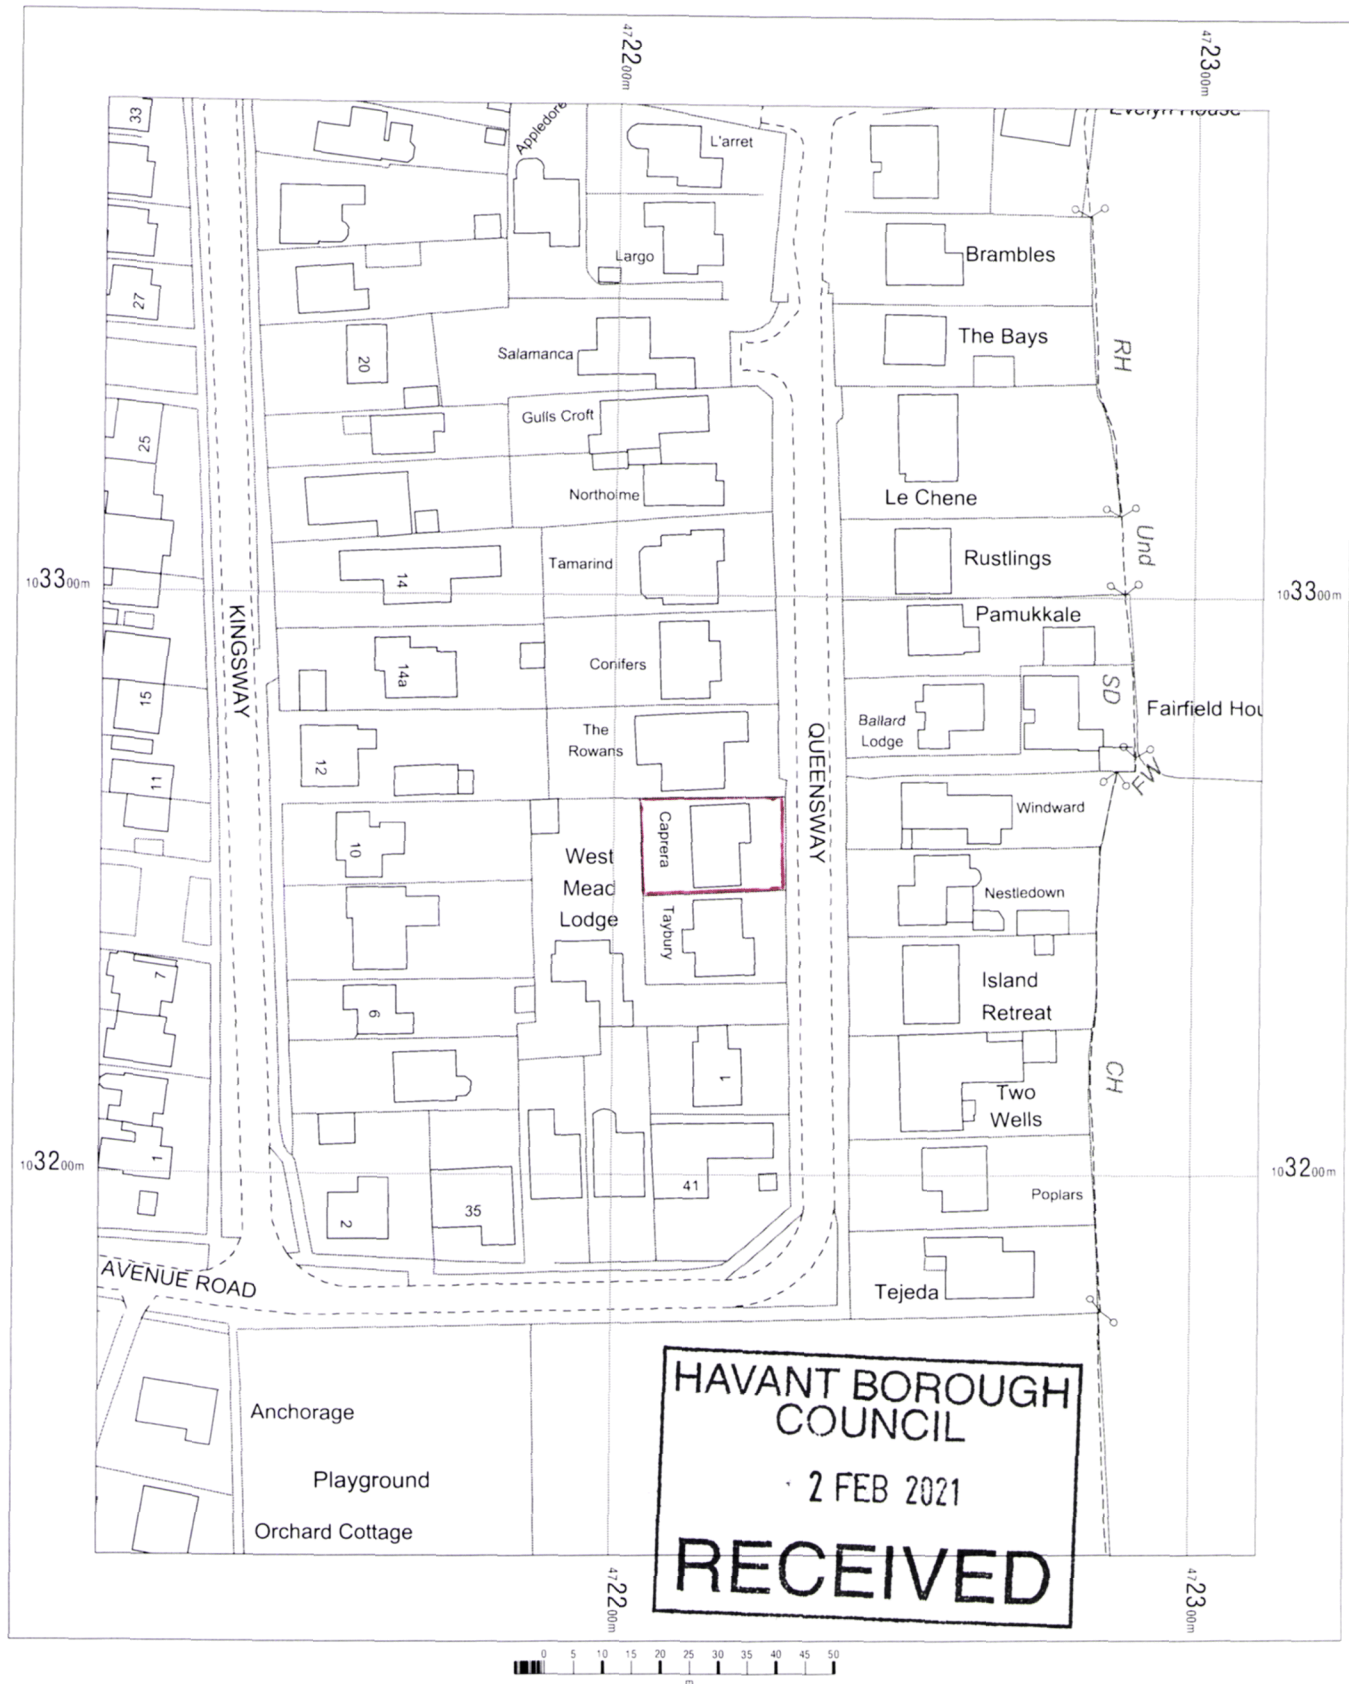

OS MasterMap 1250/2500/10000 scale
 Monday, February 1, 2021, ID: CM-00934960
www.centremapslive.co.uk

1:1250 scale print at A4, Centre: 472212 E, 103259 N

©Crown Copyright Ordnance Survey. Licence no. 100019980

