


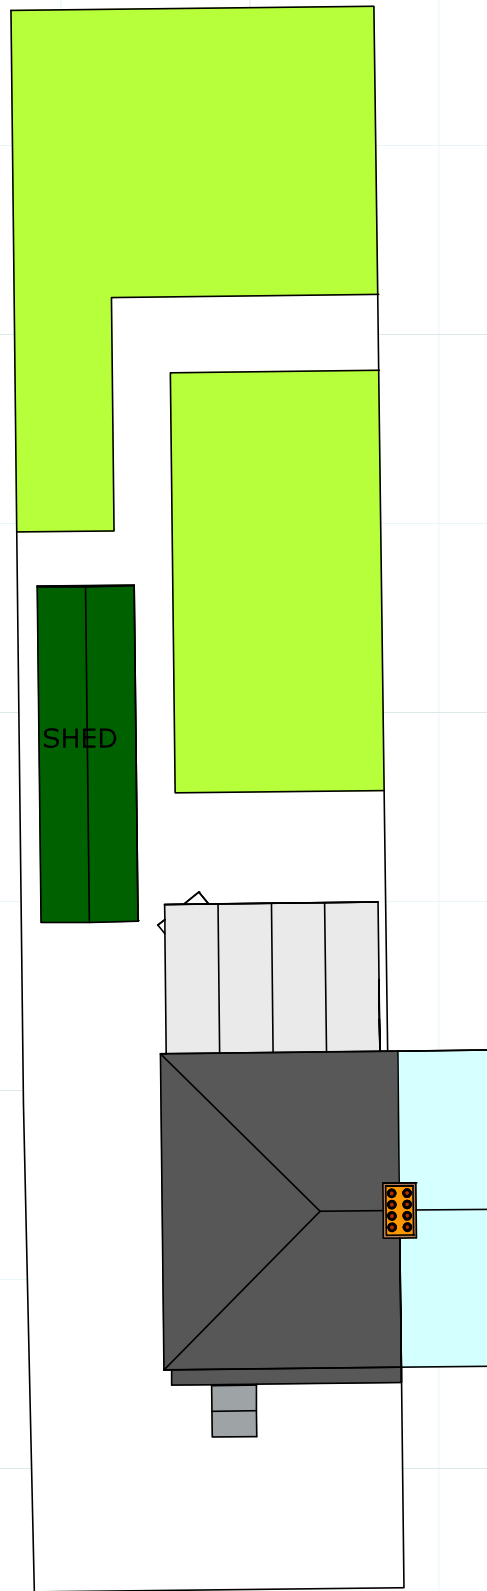
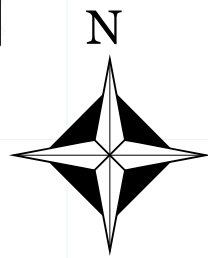


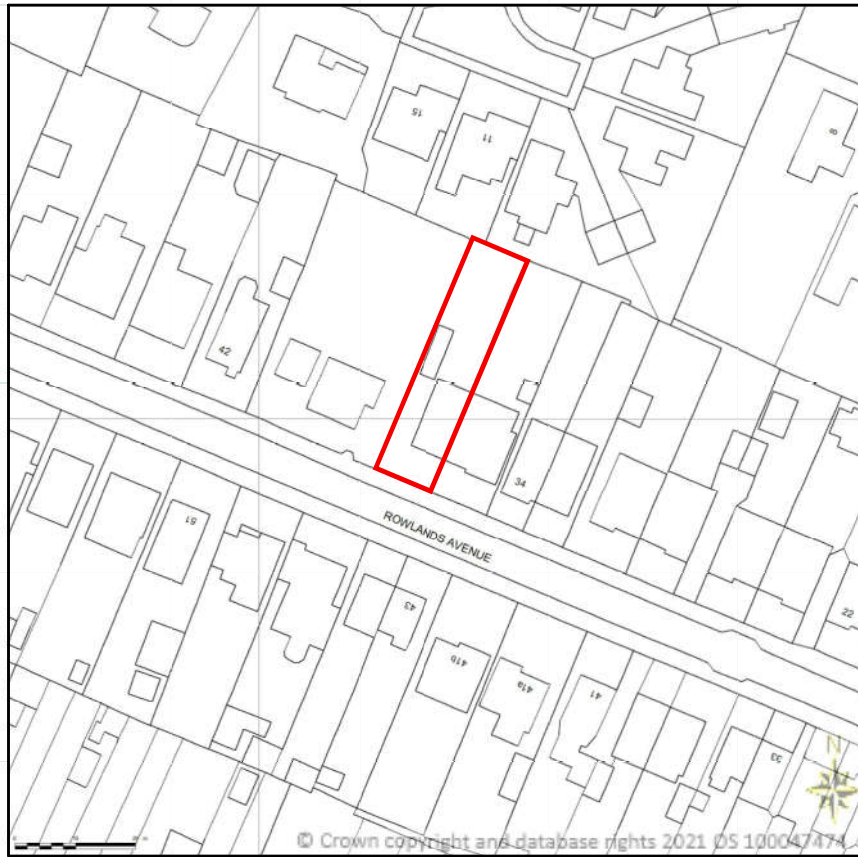

EXISTING BLOCK PLAN
SCALE 1:200

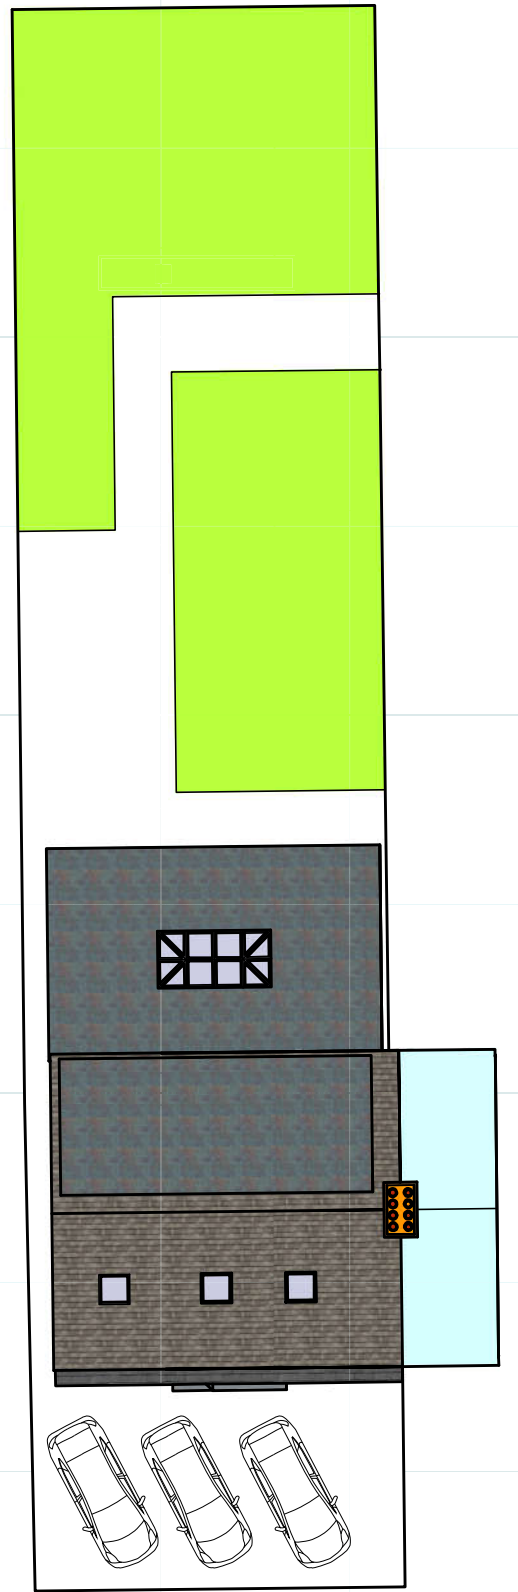

PROPOSED BLOCK PLAN
SCALE 1:200

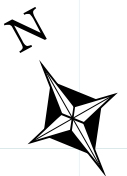

38 ROWLANDS AVE WATERLOOVILLE PO7 7RU	PLANNING APPLICATION: SINGLE STOREY REAR,DOUBLE STOREY SIDE EXTENSION REV A SCALE 1:100/200/1250	DATE: 23/2/21 17/3/21
--	--	--------------------------------------