




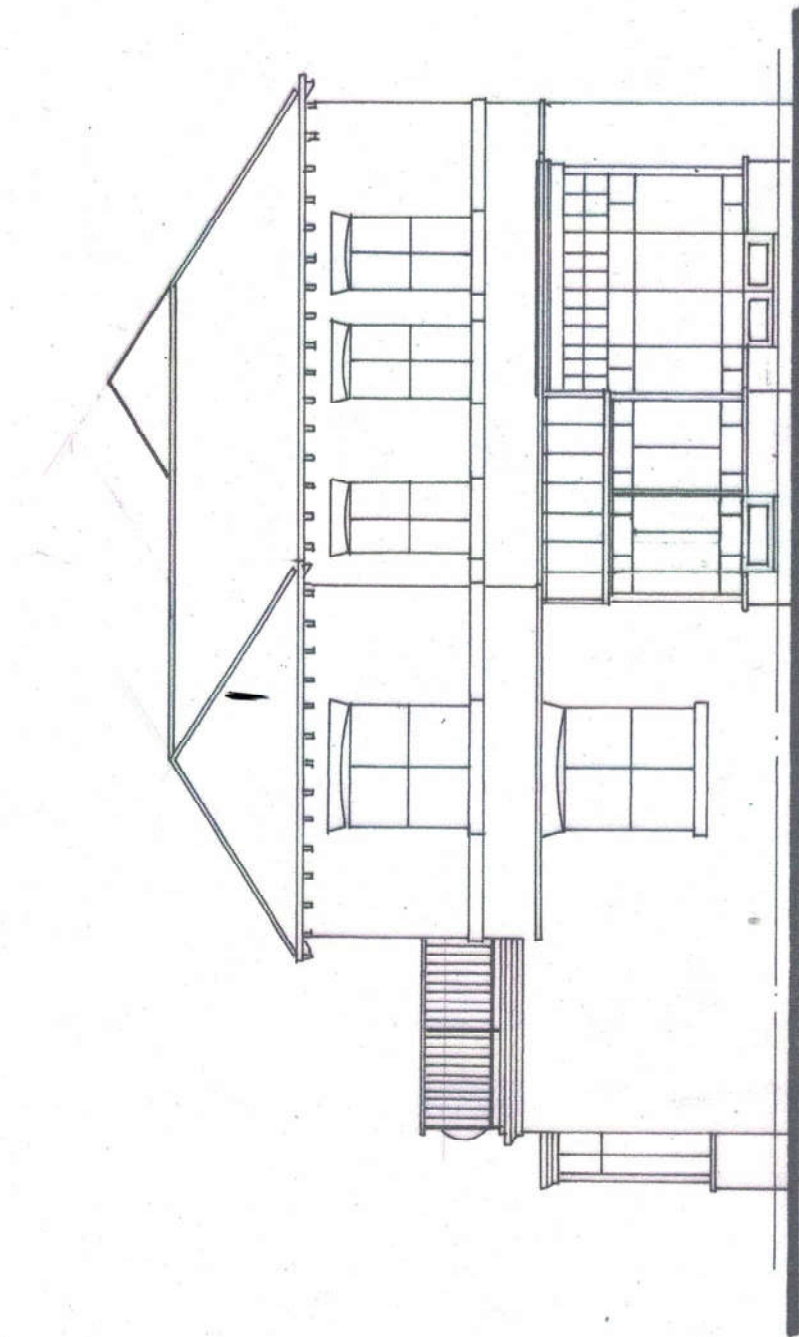

五

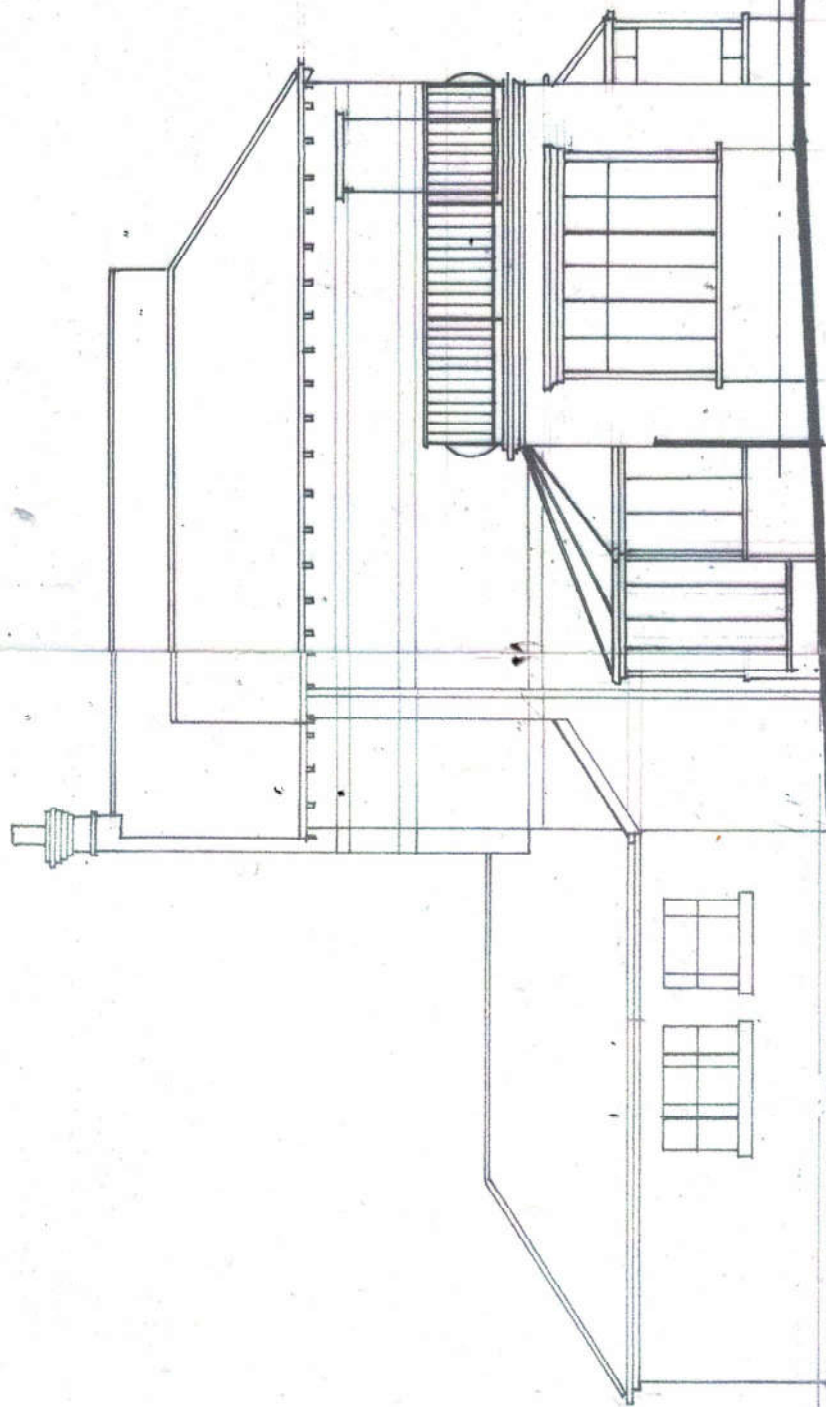

3715

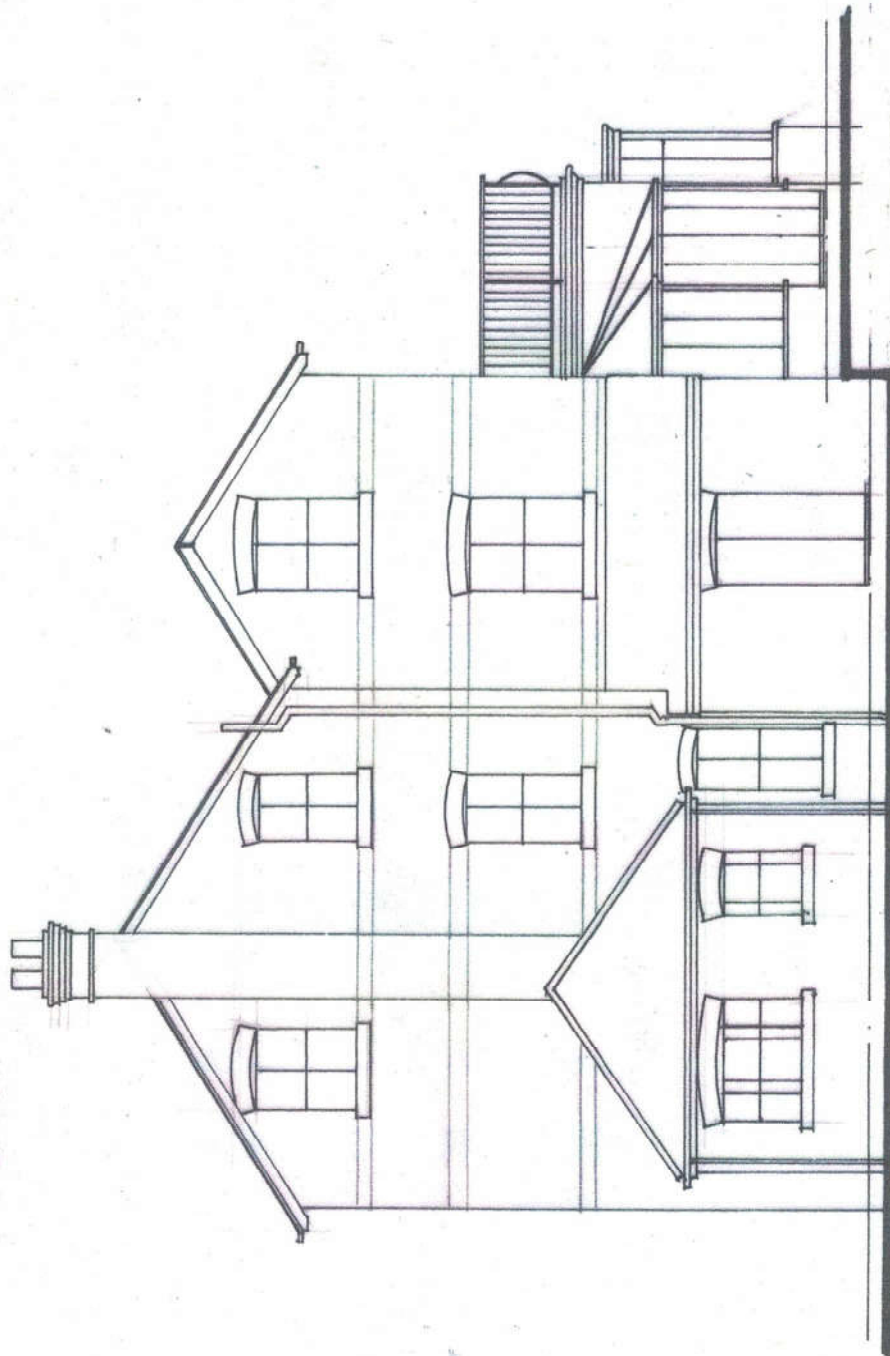

अथ

DEREK TREAGUS ASSOCIATES

ARCHITECTURAL SERVICES

Tel: 07956 624094
Email: derek.treagus@gmail.com

Project	SIDE EXTENSION AT 61 SOUTHLEIGH ROAD, HAVANT, HAMPSHIRE.
Client	Mr D Cunningham
Subject	Planning Drawing Existing Elevations
Date: Jan 21	Scale: 1: 100@ A3
Rev:	Drg. No. 21/107/08

- Copyright reserved.
- All dimensions are to be site confirmed and should not be scaled unless for Planning purposes.
- Verify all queries with the office.