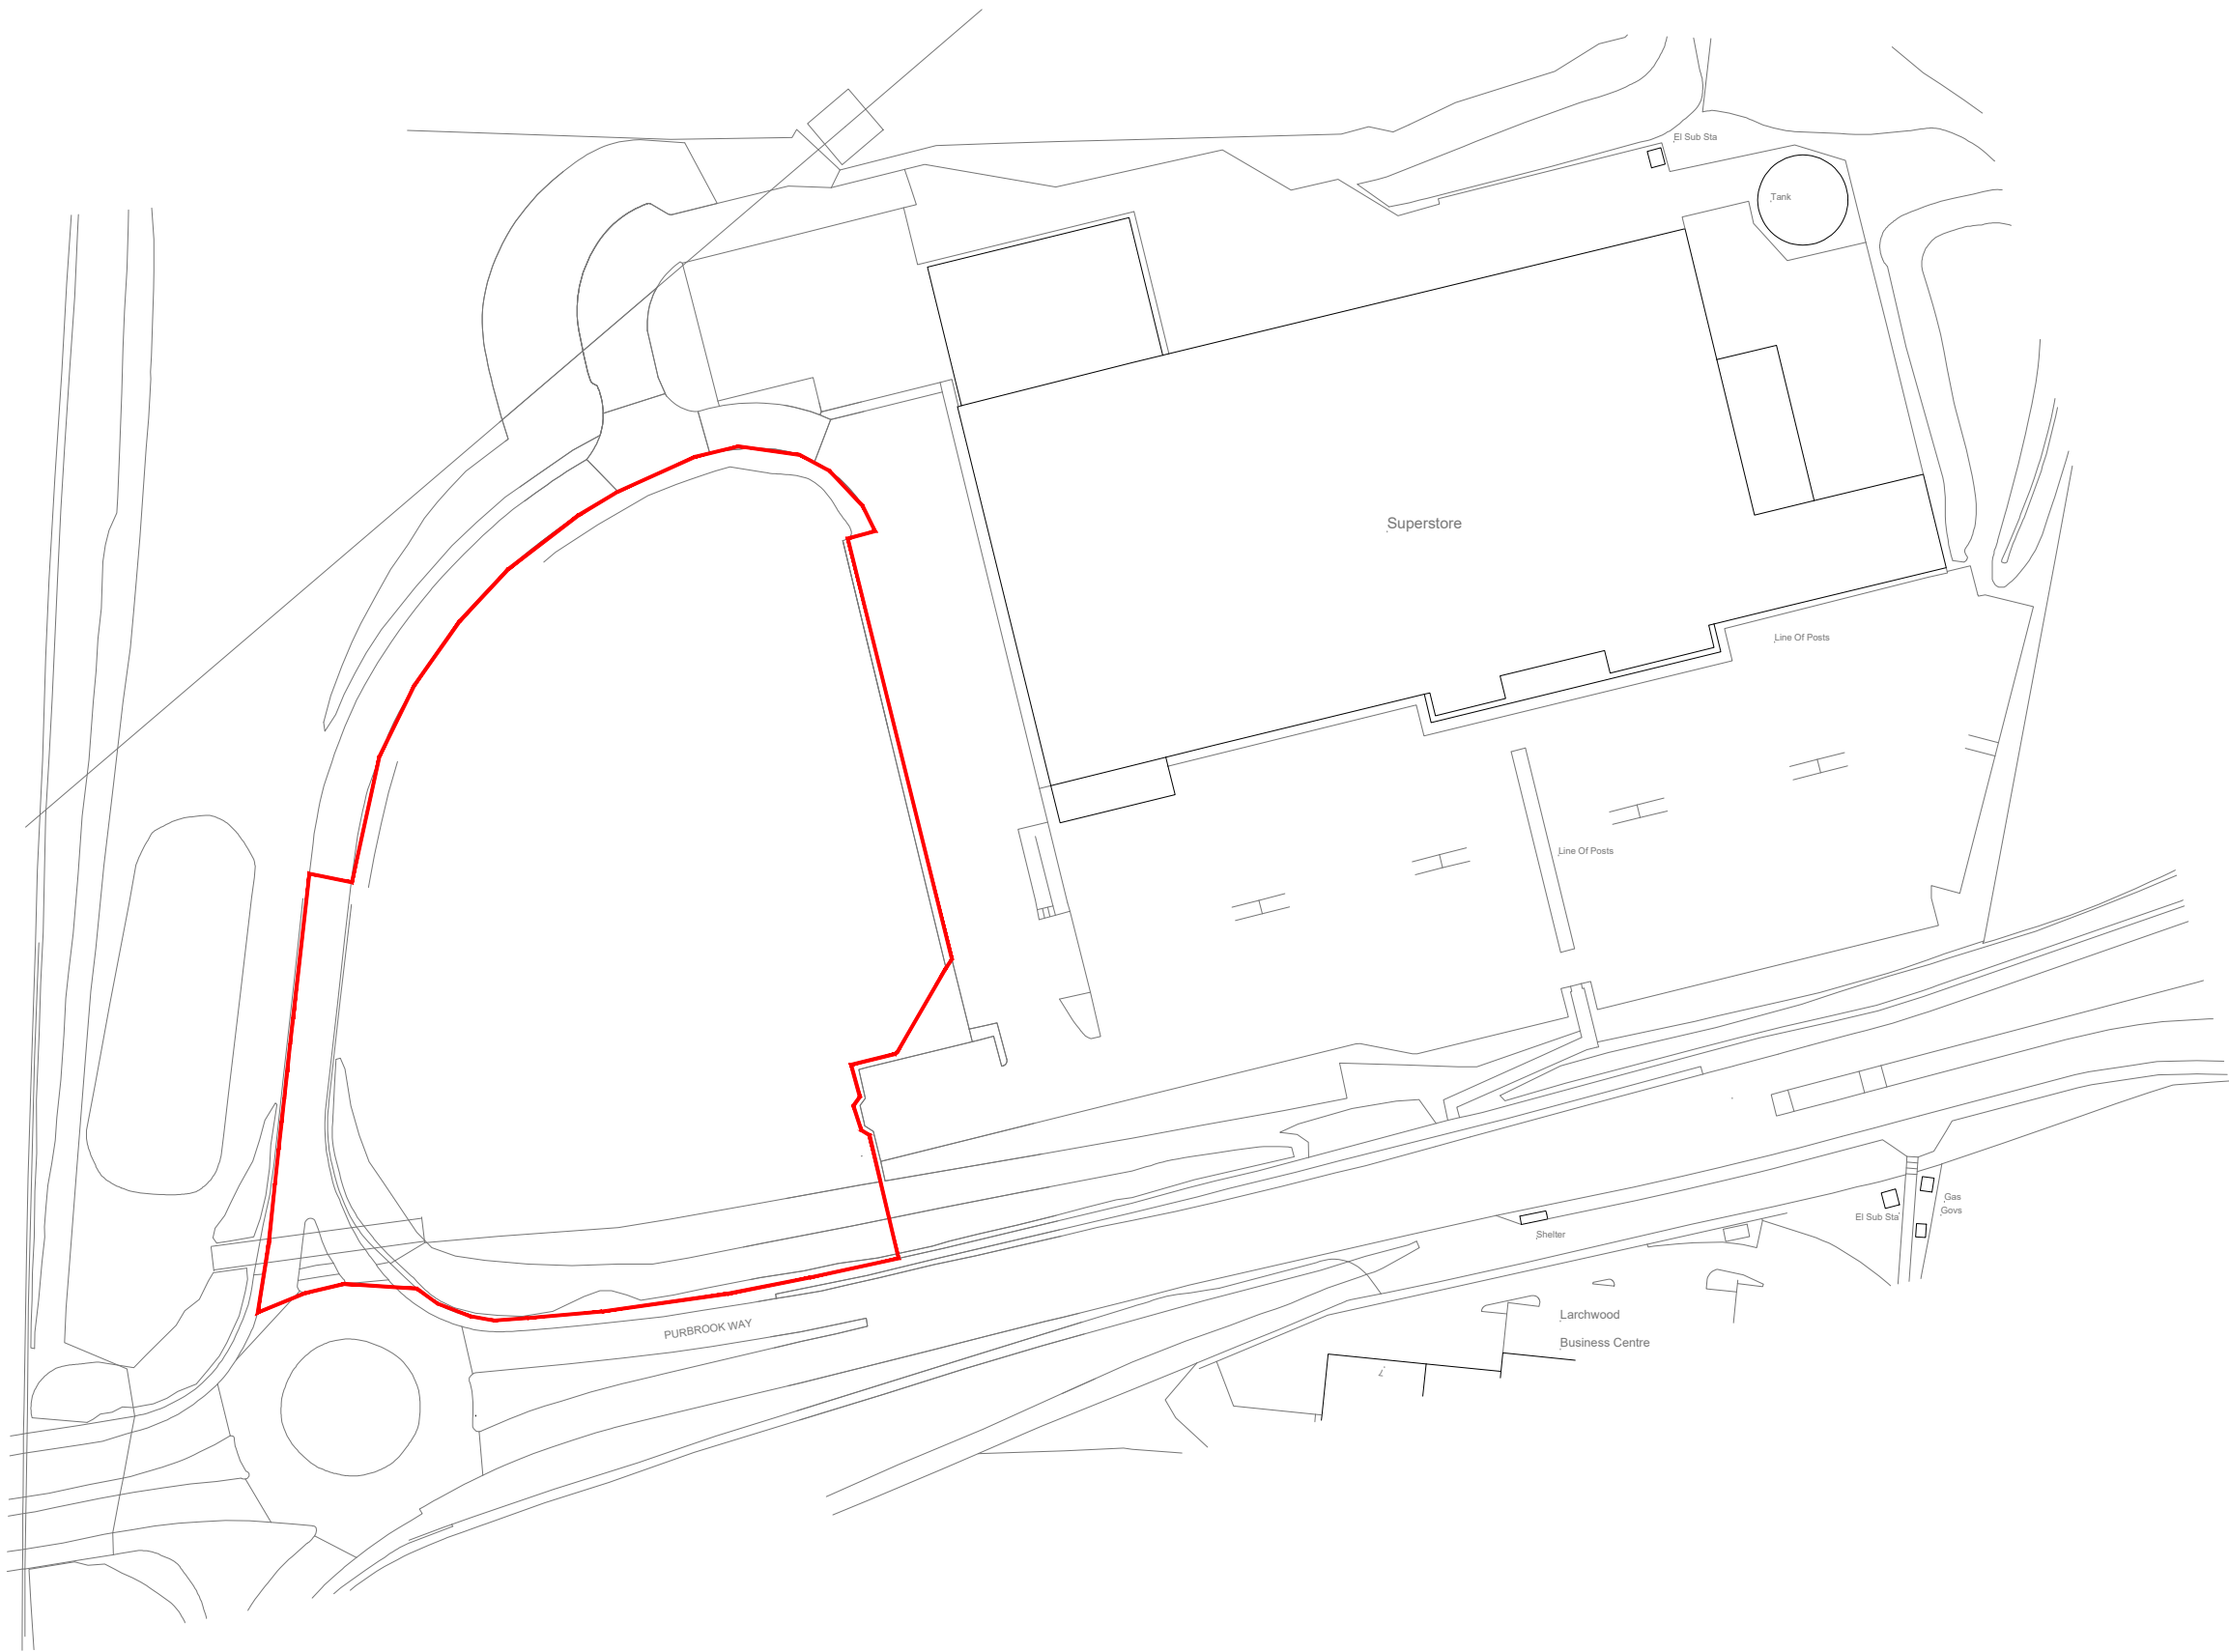


SCALE 1:1250 @ A3

©Crown Copyright and database rights 2019 OS 100019980

RIBA Chartered Practice arb Architects Registration Board CIAT Chartered Institute of Architectural Technicians DIMENSIONS TO BE CONFIRMED ON SITE PRIOR TO START OF WORKS AND ODA TO BE INFORMED OF DISCREPANCIES IMMEDIATELY. NO DIMENSIONS TO BE SCALED FROM THIS DRAWING. ALL MATERIALS AND WORKS ARE TO BE CARRIED OUT IN ACCORDANCE WITH THE LATEST REVISION OF THE APPROPRIATE BRITISH STANDARDS OR EURO CODE, PLANNING APPROVAL, CURRENT BUILDING REGULATIONS AND CODES OF PRACTICE. PARTY WALL ACT - NOTICES UNDER THE PARTY WALL ACT ARE TO BE SERVED BY THE PROPERTY OWNER OR APPOINTED THIRD PARTY BY PROPERTY OWNER, HEALTH AND SAFETY - CDM 2015 REGULATIONS APPLY TO ALL CONSTRUCTION WORKS TO BE CARRIED OUT AND APPLY TO DESIGNERS, CONTRACTORS AND THE CLIENT, AS SUCH ALL PARTIES HAVE DUTIES UNDER THESE REGULATIONS.	N LIDL	Rev Description Date Rev by Chk by Revisions	Client LIDL GREAT BRITAIN LTD. SOUTHAMPTON, HAMPSHIRE, SO16 0AW Project HAVANT Drawing LOCATION PLAN Project No: 19139 Drawing No: AD_500	Purpose of Issue PLANNING Scale @ A3 1:1250 Drawn JB Checked LMC Revision Date JAN 23	ON DESIGN architects One Design Architects Ltd, The Orange Studio, First Floor Main building, Salts Mill, Victoria Road, Saltire, West Yorkshire, BD18 3LA Tel: 01274 591188 www.onedesignarchts.com mail@onedesignarchts.com Registered in England & Wales No: 08355643
Notes			DO NOT USE FOR CONSTRUCTION		Architectural