


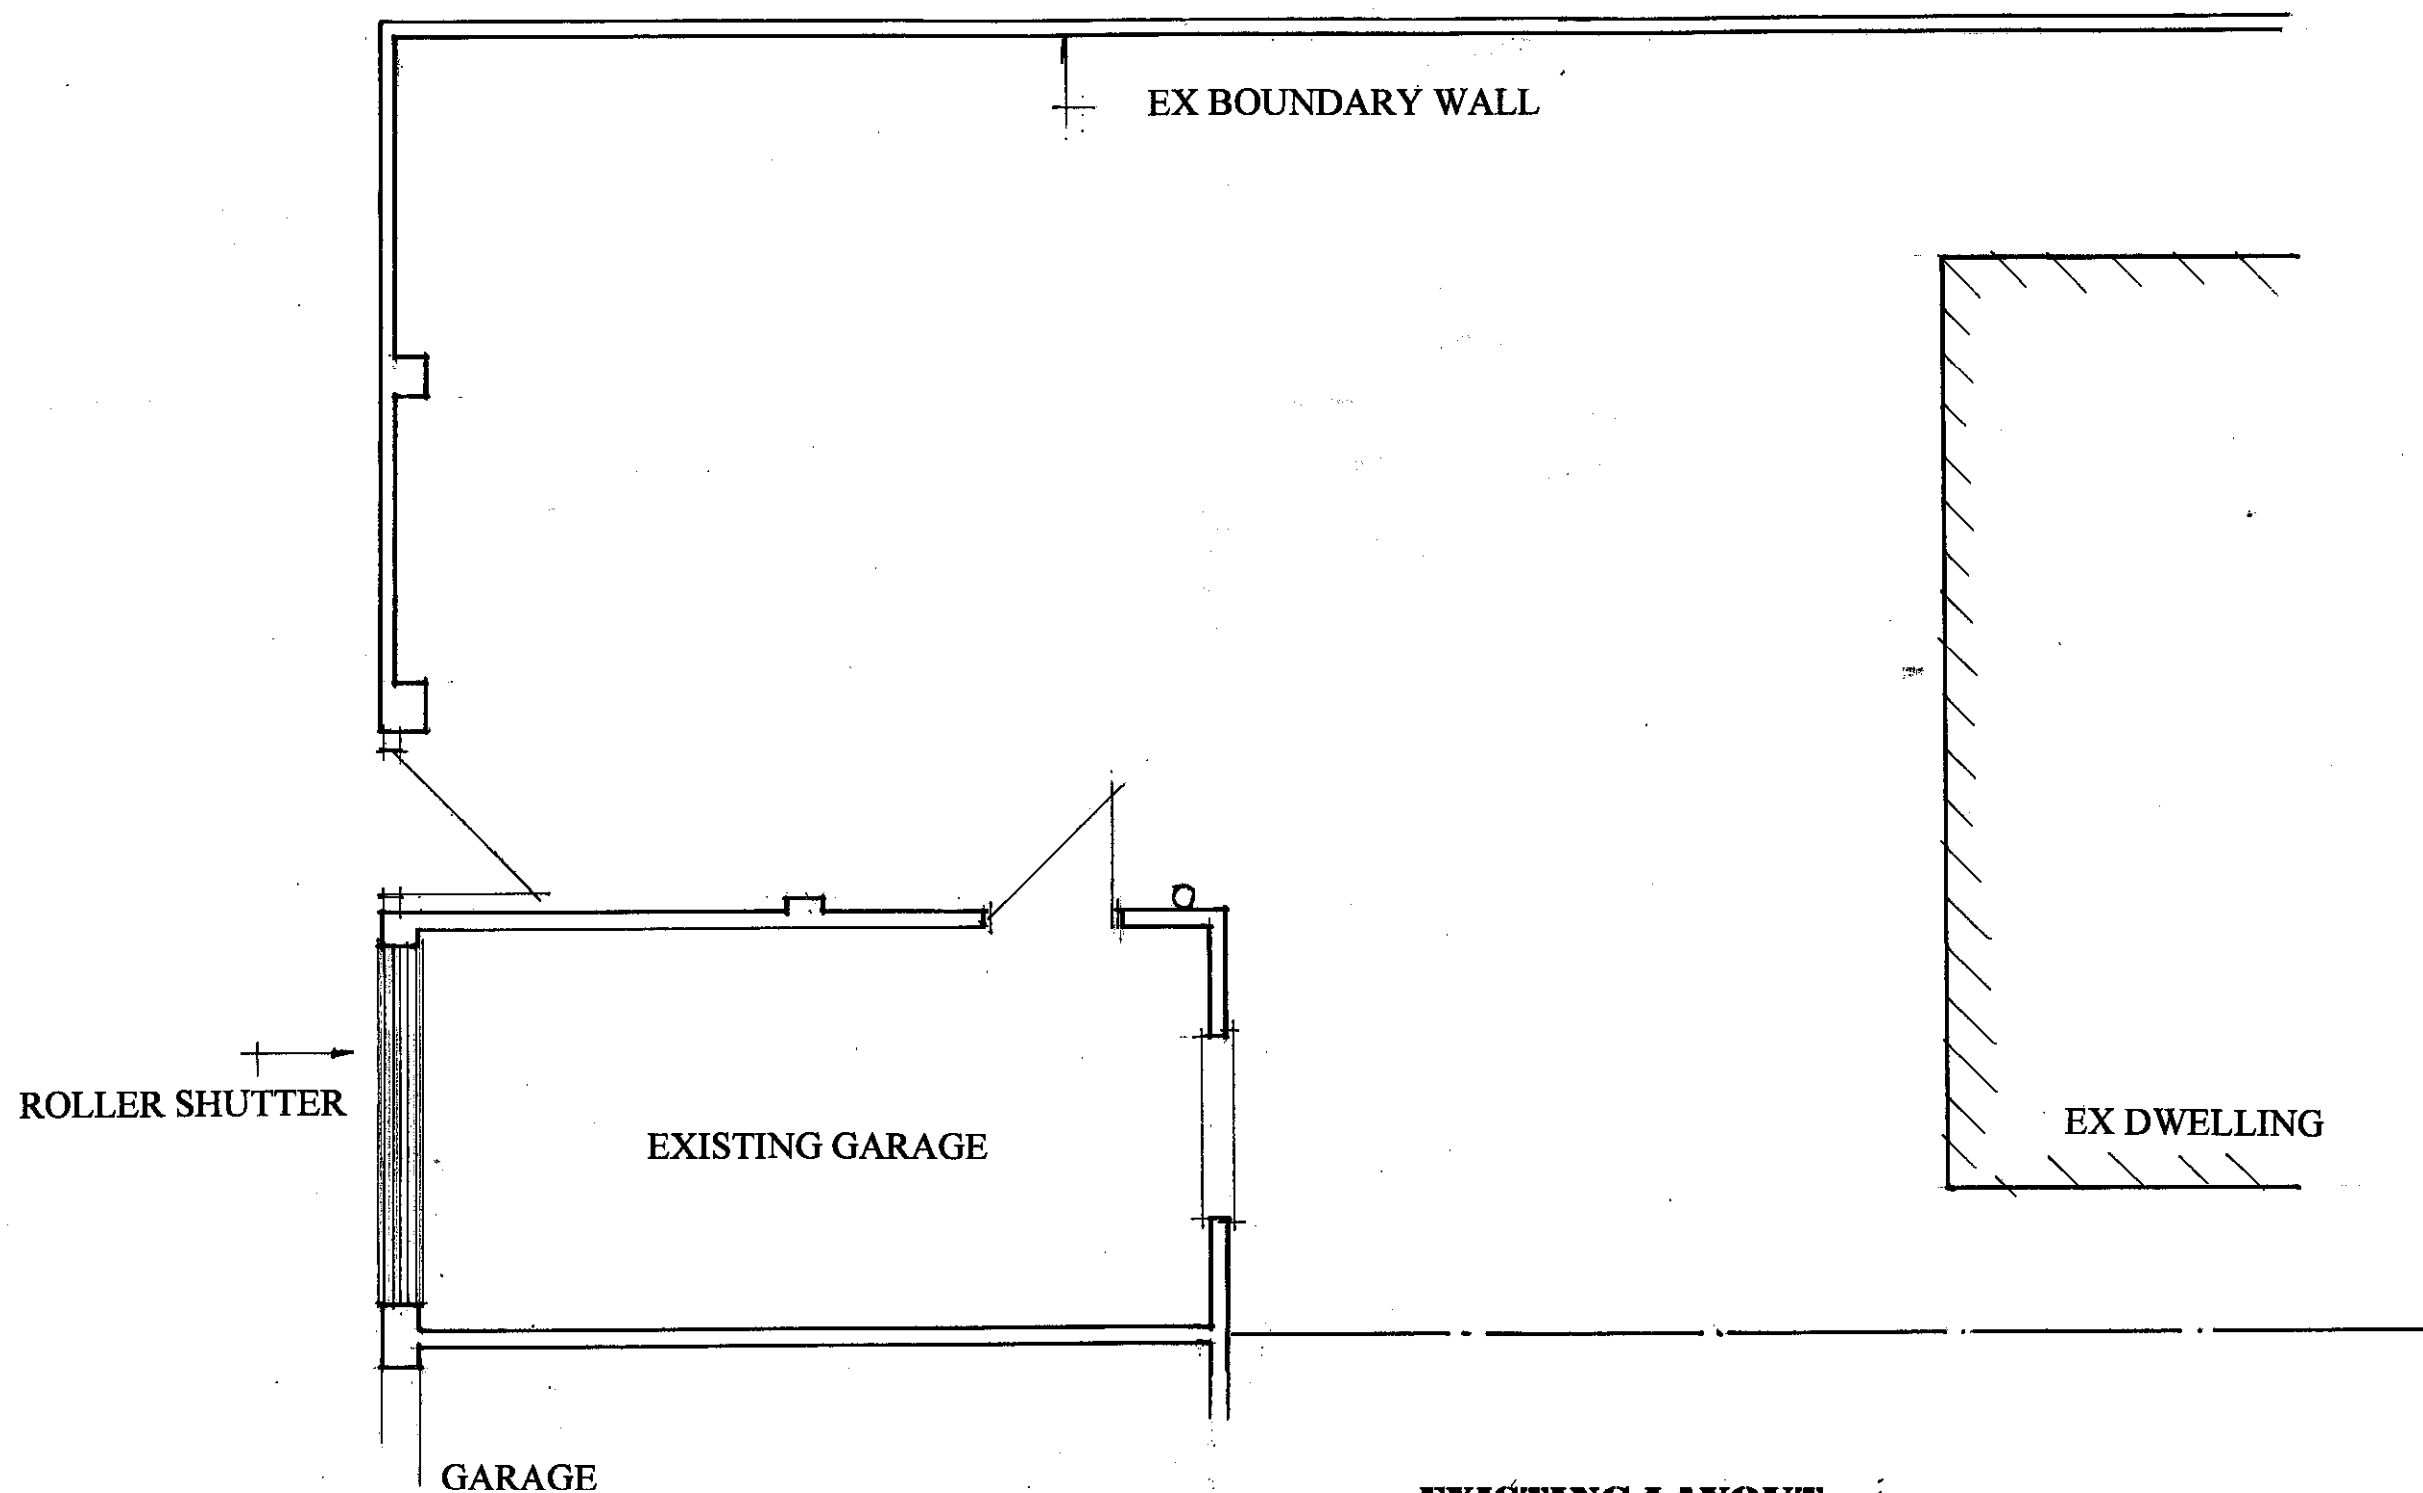

EXISTING LAYOUT

**ALTS & ADDS TO EX GARAGE TO FORM GARDEN ROOM/GYM
36, OSPREY DRIVE, HAYLING ISLAND, HANTS.
FOR MR & MRS S. HICKMAN.**

date feb 20
scale 1:50

PETER J. WALKER
ISLAND DESIGN
182 SEAFRONT, HAYLING ISLAND, HANTS
PO11 9AN
TEL 02392467571