
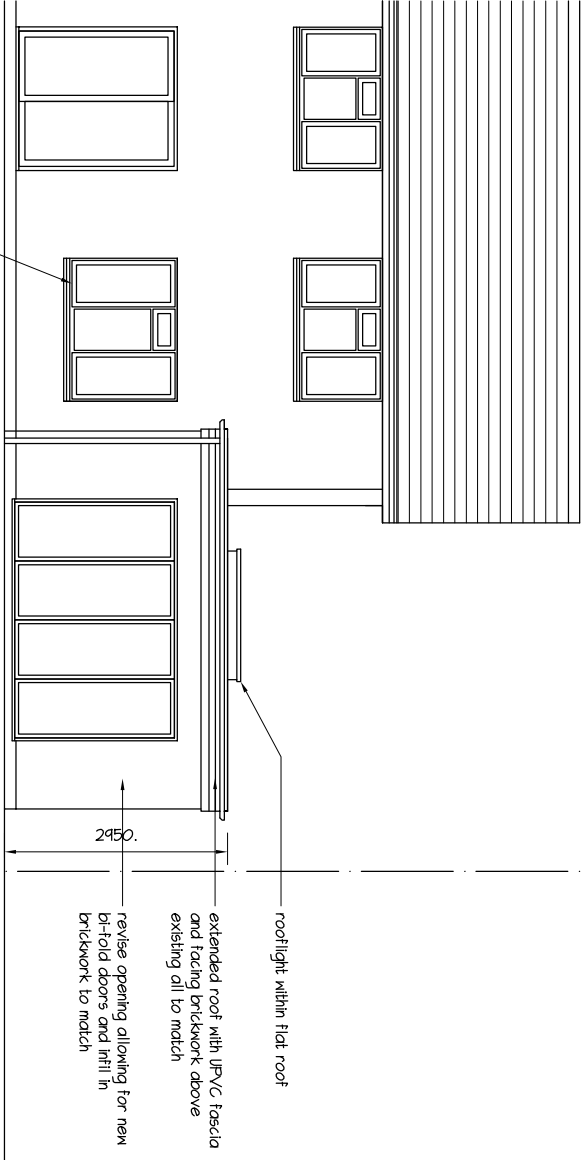




PHYSICAL SCALE IN METERS @ 1:100

NOTES:
This drawing has been produced solely for PLANNING/DESIGN.
Do not Scale from this Drawing except for planning purposes.
Any drainage runs shown are presumed and to be checked on site before commencement of works.
This drawing is the copyright of MF Designs Ltd.

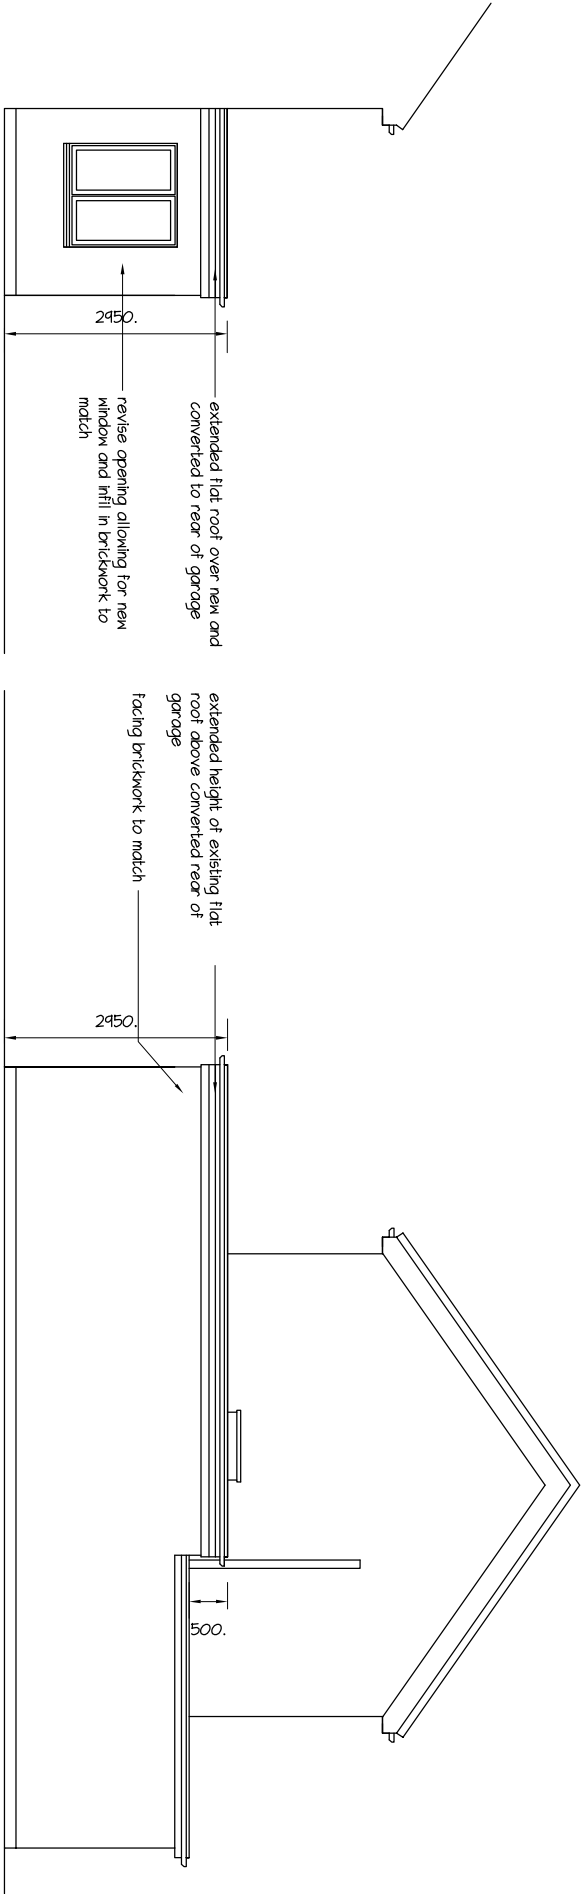


Proposed South

Proposed North

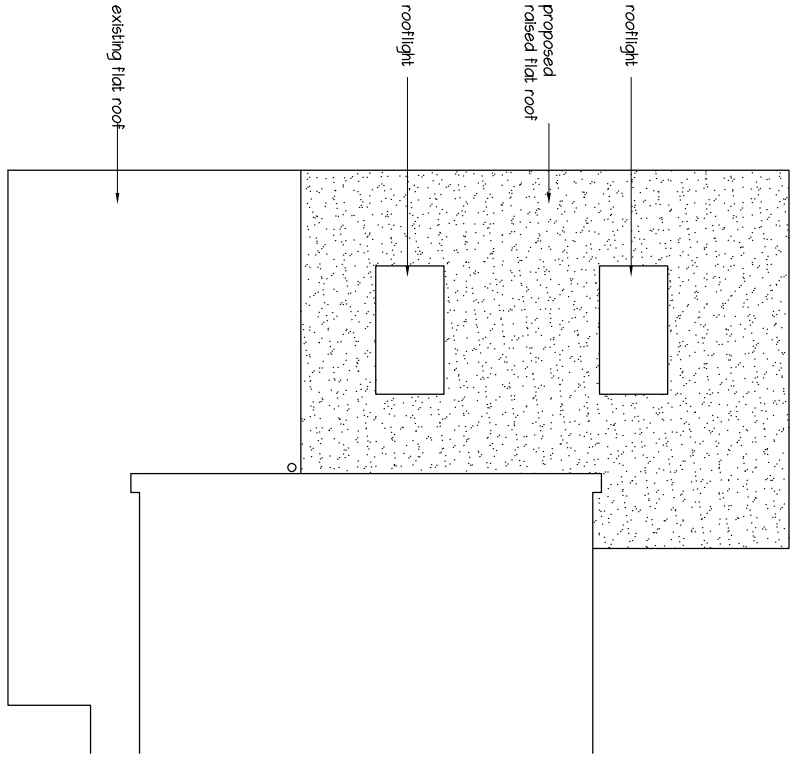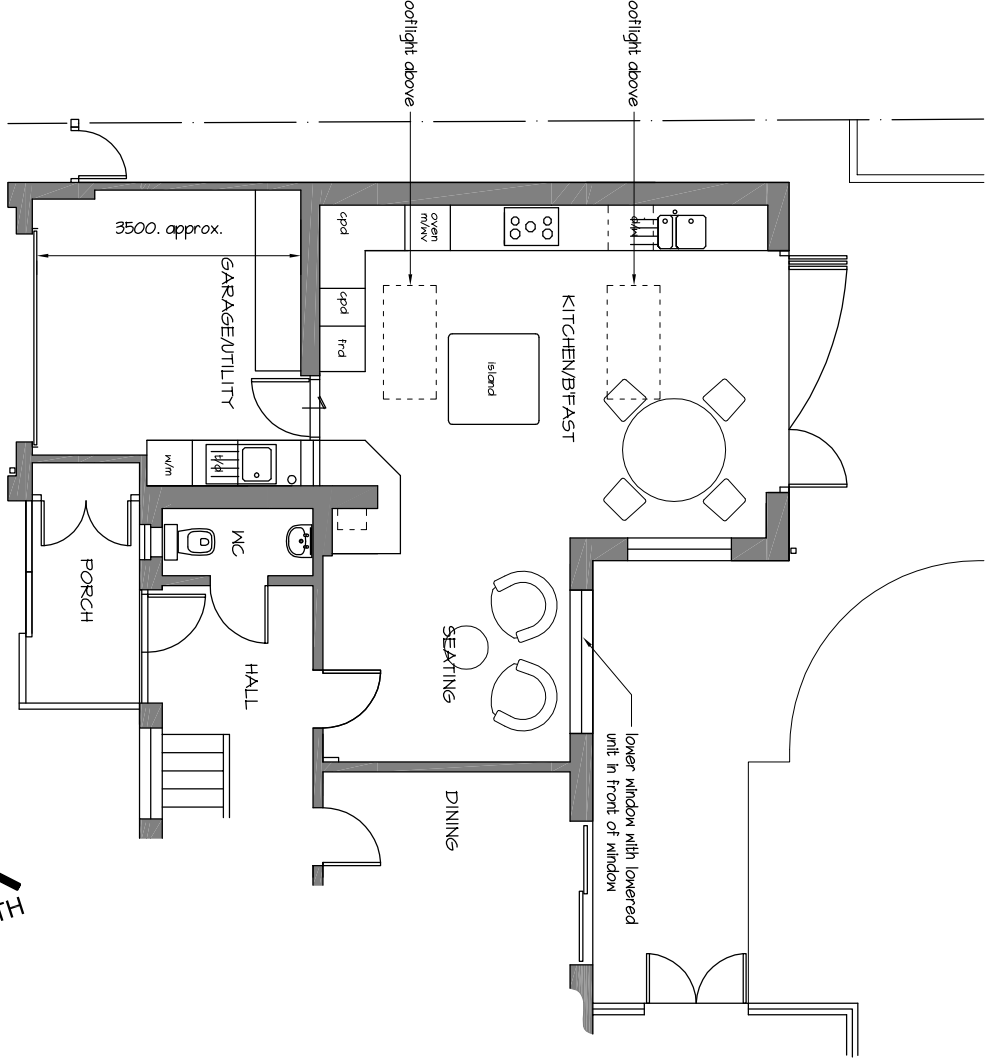

Proposed Ground

Proposed Roof

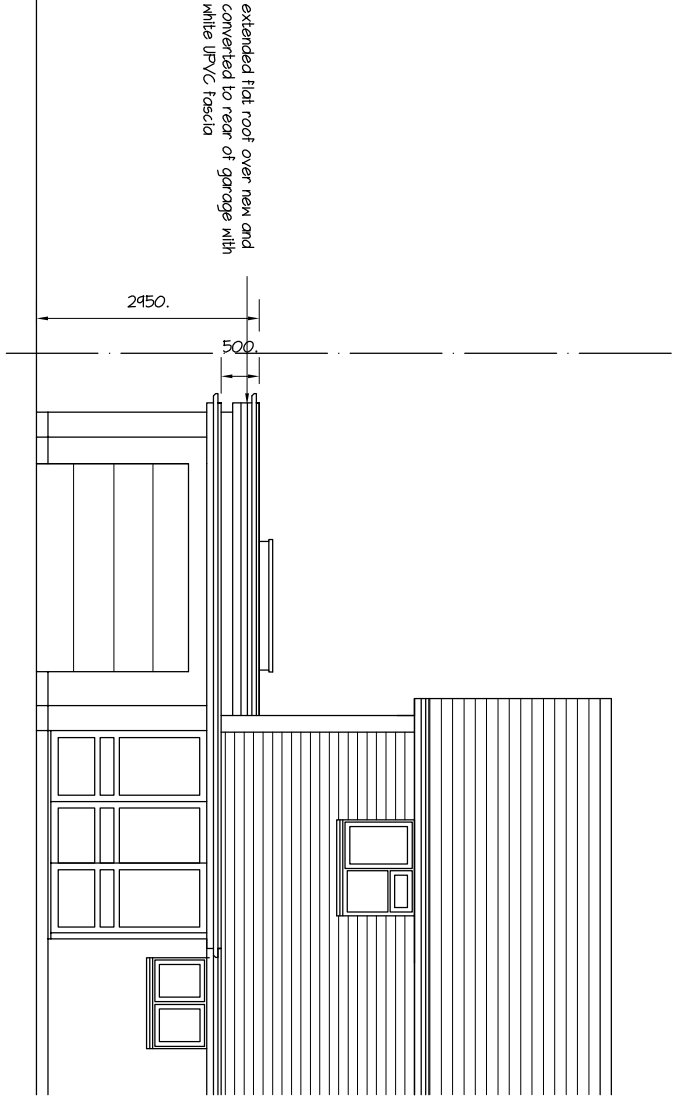

Proposed East

mf designs ltd

Chartered Architects



36 Grove Road • Havant • Hampshire • PO9 1AR
Director: Martin Farrer RIBA • Co Registration No.4507379

U/F 02392 470967
e admin@mfdesigns.org.uk

Date: April 2021
Scale: 1:100

Job No: 3272
Dwg No: P_01

GARAGE CONVERSION & ROOF EXTENSION - 2 Emsbrook Drive, Emsworth. PO10 7QX