
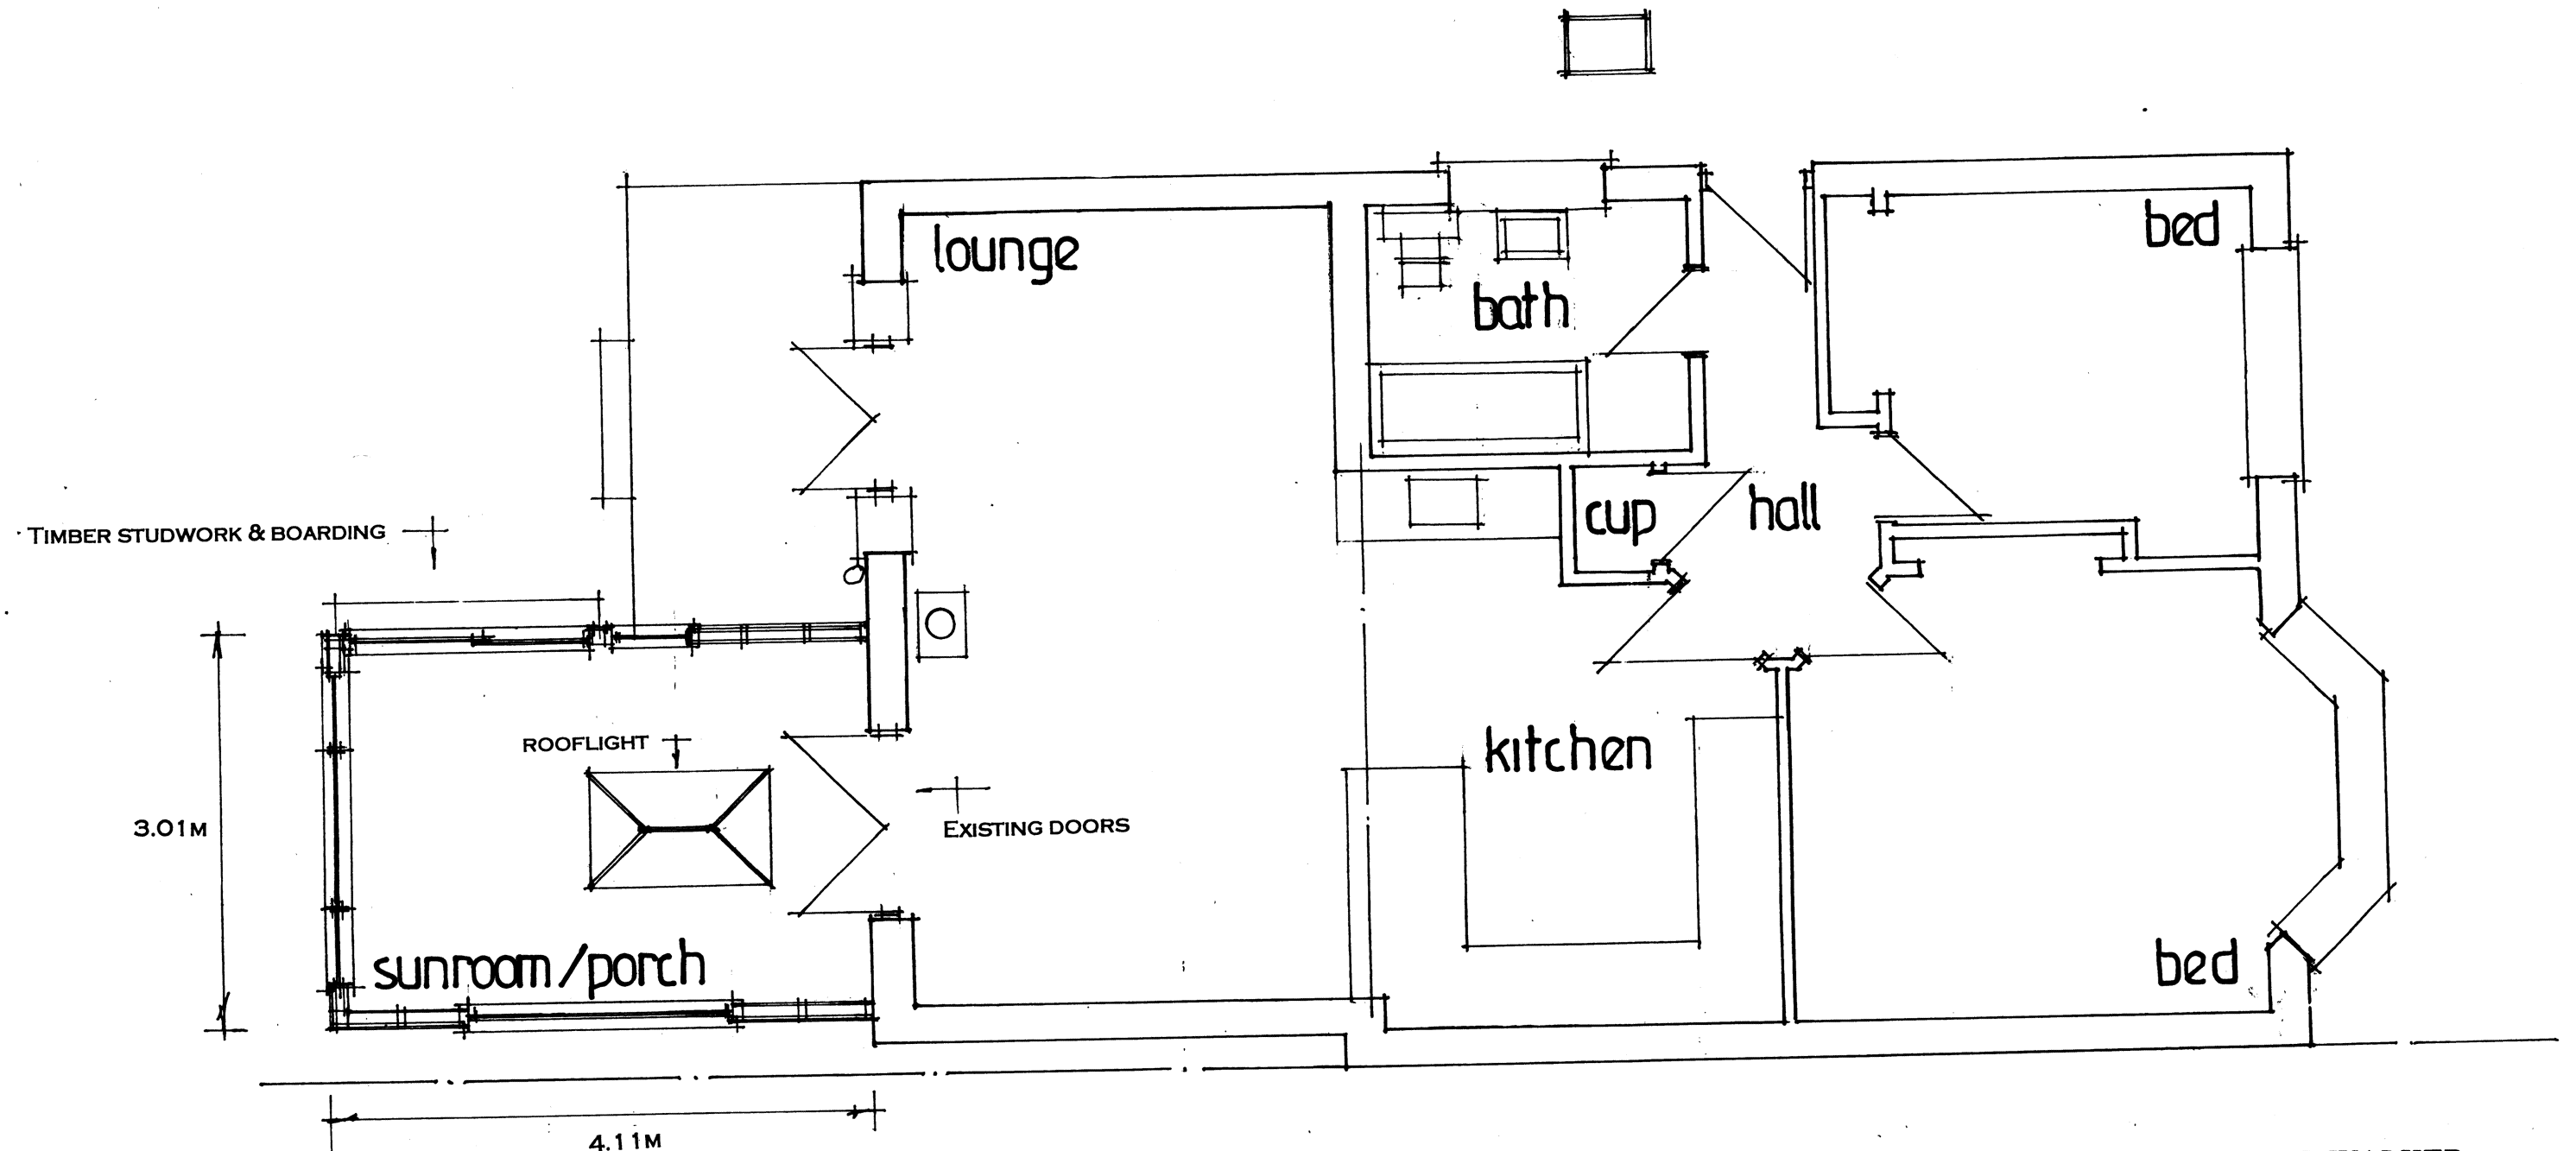


**SINGLE STOREY SUNROOM/PORCH ADDITION.
28, ELM CLOSE ESTATE, HAYLING IS., HANTS.
FOR MR & MRS D. RALPH.**

PLANNING ONLY DRAWING

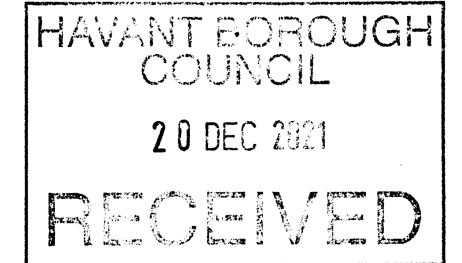

RETROSPECTIVE APPLICATION

date dec 21
scale 1:50

PROPOSED GROUND FLOOR

PETER J. WALKER
ISLAND DESIGN
182 SEAFRONT, HAYLING ISLAND, HANTS
PO11 9AN

TEL: 02392467571