


38 STAKES ROAD. WATERLOOVILLE.

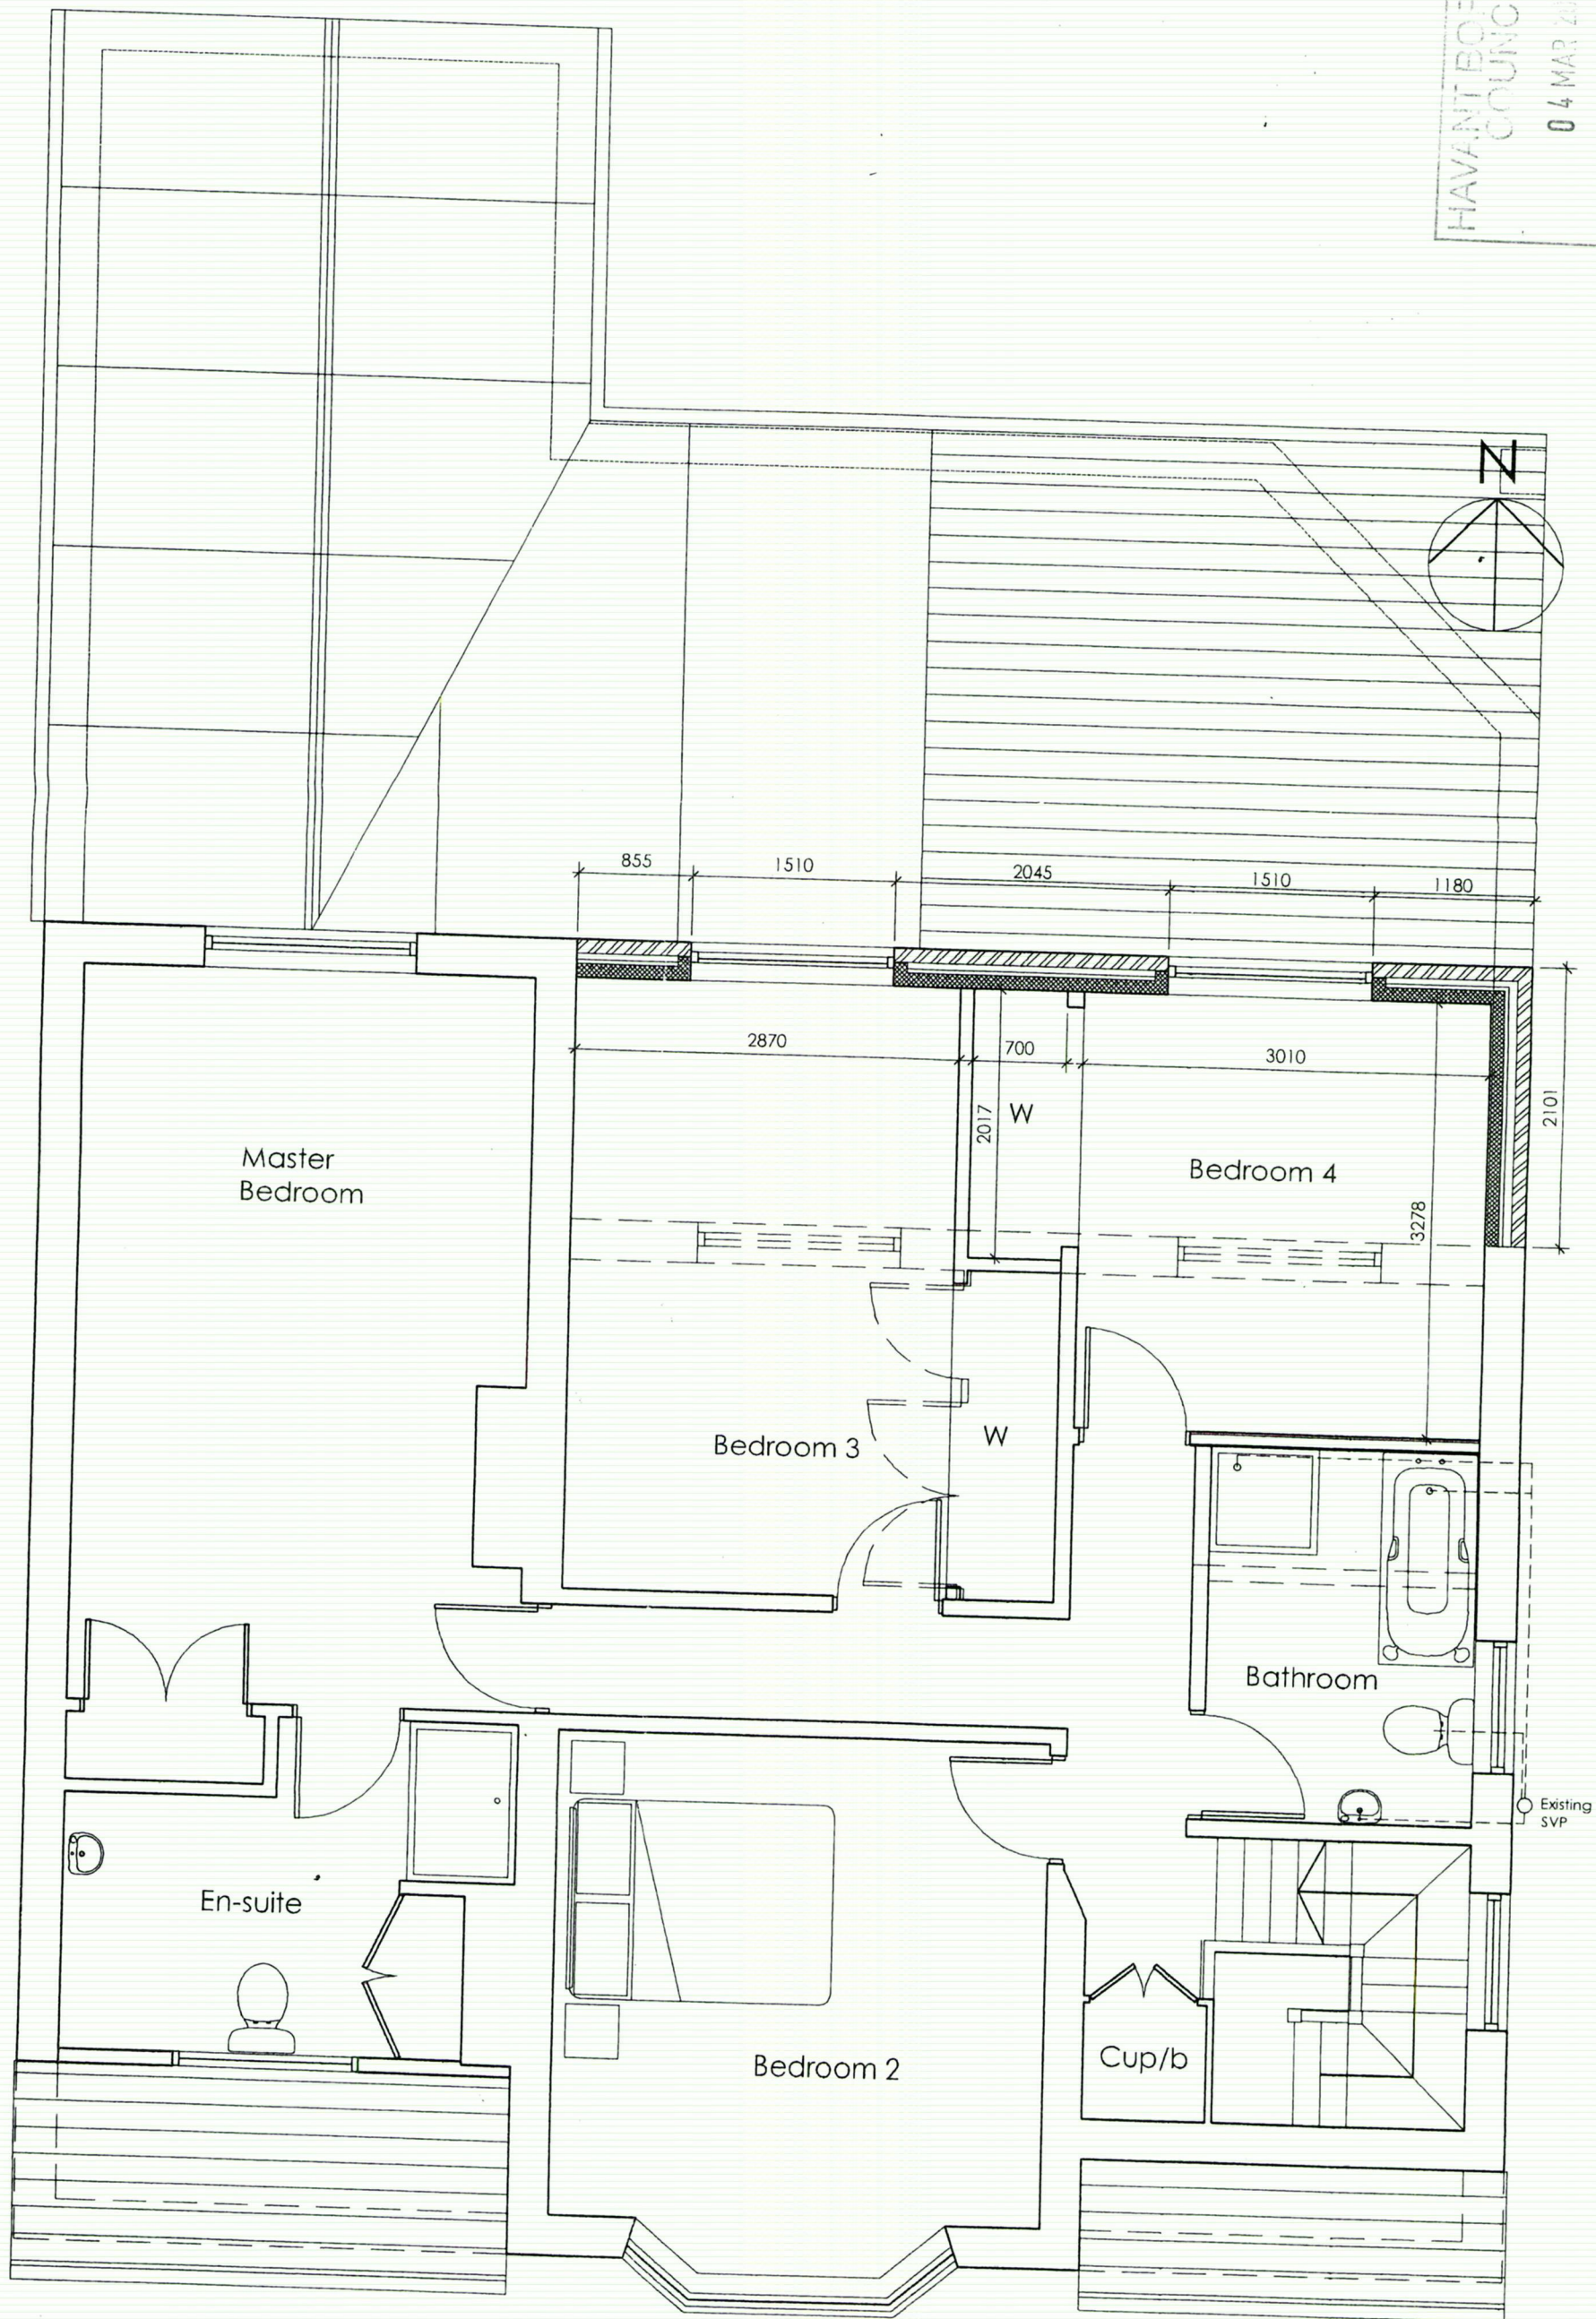

EXISTING FIRST FLOOR PLAN 1:50 @ A3.