



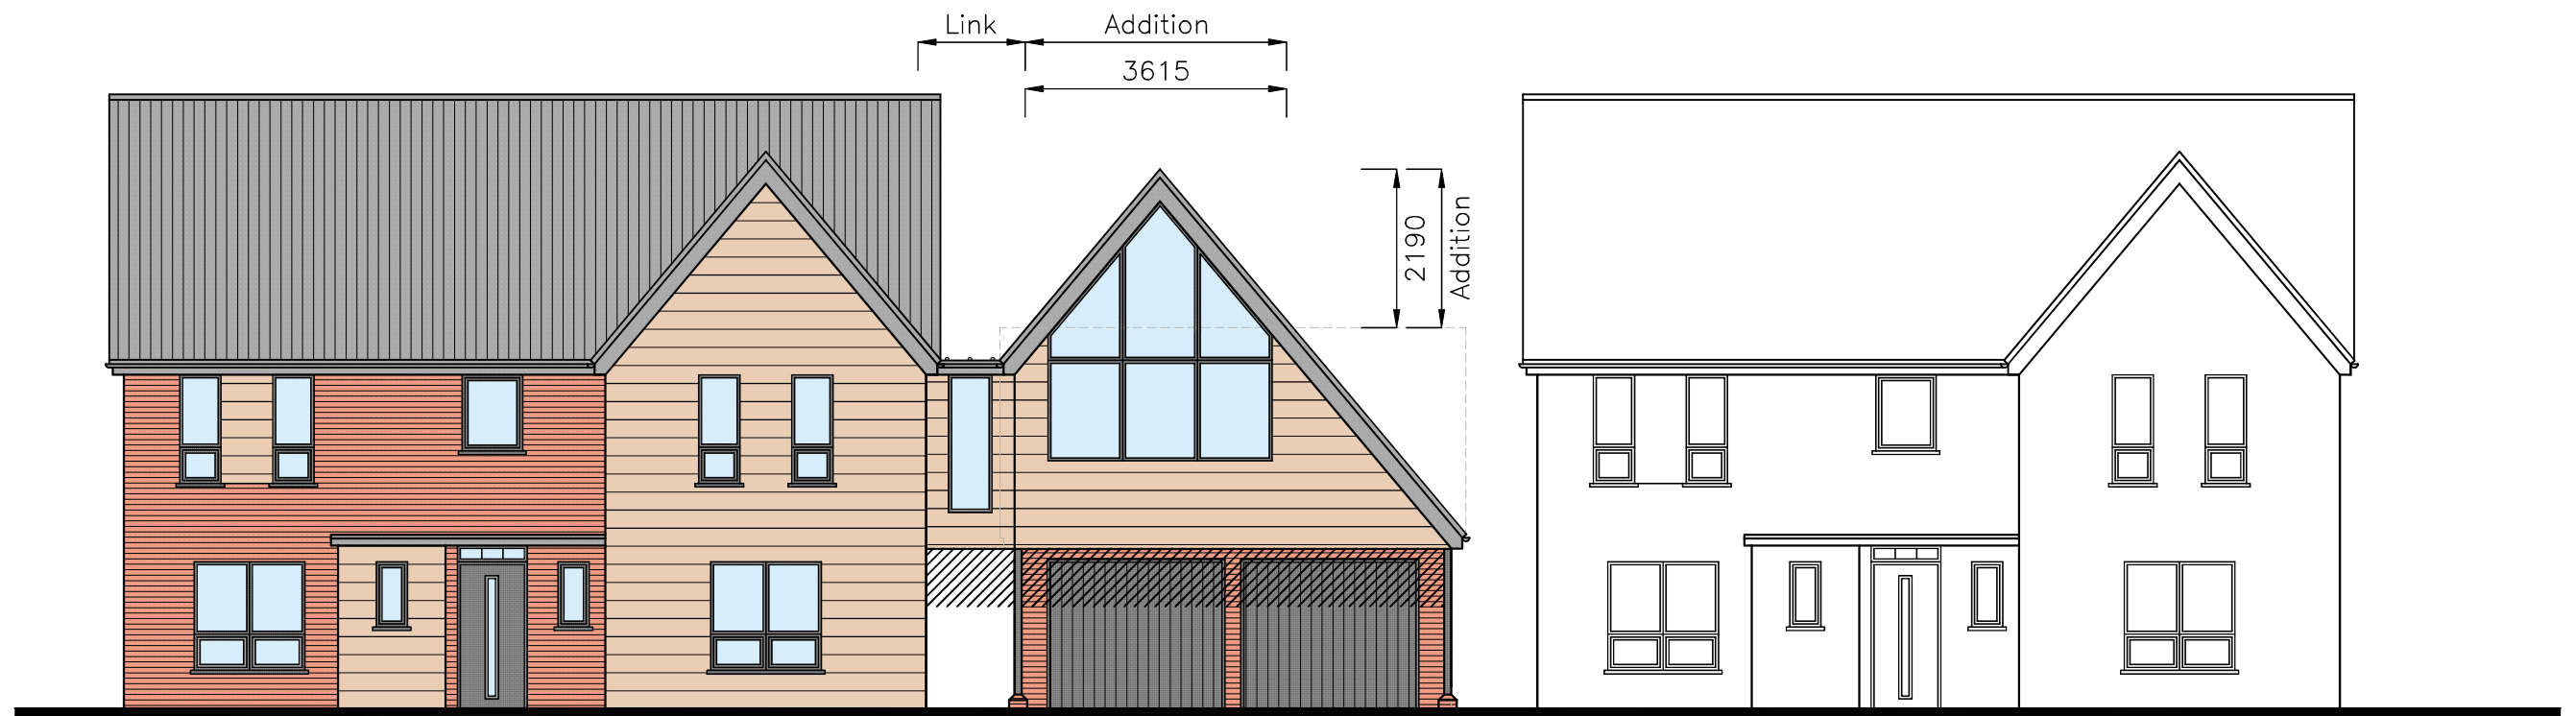

No.39

North Street Elevation

No.41

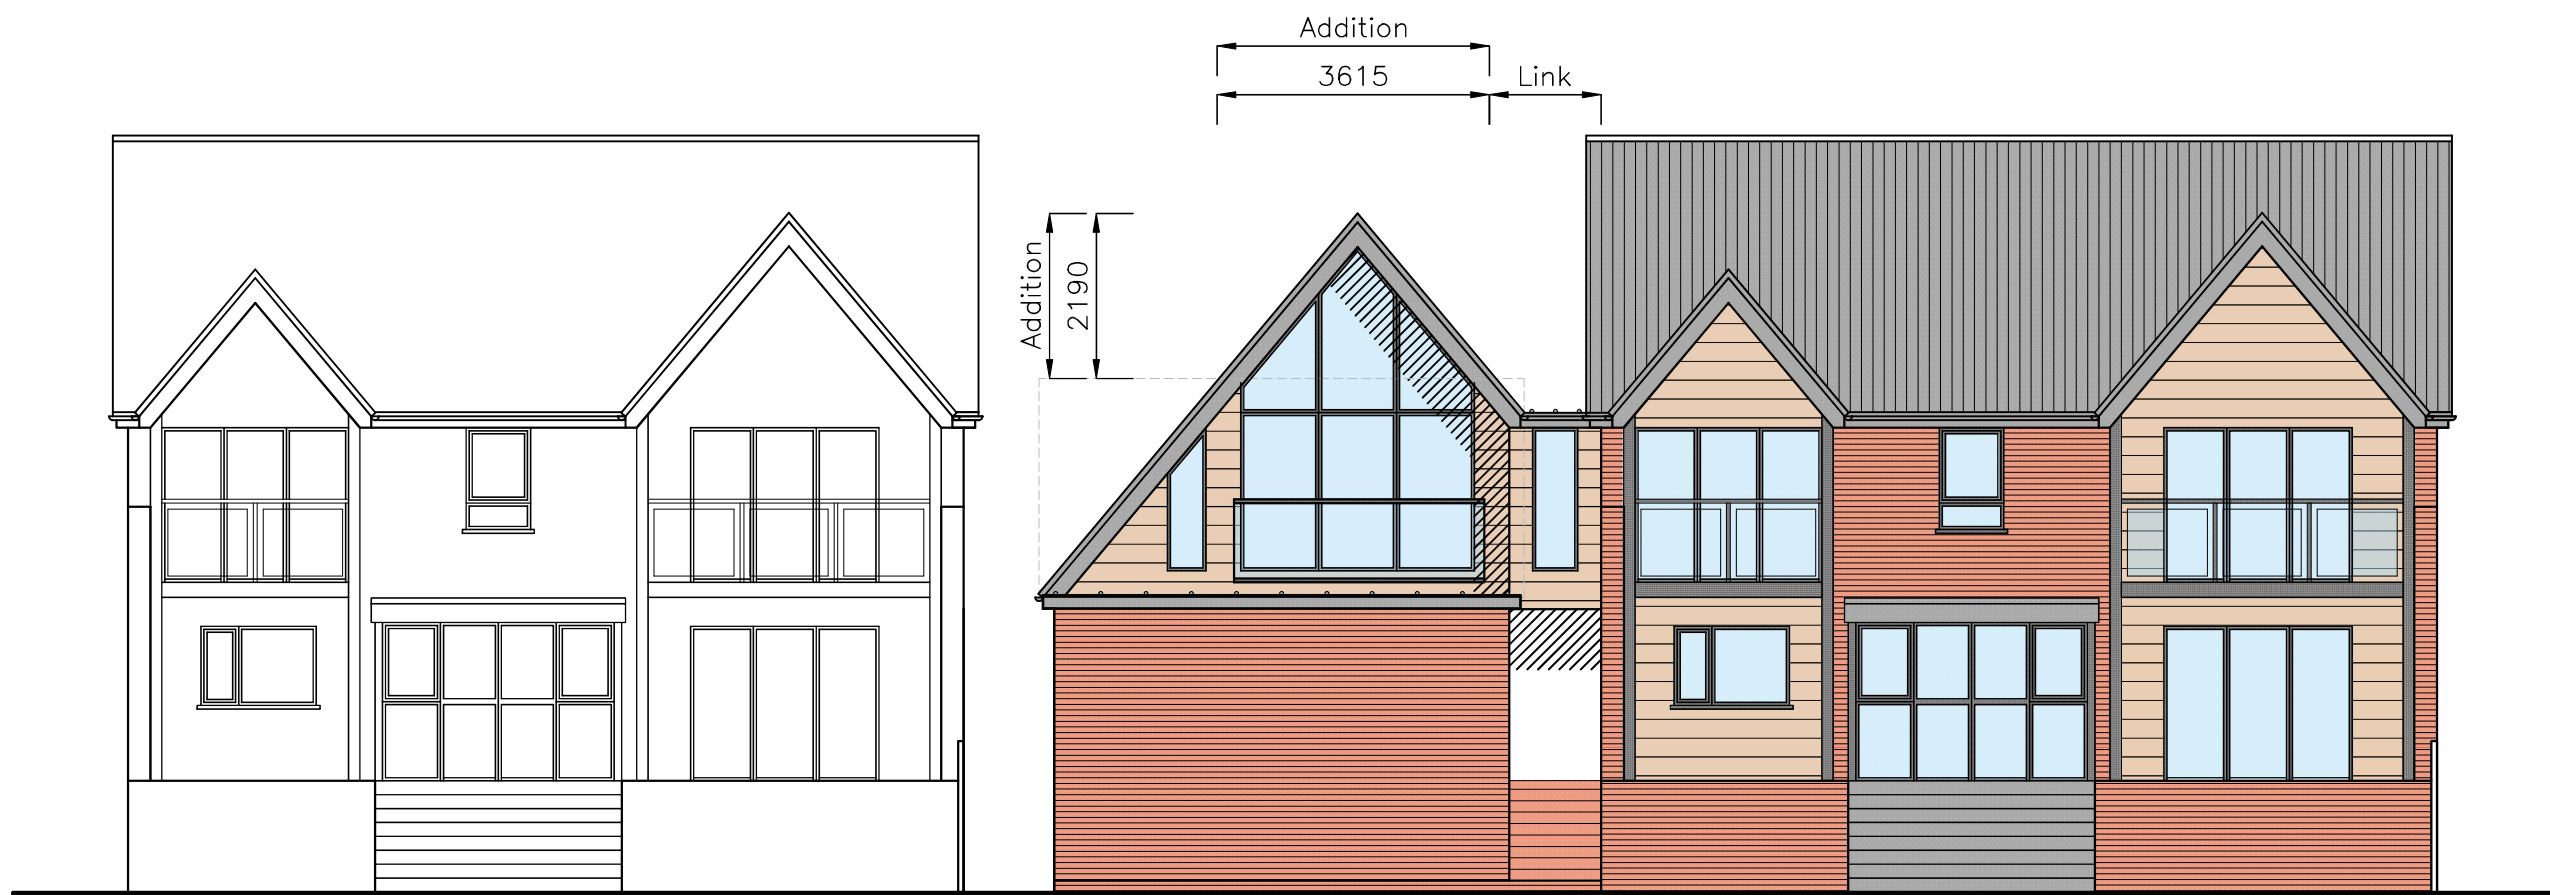

No.41

South Street Elevation

No.39

CAD

Critchley Architecture And Design Ltd.
Contact: 02392 474 919 | info@caad.online

The Old Brewery, 15E South Street, Havant, PO9 1BU

Proposed Street Elevations

Revisions

- a)
- b)
- c)
- d)

39 Portsea View,
Bedhampton,
Hampshire,
PO9 3FE

Scale A1=1:50, A3=1:100
Drawn SAR
Date 26/04/2021

21043-502⁰

10m

20m

30m

40m