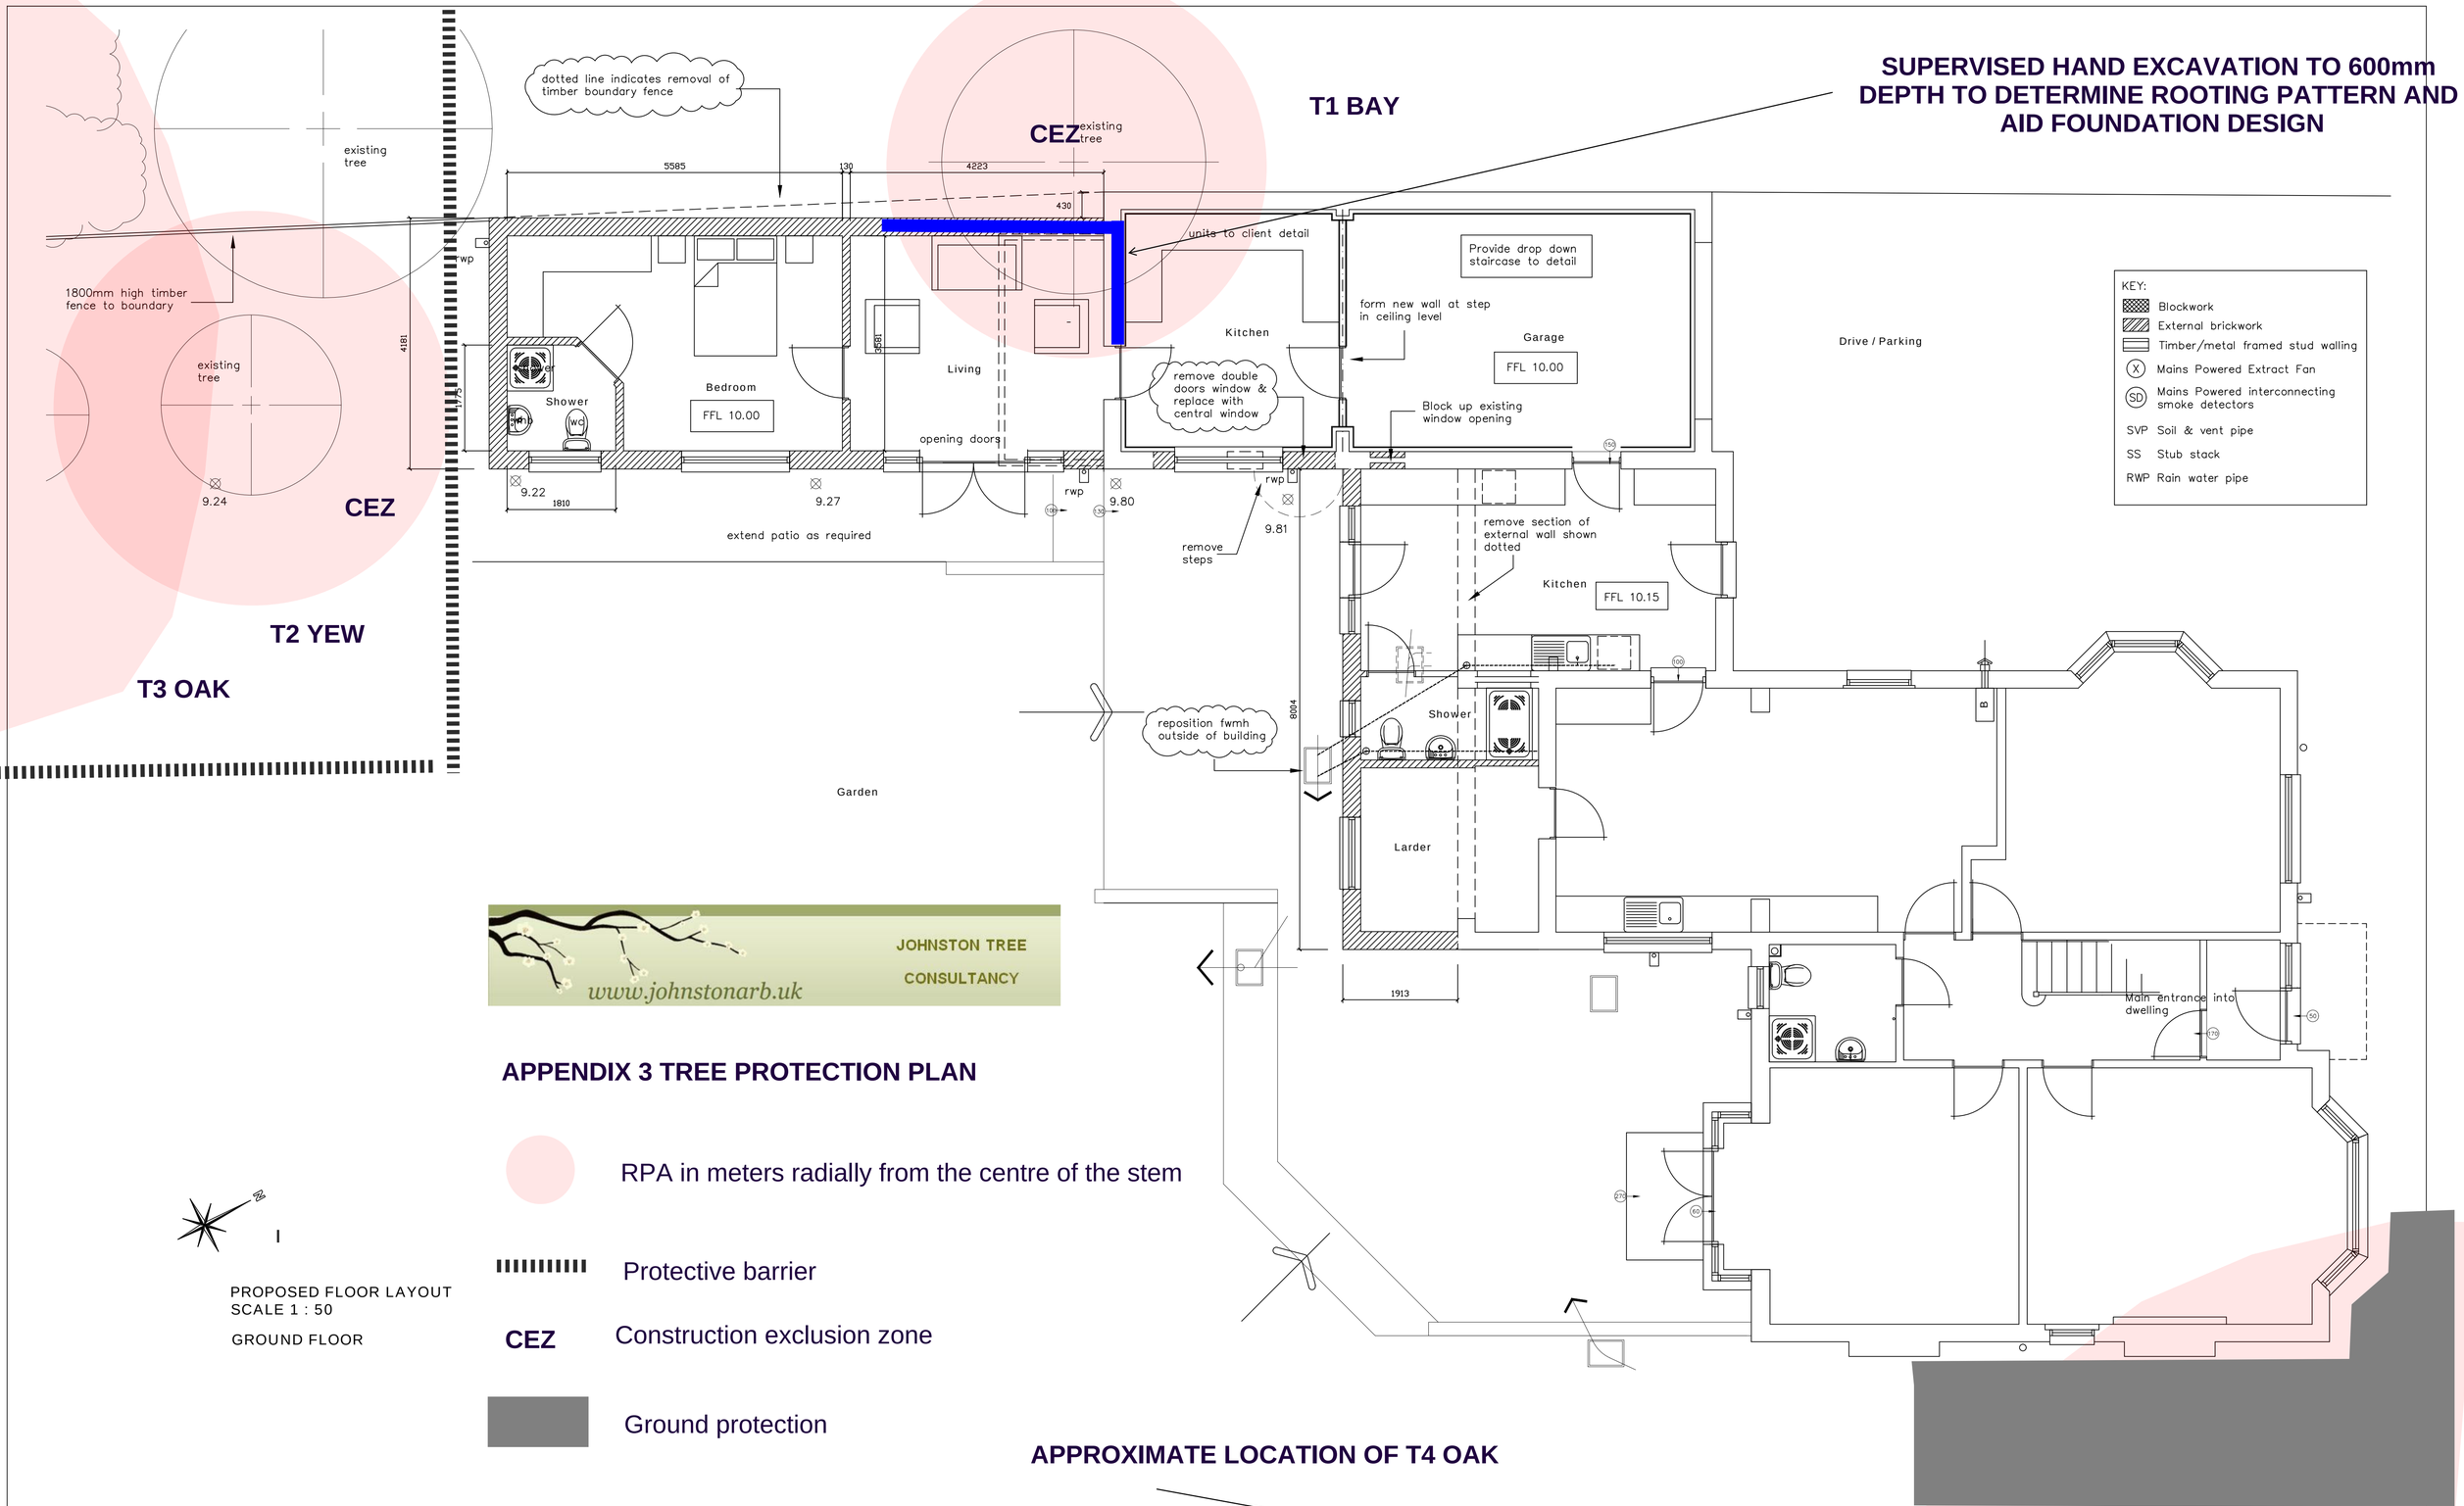

NOTES:
The design and construction of this project shall be in accordance with the current Building Regulations & NHBC Standards. These notes & drawings have been prepared soley for the purpose of Planning & Building Regulation approval.

Do not scale from this drawing unless for Planning purposes. All dimensions to be checked on-site and any alterations to be approved by the Architect and/or client prior to any work commencing.

Ordnance Survey Licence No: 100047591

This drawing to be copyright and to be read in conjunction with all other drawings

AMENDMENTS:
Rev A : Rear extension width increased, window adjusted to kitchen, manhole amendments, rainwater goods added – 12/03/21

KEY:
Scale in Metres 1:50
0 1 2 3 4 5

CLIENT NAME & ADDRESS
Mr & Mrs S McGeechan
14 Billett Avenue
Waterlooville
PO7 7SZ

PROJECT ADDRESS
14 Billett Avenue
Waterlooville
Hants
PO7 7SZ

DRAWING DETAILS
DRAFT DRAWING
Proposed Ground Floor Layout

PROJECT No	DWG No	REV No
954	3	A
SCALE 1:50 @ A1	DRAWN BWH	DATE 22/01/21

B. H. ARCHITECTURE Ltd
Heath Cottage
Newlands Lane
Purbrook
Waterlooville
Hants
PO7 5SQ
Tel: 023 9223 2322
Mob: 07747 771808
E-mail:bernard@bernardharding.com