
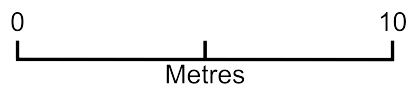


Car Port block plan

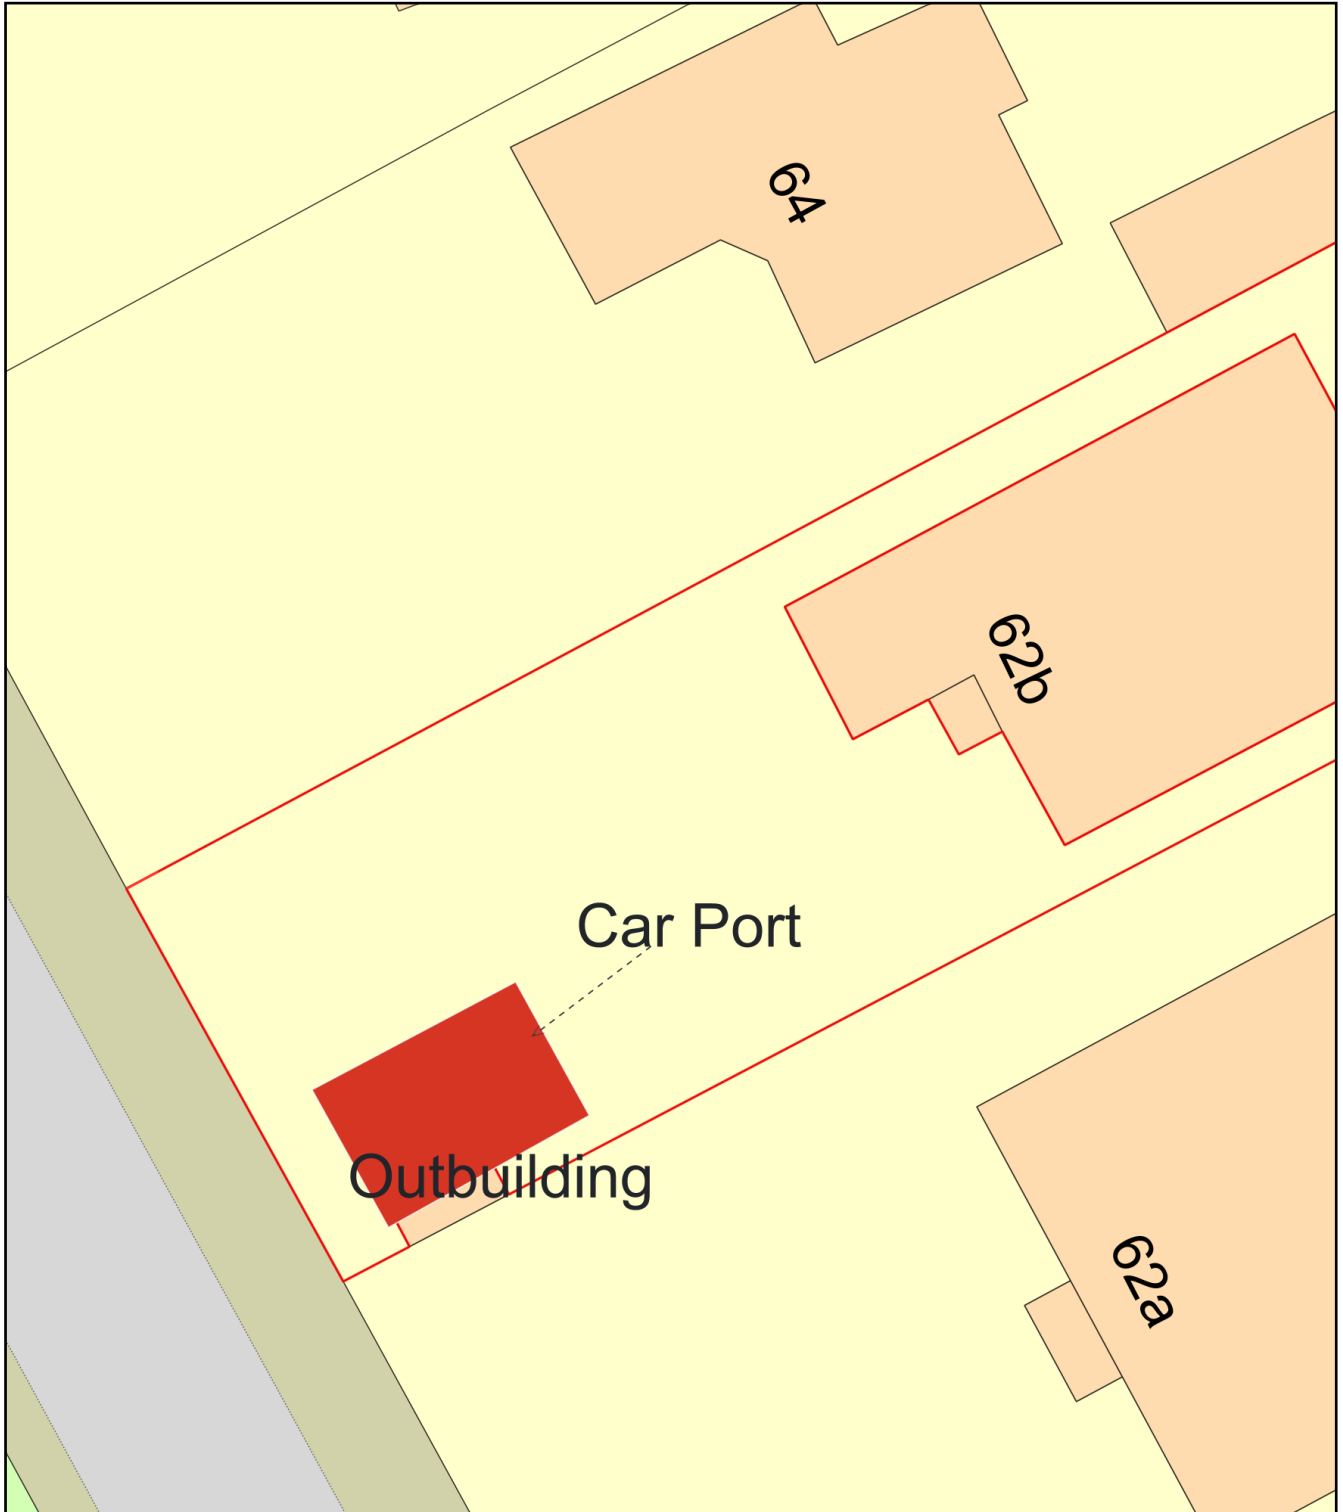

Plan Produced for: Selina Donophy

Date Produced: 27 Feb 2021

Plan Reference Number: TQRQM21058135536017

Scale: 1:200 @ A4