

New roof to be covered in
Eternit or similar slates

All new windows, soffits
and fascias to be coloured
charcoal or similar
approved.

Extended dwelling to be
finished in "K Rend"
colour to be white or
similar approved

Floor level of existing and
proposed extended dwelling



New Velux rooflights
Bathroom windows to be
obscure glazed

Beach side

1800mm
high wall

750mm high wall

Side Elevation

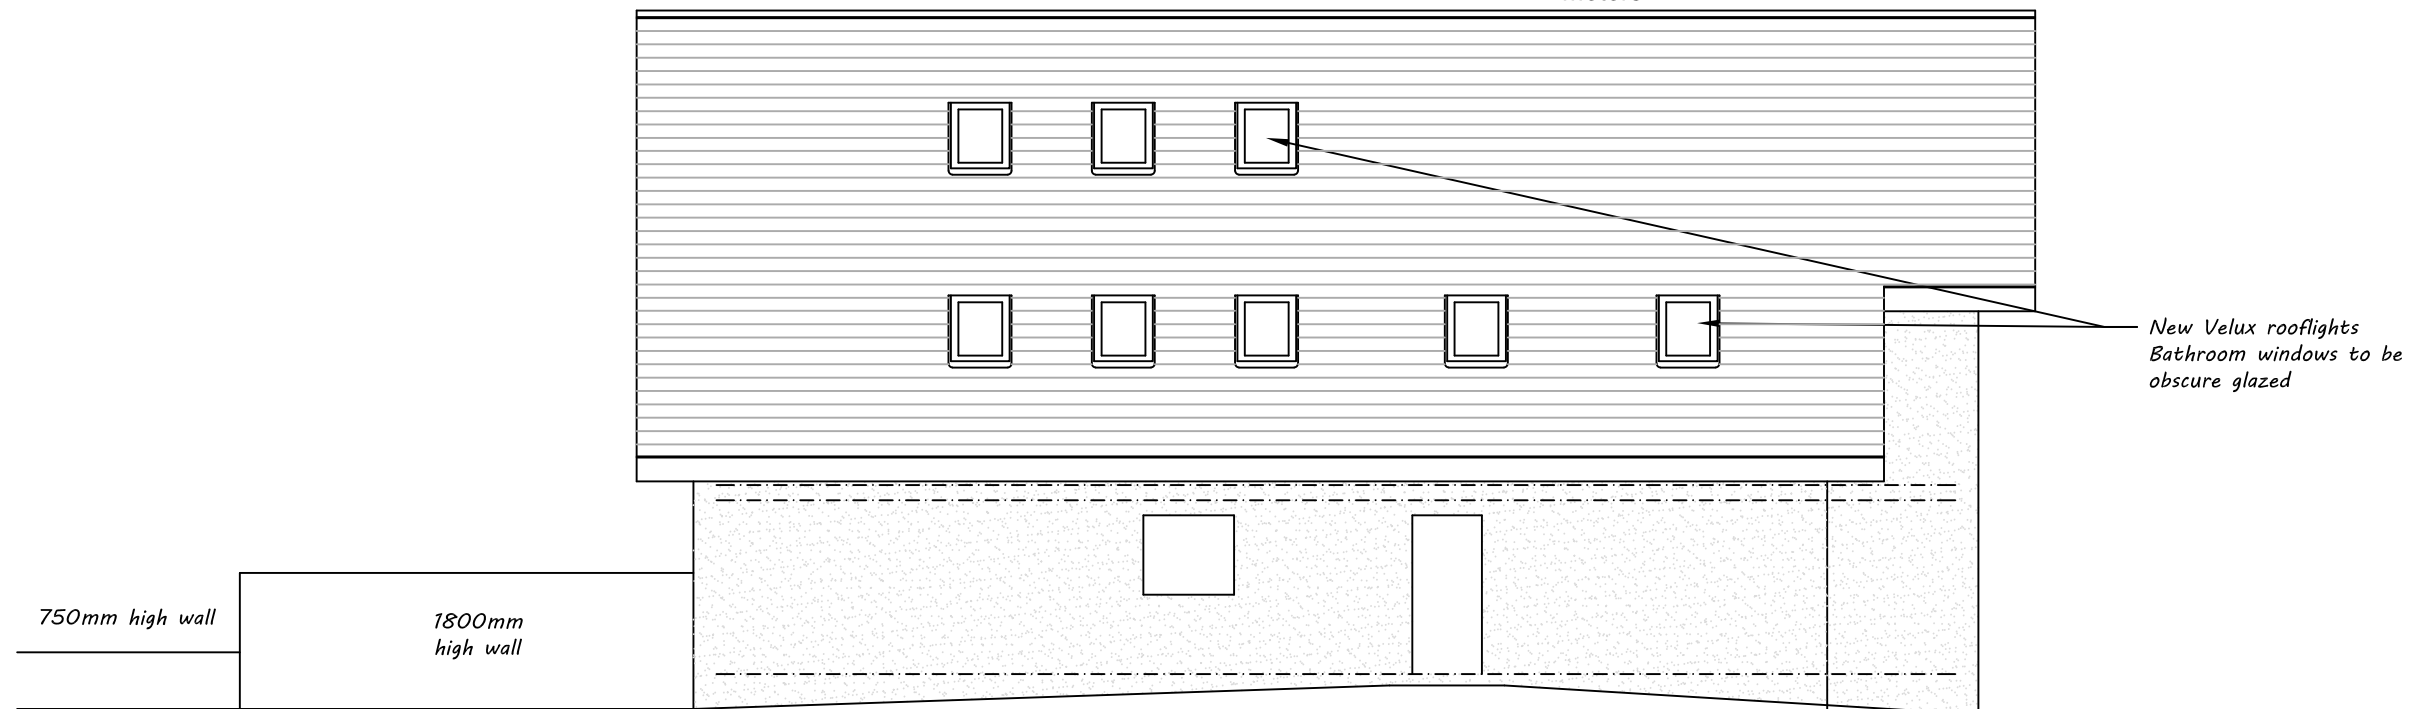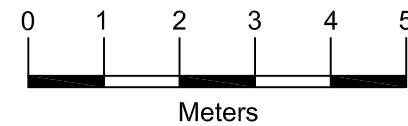

New Velux rooflights
Bathroom windows to be
obscure glazed

750mm high wall

1800mm
high wall

Side Elevation



Architectural & Civil Engineering Design
143 Station Road, Liss, Hants. GU33 7AJ
Tel 01730 894988
e-mail: enquiries@acedesigns-ltd.co.uk
www.ace-designs.co.uk

Job Title

Proposed replacement dwelling at
4 Bembridge Drive, Hayling island

Drawing Title

Elevations as proposed
Sheet 2 of 2

Client

Mr & Mrs Adams-Madgwick

Scale

1:100 @ A3

Drawn

EV

Job No

190103

Date

May 21

Checked

GG

Drawing No

190103/506

Designed

GG

Approved

Rev