



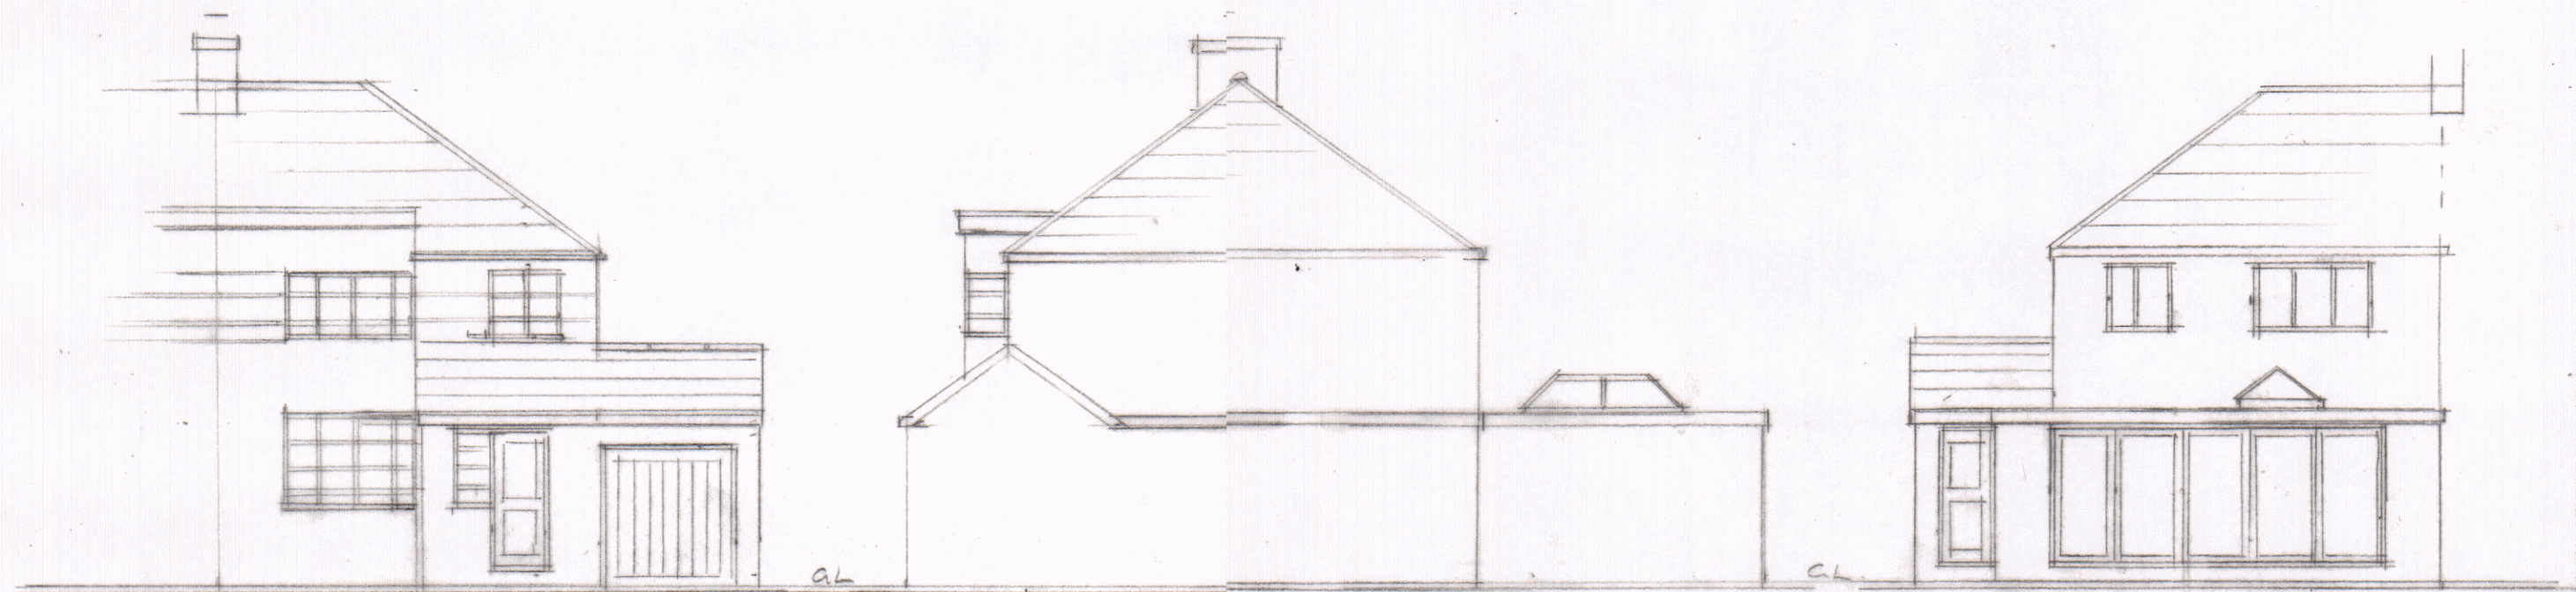

PROPOSED FRONT ELEVATION

PROPOSED SIDE ELEVATION

PROPOSED REAR ELEVATION

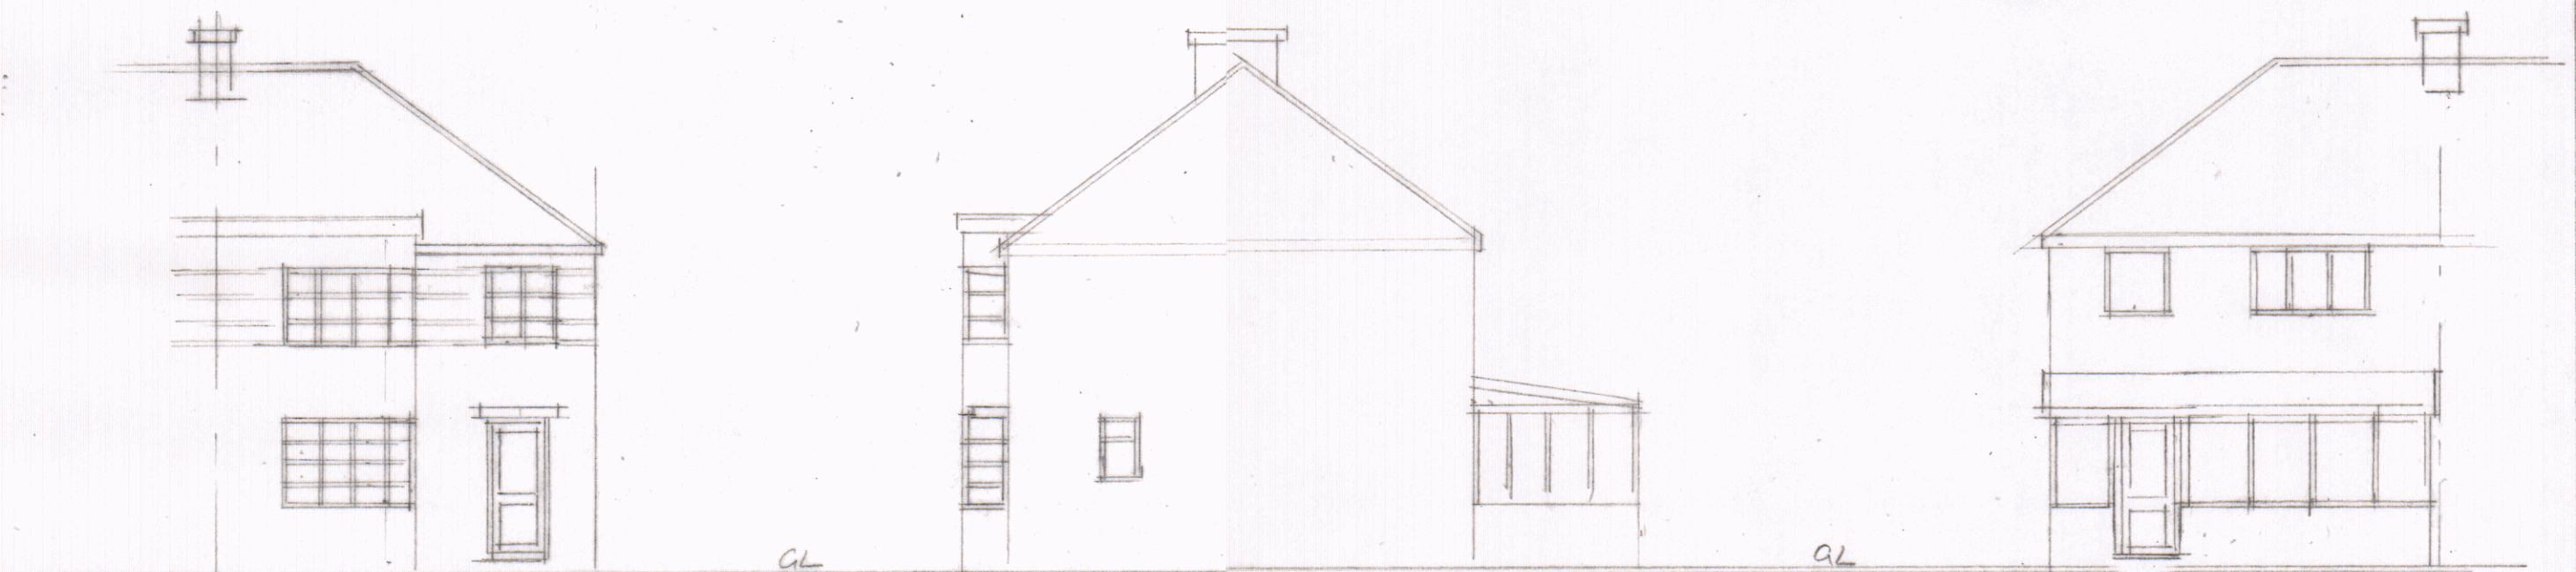

EXG FRONT ELEV.

EXG SIDE ELEV

EXG REAR ELEV.

PROPOSED SINGLE STOREY FRONT/SIDE/REAR EXTENSION

148 HAMBLEDON ROAD, WATERLOOVILLE, PO7GXA Scale 0 1 2 3 4 5 6 7

