
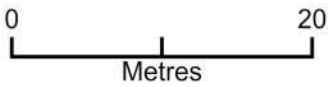


56 Fourth Avenue PO9 2QX

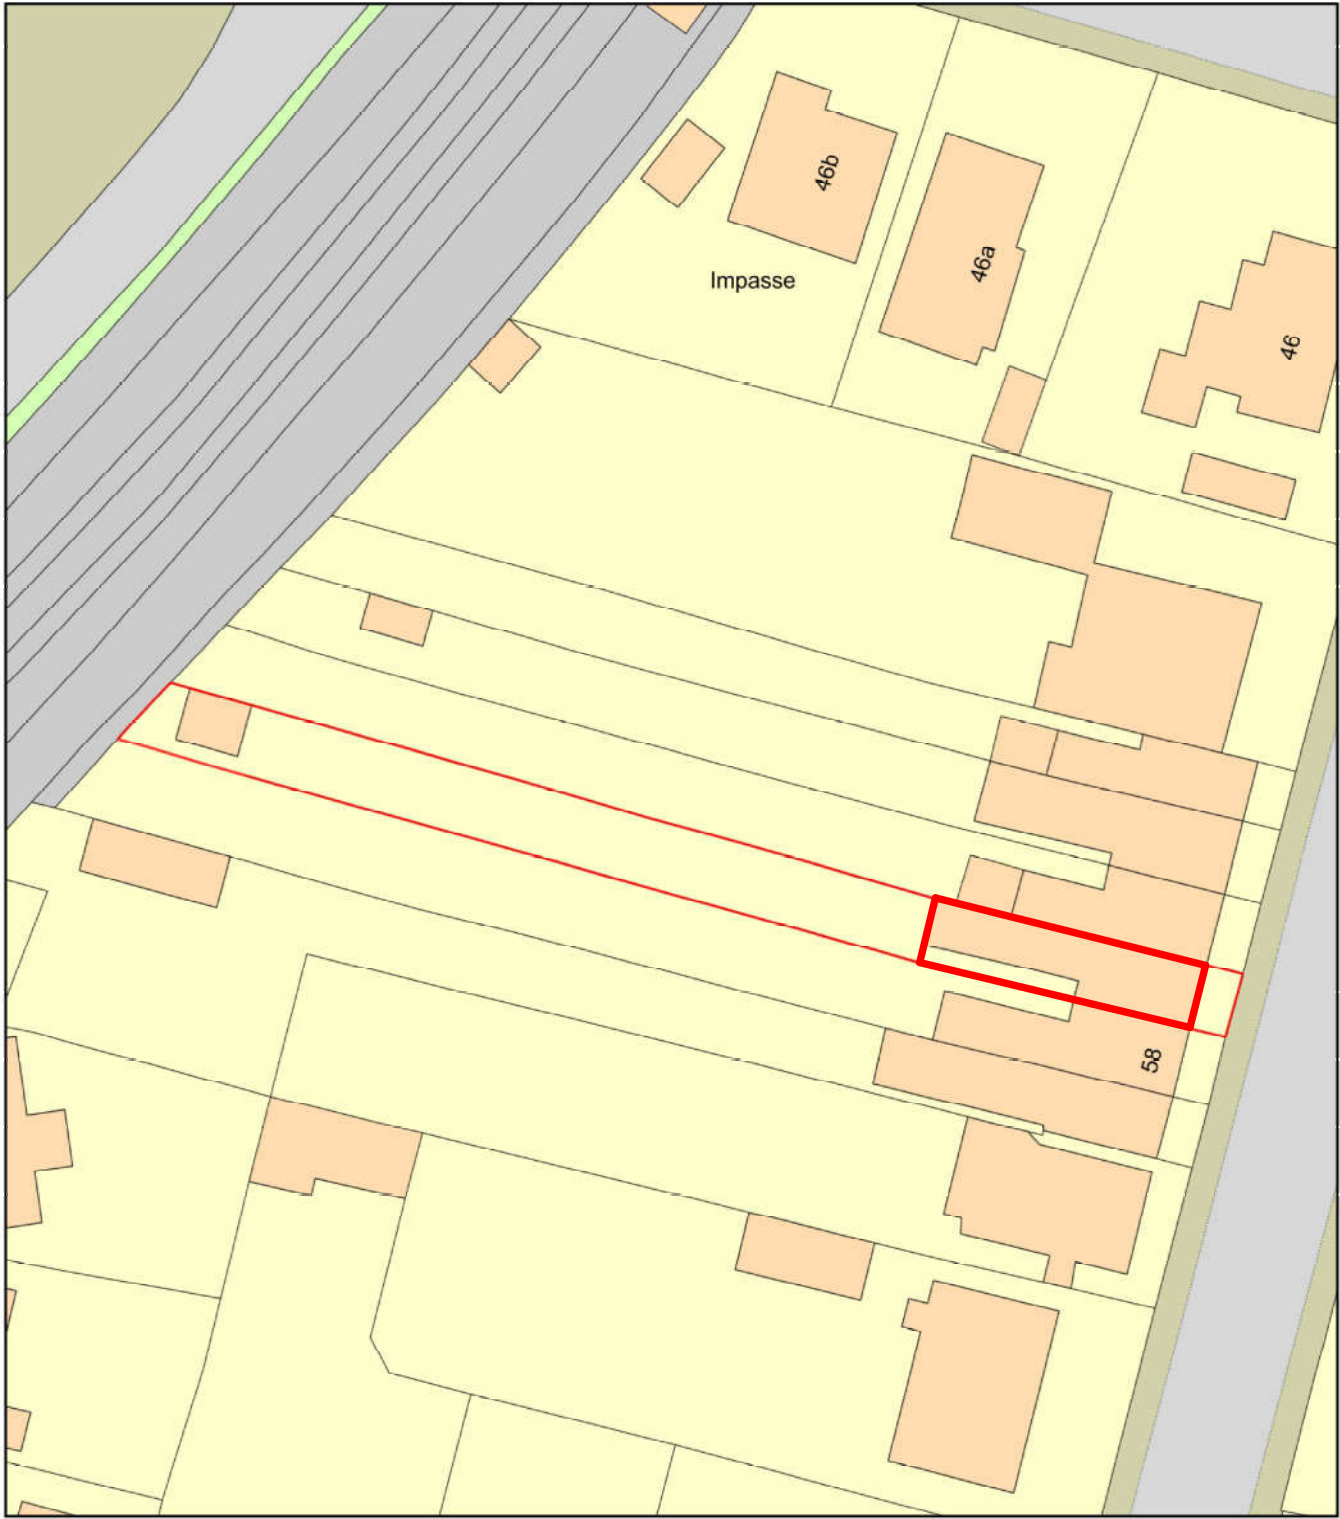

Plan Produced for: Parkers Design
Date Produced: 30 Nov 2020
Plan Reference Number: TQRQM20335114026454
Scale: 1:500 @ A4

© Crown copyright and database rights 2019 OS 100042766

1:500									50
1:200									20
1:100									10
1:50									5



PROJECT	56 Fourth Avenue PO9 2QX			CLIENT		Wilson	
	Date		Issue Date	Scale (@ A3)			
SHEET	Block		Drawn by	SW	DRAWING NUMBER		REV
			Checked by	SR	P207		